
This drawing is the property of Bluesky Design Interiors Limited and must not be copied or otherwise reproduced. All dimensions must be checked on site before commencing work. This drawing was produced using AutoCAD 2025.

GROSVENOR | 4TH FLOOR SHIP CANAL HOUSE, MANCHESTER

HERITAGE PROPOSED SECTIONS + MECHANICAL COORDINATION


0 1 2 3 4 5

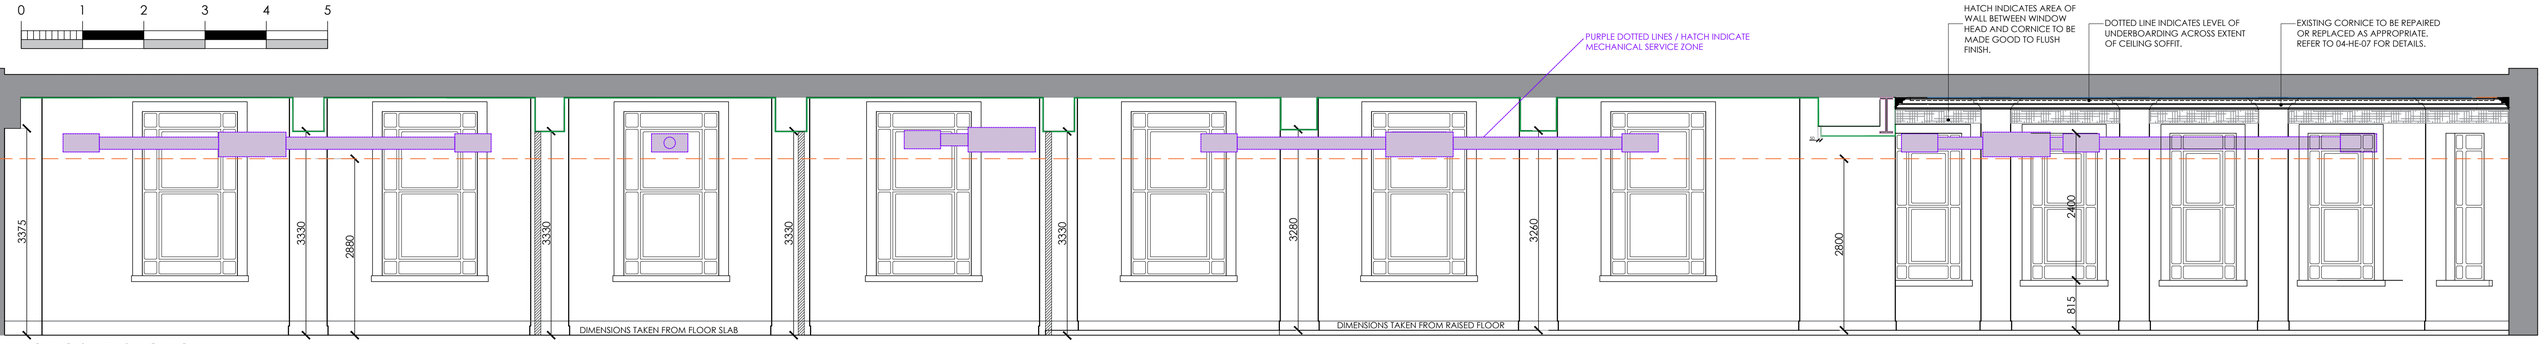


PROPOSED SECTION A-A



PROPOSED SECTION B-B

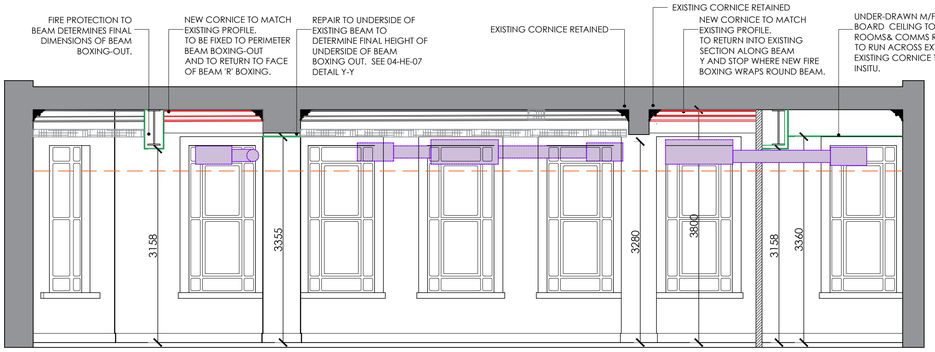


PROPOSED SECTION D-D

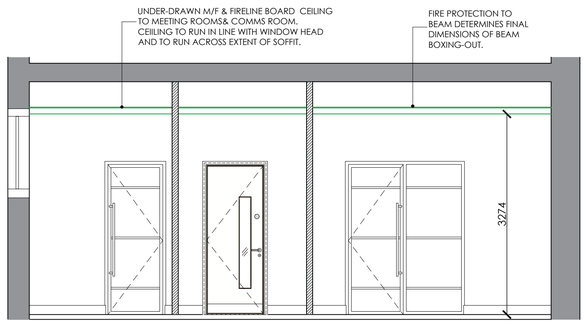


PROPOSED SECTION C-C

ELEVATION KEY:

- AREA OF WALL / CORNICE TO BE MADE GOOD
- AREA OF PLASTERBOARD BOXING OUT / UNDER-DRAWING (SHOWN GREEN)
- AREA OF NEW CORNICE (SHOWN ORANGE)
- LINING TO UNDERSIDE OF ZONE 3-10

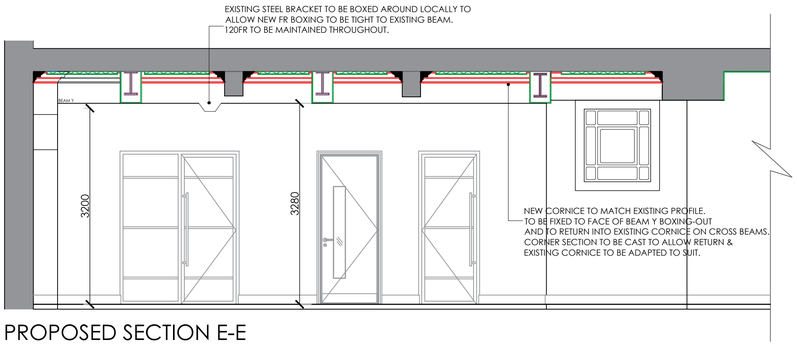

PROPOSED SECTION E-E

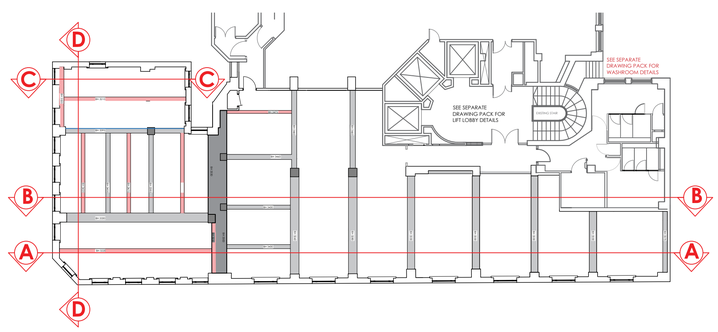

PROPOSED KEY PLAN NTS

Rev	Date	Description	By
B	15.05.26	Updated following Levrant feedback	FLC
A	01.05.26	Updated following Levrant feedback	FLC
/	20.04.26	First issue	HEK

Client	**GROSVENOR**
Project	**4TH FLOOR SUITE**
Address	**SHIP CANAL HOUSE**
Drawing Title	**HERITAGE PROPOSED SECTIONS + MECHANICAL COORDINATION**

Date	**20.04.26**	Scale	**1:50 @ A1**	By	**FC**
Drawing No	**1427-04-HE-08**	Revision	**B**	Status	**HERITAGE**

bluesky Design
INTERIORS LIMITED

Studio 1 | 169 High Street
Boston Spa | Leeds | LS23 6BH
01937 845 399
www.blueskydesigninteriors.co.uk