
GROSVENOR | 4TH FLOOR SHIP CANAL HOUSE, MANCHESTER

HERITAGE - ATLAS CHAMBERS CEILING SCHEMATIC

This drawing is the property of Bluesky Design Interiors Limited and must not be copied or otherwise reproduced. All dimensions must be checked on site before commencing work. This drawing was produced using AutoCAD 2025.

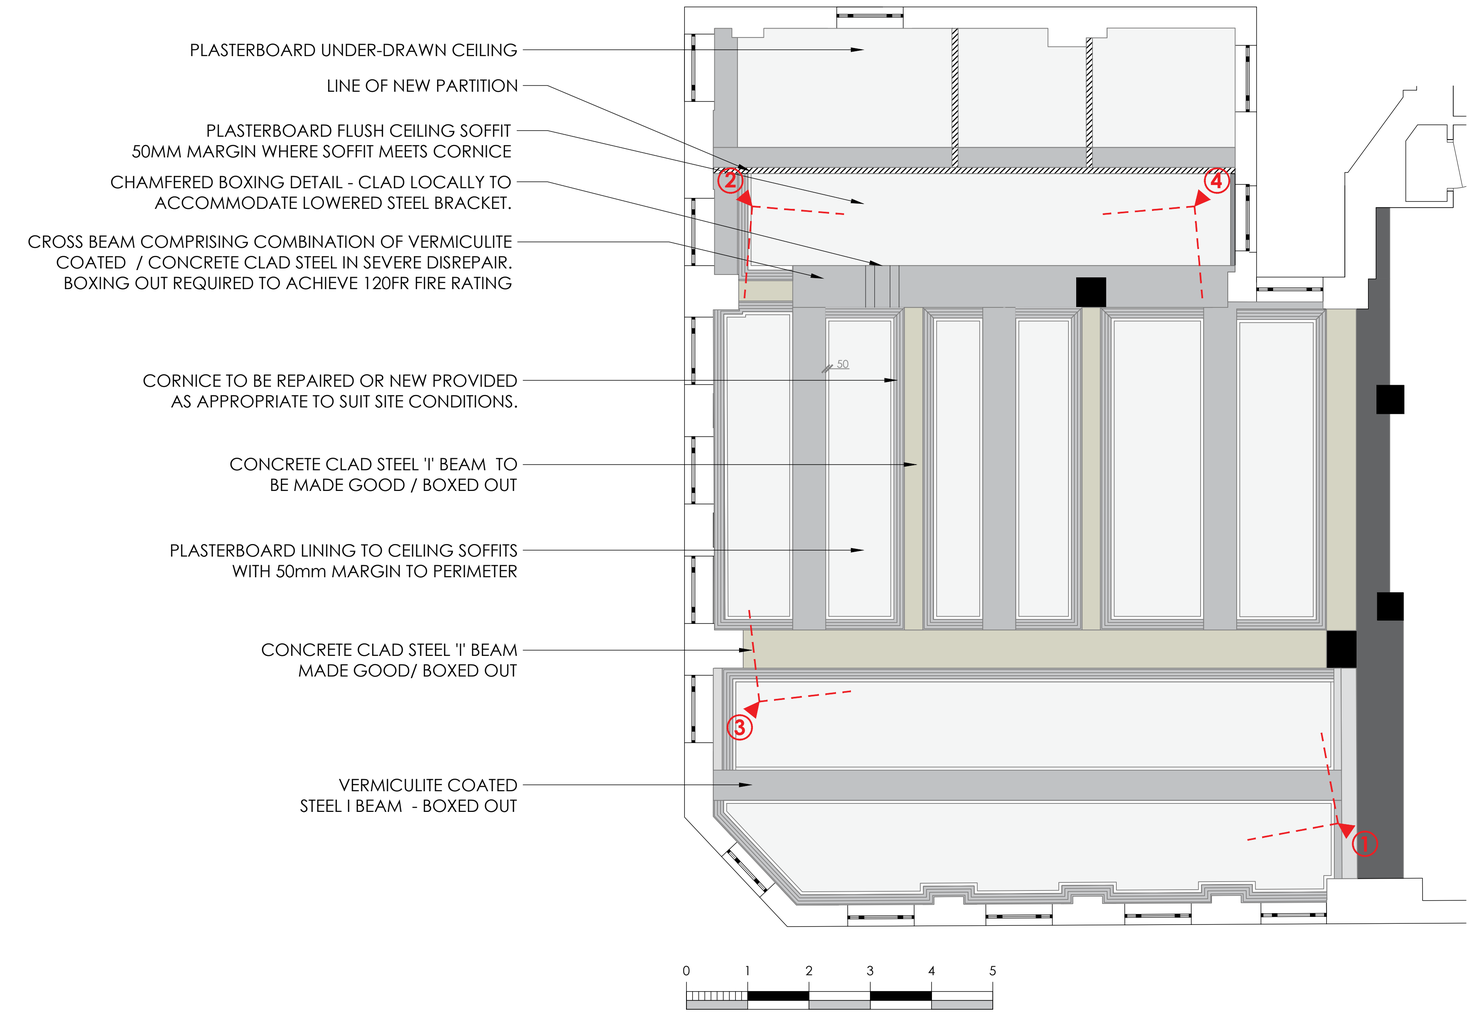



PROPOSED CEILING 3D VIEW 3



PROPOSED CEILING 3D VIEW 4



PROPOSED CEILING 3D VIEW 1



PROPOSED CEILING 3D VIEW 2

Rev	Date	Description	By
B	15.05.26	Updated with 3D views through space	HEK
A	01.05.26	Updated with 3D views through space	HEK
/	01.05.26	First issue for comment	FLC

Client	**GROSVENOR**
Project	**4TH FLOOR SUITE**
Address	**SHIP CANAL HOUSE**
Drawing Title	**ATLAS CHAMBERS - HERITAGE CEILING SCHEMATIC**

Date	**07.04.2026**	Scale	**1:50 @ A1**	By	**FLC**
Drawing No	**1427-04-HE-09**	Revision	**B**	Status	**HERITAGE**

bluesky Design
INTERIORS LIMITED

Studio 1 | 169 High Street
Boston Spa | Leeds | LS23 6BH
01937 845 399
www.blueskydesigninteriors.co.uk