


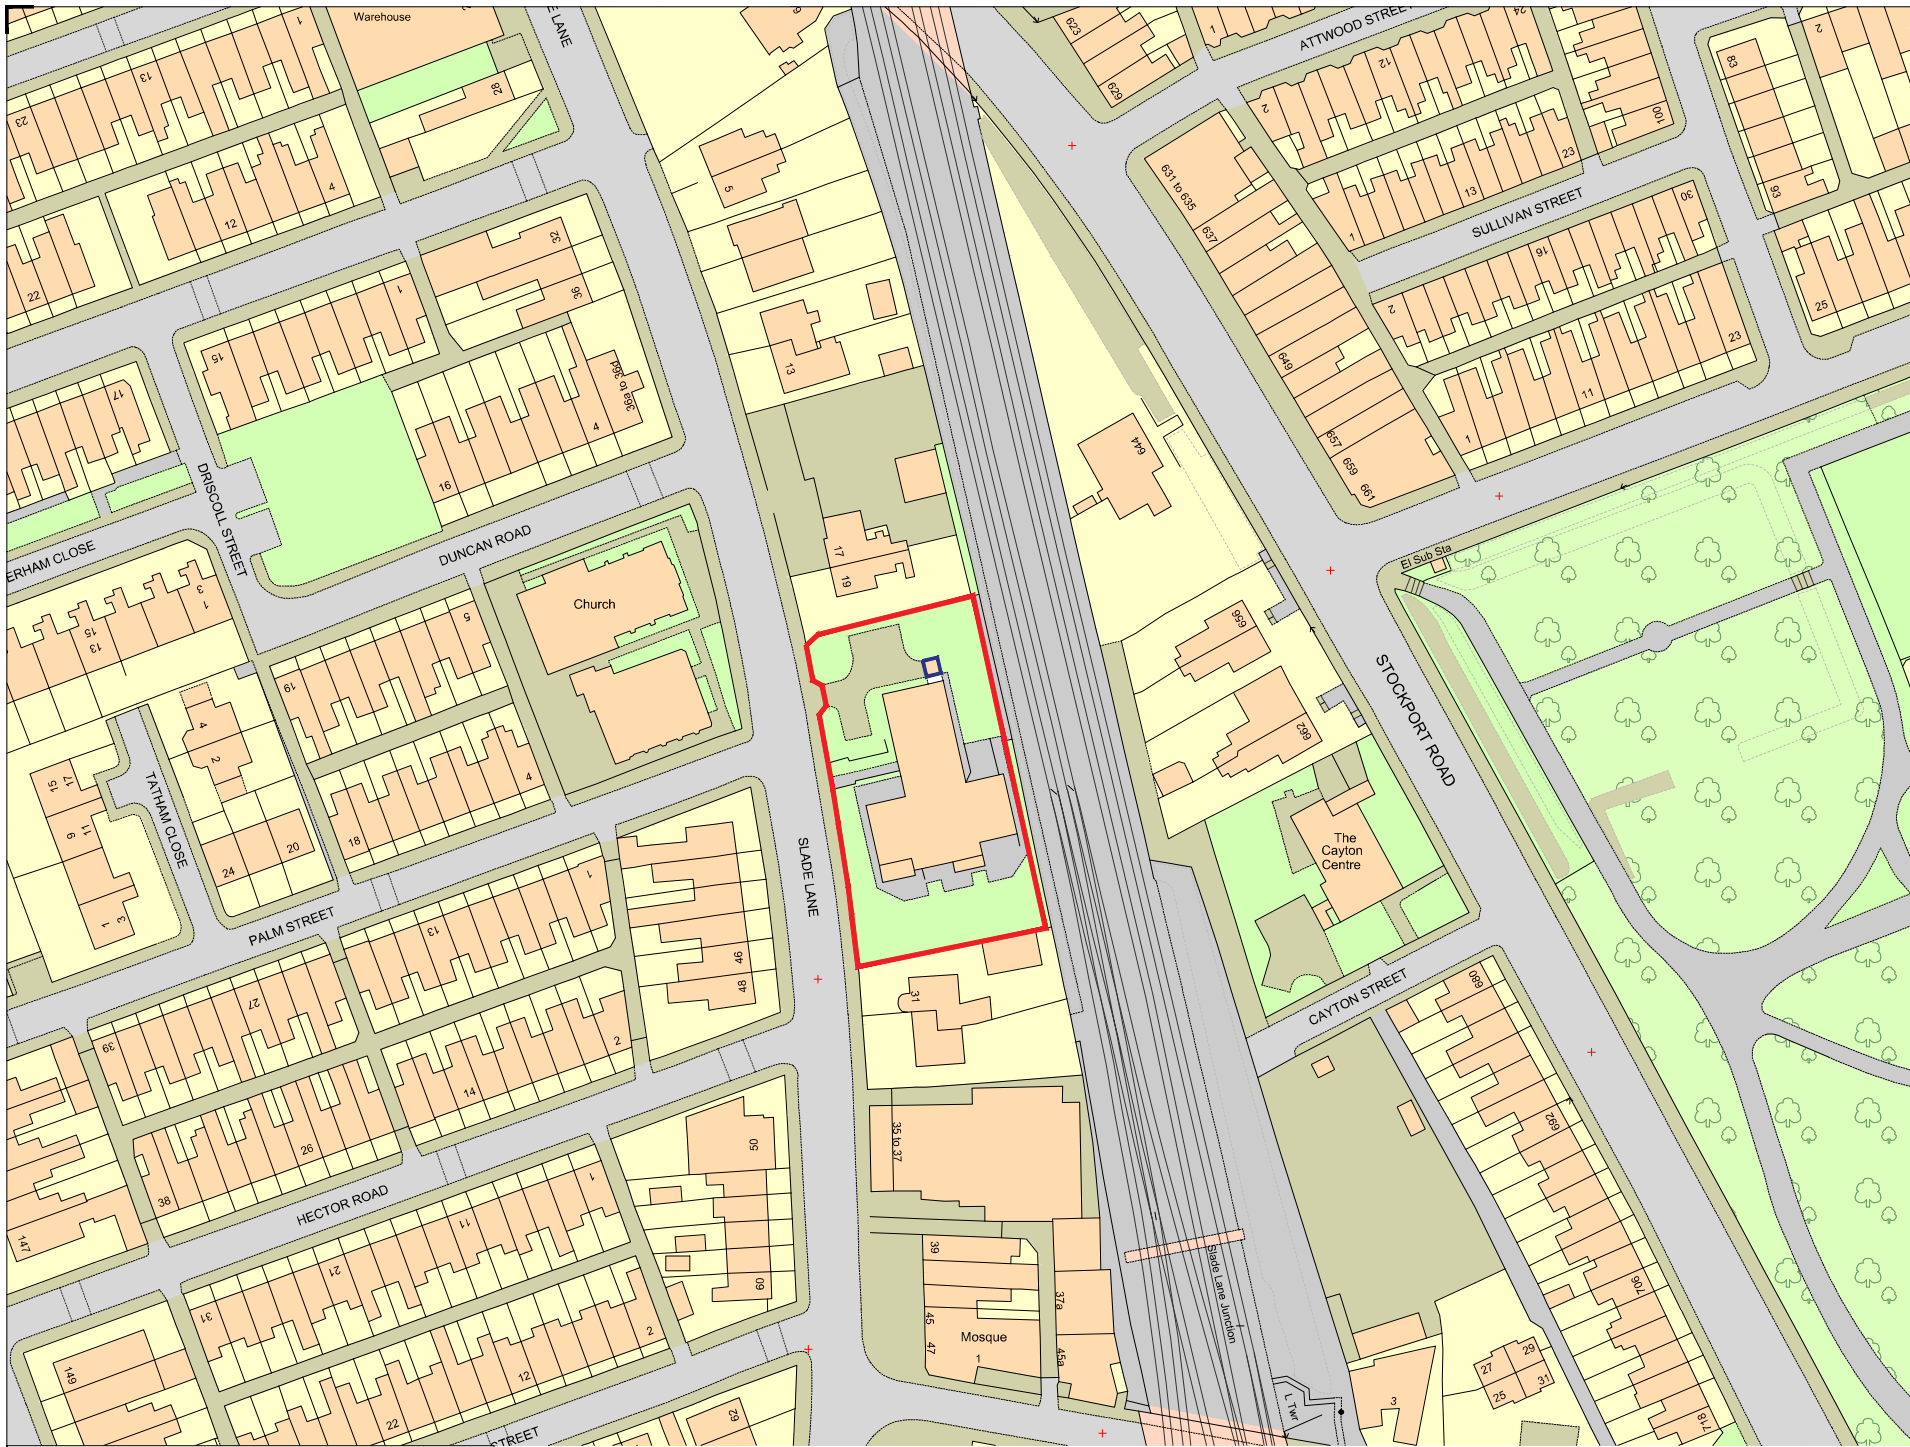

- NOTES
1. All dimensions are in millimetres unless otherwise stated
 2. This drawing is to be read with all other relevant documentation
 3. Do not scale from this drawing, all measurement data should be taken directly from the model

— Building curtilage
— Bin store

A Boundary line revised 11.5.26



MANCHESTER CITY COUNCIL
Capital Programmes Division

Manchester City Council
PO Box 532, Town Hall
Manchester M60 2LA

DRAWING STATUS Target Cost

PROPERTY TITLE
Slade Lane Children Centre

LURN 000077245930 EFE NO. -

PRODUCT TITLE
Homeless accommodation conversion

DRAWING TITLE
Site Location plan

JOB NO. DATE 22.12.25 REV

SCALE 1:500 AUTHOR R Keegan CHECKED BY APPROVED BY

DRAWING NO. SLC-MCC-ZZ-ZZ-DR-A-0003 A

No part of this drawing or data file may be reproduced without prior written permission of the Manchester City Council or approved representative.

