

GROSVENOR | 4TH FLOOR SHIP CANAL HOUSE, MANCHESTER

HERITAGE LOCATION PLAN

This drawing is the property of Bluesky Design Interiors Limited and must not be copied or otherwise reproduced. All dimensions must be checked on site before commencing work. This drawing was produced using AutoCAD 2025.

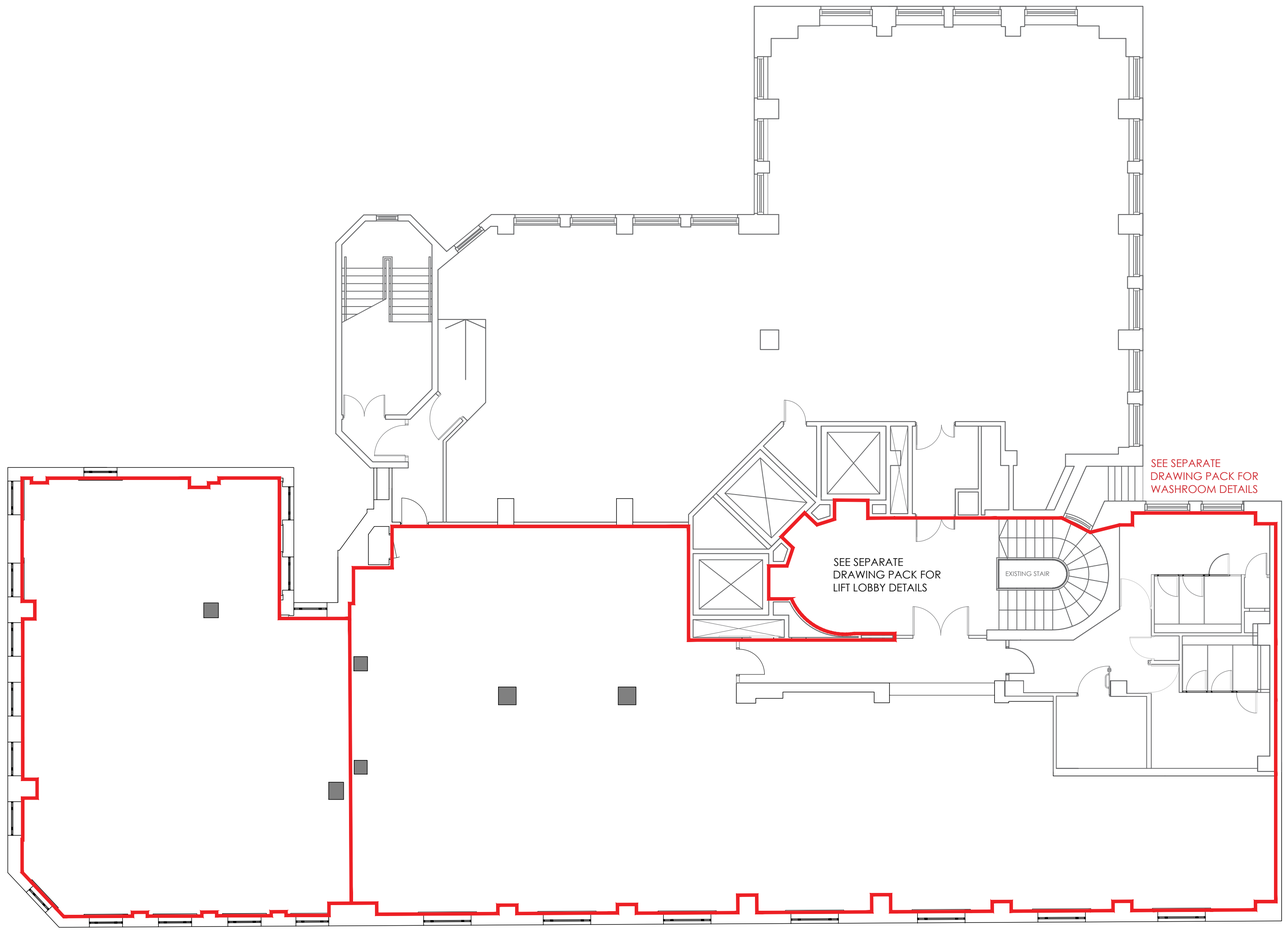

4TH FLOOR DEMISE SCALE 1:100

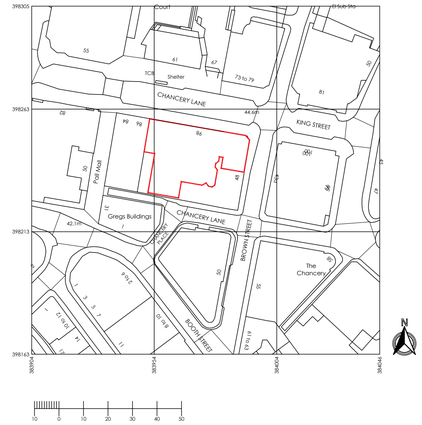

LOCATION PLAN SCALE 1:1250

Rev	Date	Description	By
B	22.04.26	Demise updated to reflect separate demise for Atlas Chambers and Ship Canal House	FLC
A	10.11.25	Demise updated following heritage comments	HEK
/	07.09.25	First issue	HEK

Client	**GROSVENOR**
Project	**4TH FLOOR SUITE**
Address	**SHIP CANAL HOUSE**
Drawing Title	**HERITAGE LOCATION PLAN**

Date	**17.07.25**	Scale	**1:100 / 1:500 @ A1**	By	**CB**
Drawing No	**1427-04-HE-01**	Revision	**B**	Status	**HERITAGE**

bluesky Design
INTERIORS LIMITED

Studio 1 | 169 High Street
Boston Spa | Leeds | LS23 6BH
01937 845 399
www.blueskydesigninteriors.co.uk