
0m 1m 2m 3m 4m 5m

VISUAL SCALE 1:100 @ A3

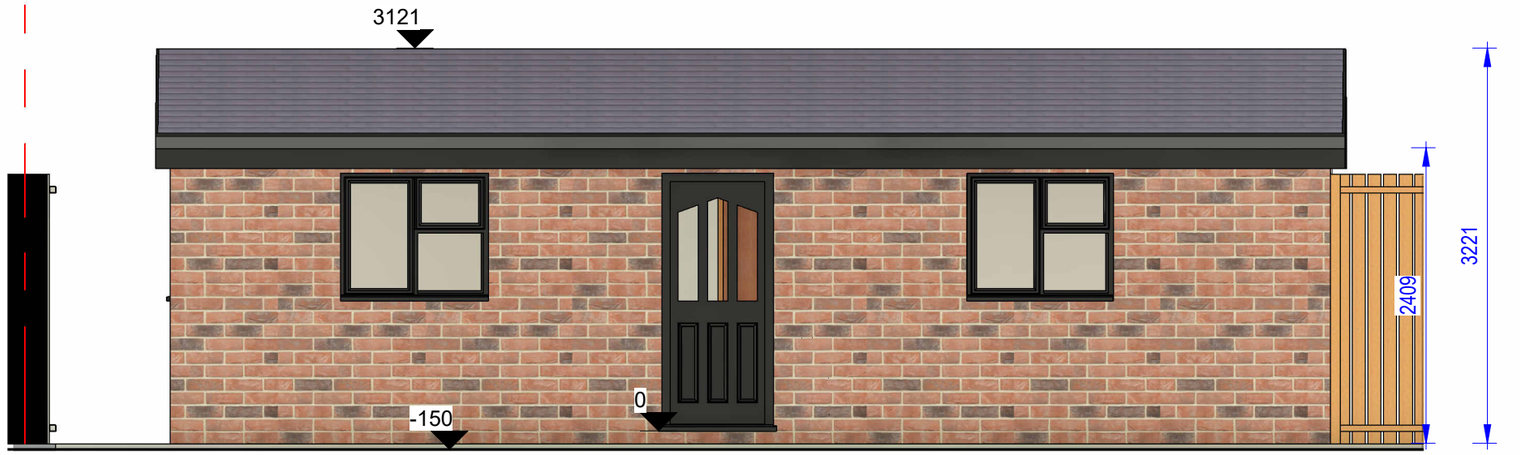

01-P-OB-Elevation


1 : 50



02-P-OB-Elevation

1 : 50

New walls, roof to match host dwelling

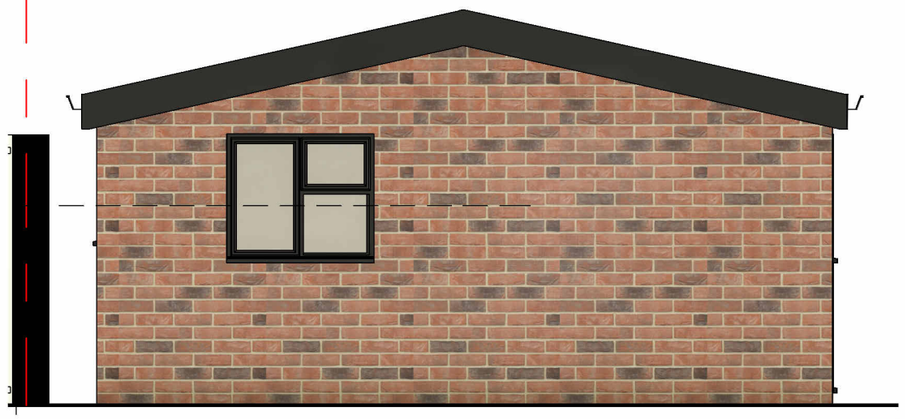

03-P-OB-Elevation

1 : 50



04-P-OB-Elevation

1 : 50

COPYRIGHT © ALL RIGHTS RESERVED BY ARCHITEK BDC LTD. DRAWING INDICATES DESIGN INTENT ONLY. NOT TO BE USED FOR CONSTRUCTION UNLESS STATED SO. TO BE READ IN CONJUCTION WITH OTHER DRAWINGS OR SPECIFICATION WHERE PROVIDED.

ARCHITEK
BUILDING DESIGN CONSULTANCY

0161 511 8479
vikas@architek.uk
916 Stockport Road, Levenshulme, Manchester, M19 3AB

No.	Description	Date
P1	Issue to Planning	15.05.2026

PROJECT
Erection of Outbuilding for habitable use
Manchester City Council

PURPOSE OF ISSUE
Planning

ADDRESS
31 Cedric Rd, Crumpsall, Manchester M8 4JE

SHEET
Proposed Elevations

CLIENT
Abdul Wahid

Date 22.04.2026
Project number 1376
Scale (@ A3) 1 : 50
Drawn by NM
Checked by VA
DRAWING NUMBER A104
REV P1