


Materials Legend

- Grey/Black Slate Roof
- Solar Panels
- Roof Windows
- Bronze Effect Aluminium Cladding (with perforated pattern)
- PPC Aluminium Glazing System To RAL 9001
- PPC Aluminium Glazing System To RAL 9001 - Obscure Glazing to north elevation
- Buff 'Stock' Brick

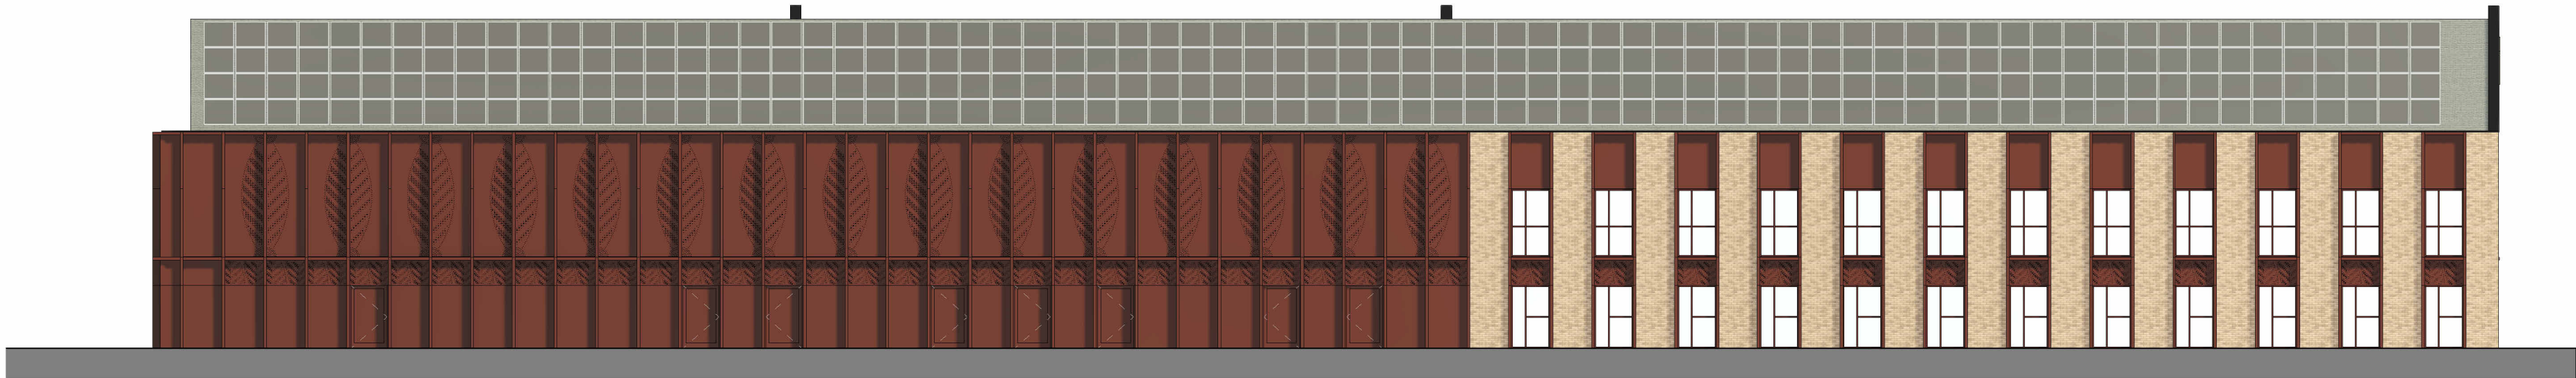


1 South Elevation
1 : 200



2 East Elevation
1 : 200



3 East Elevation (Partial)
1 : 200

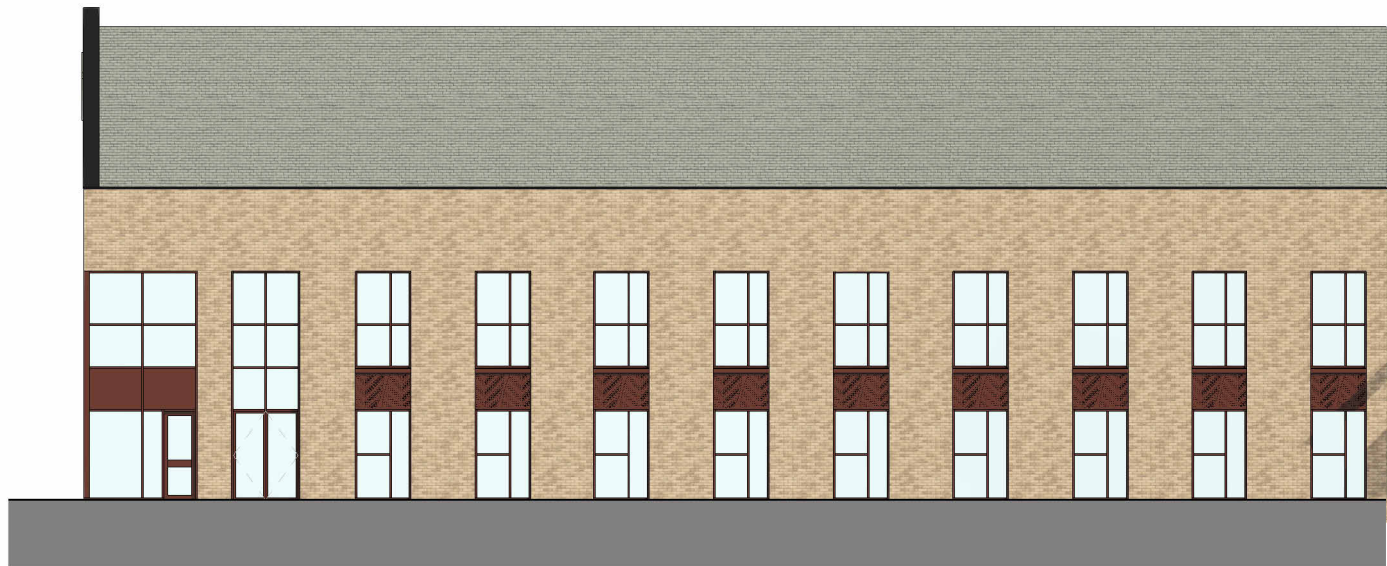


4 Courtyard Elevation - North
1 : 200




5 Courtyard Elevation - South
1 : 200



6 North Elevation (Partial)
1 : 200

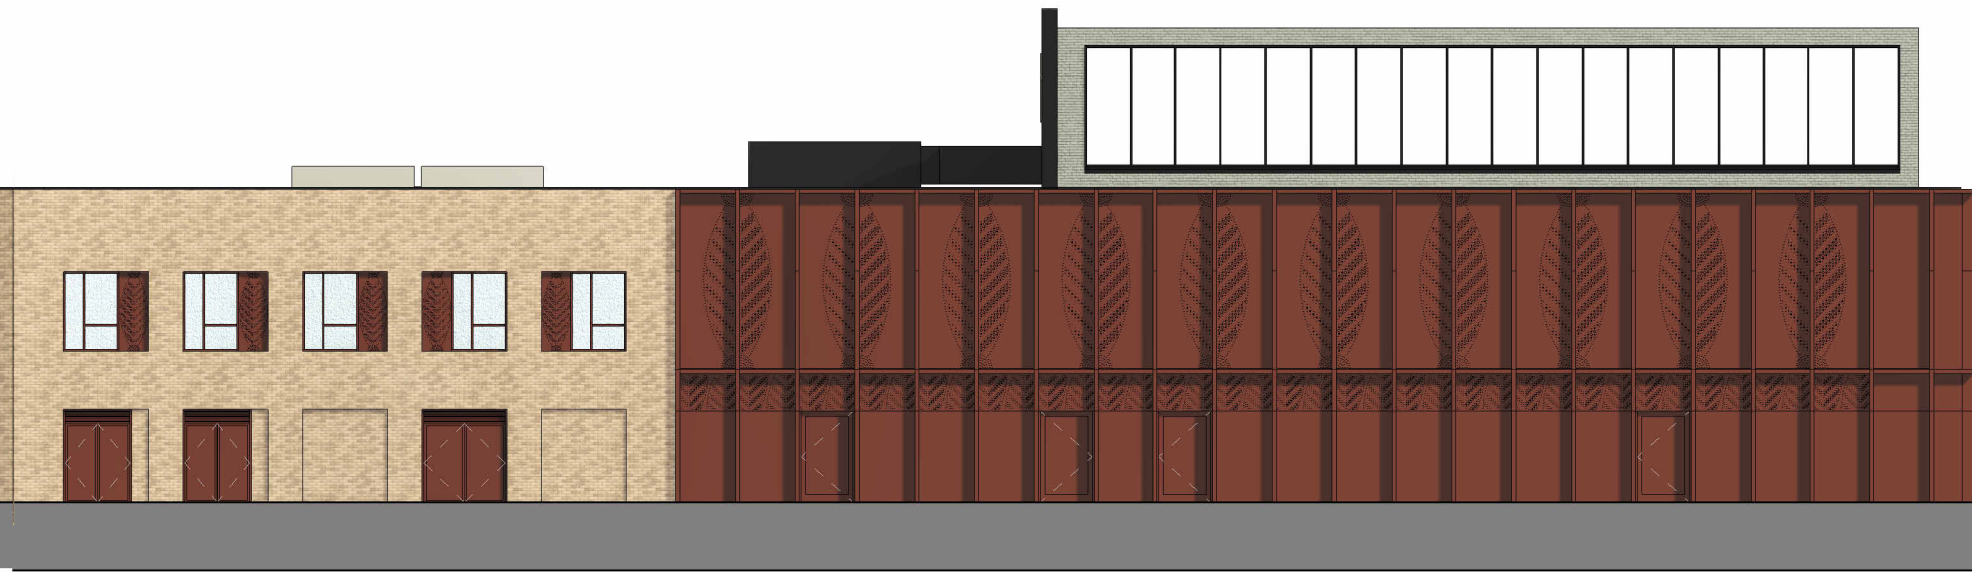

7 North Elevation
1 : 200

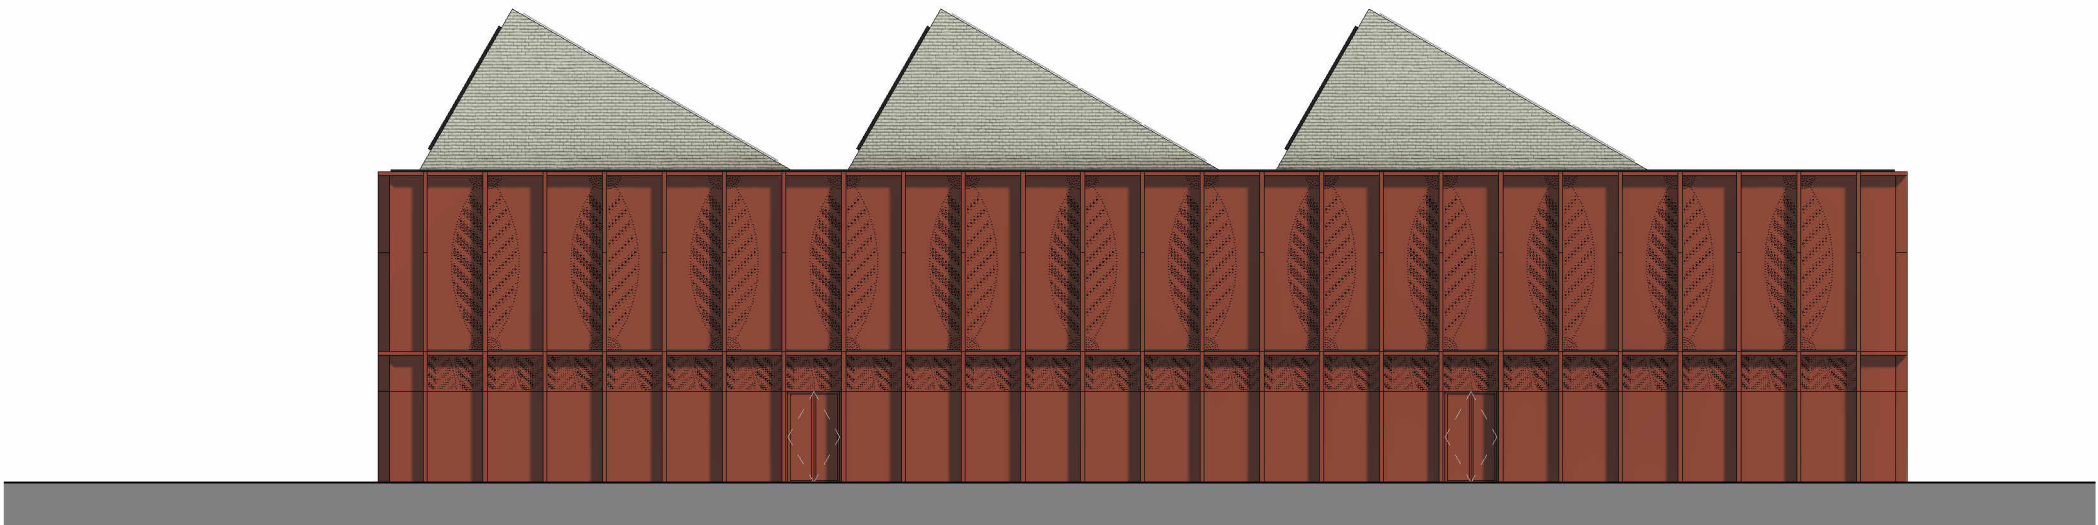

8 West Elevation
1 : 200

