
0m 1m 2m 3m 4m 5m

VISUAL SCALE 1:100 @ A3

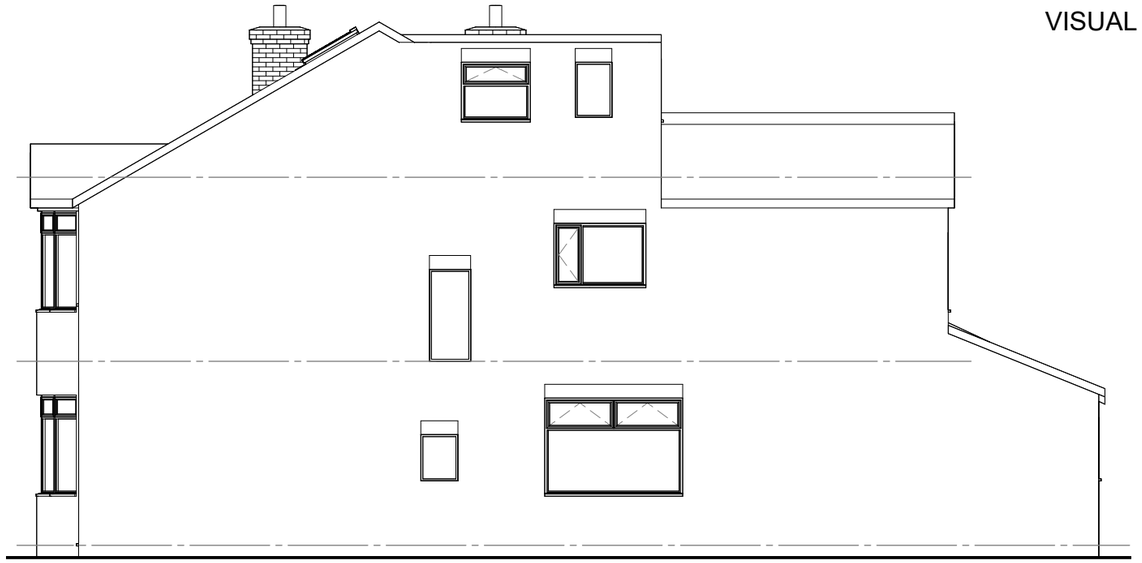


01-E-Elevation

1 : 100




02-E-Elevation

1 : 100

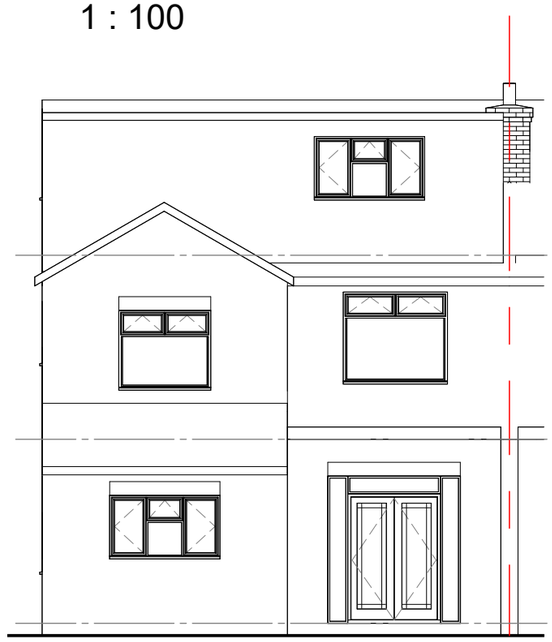

03-E-Elevation

1 : 100

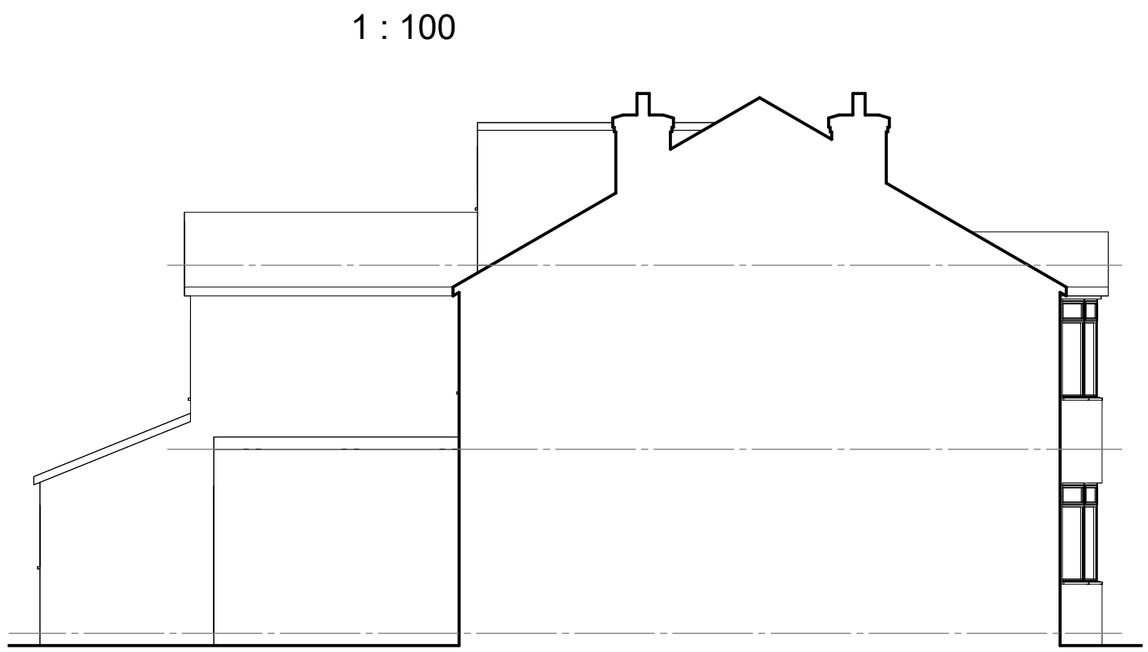

04-E-Elevation

1 : 100

COPYRIGHT © ALL RIGHTS RESERVED BY ARCHITEK BDC LTD. DRAWING INDICATES DESIGN INTENT ONLY. NOT TO BE USED FOR CONSTRUCTION UNLESS STATED SO. TO BE READ IN CONJUCTION WITH OTHER DRAWINGS OR SPECIFICATION WHERE PROVIDED.

ARCHITEK
BUILDING DESIGN CONSULTANCY

0161 511 8479
vikas@architek.uk
916 Stockport Road, Levenshulme, Manchester, M19 3AB

No.	Description	Date
P1	Issue to Planning	07.03.2026

PROJECT
LDC Proposed Change of use C3 to C2

Manchester City Council

PURPOSE OF ISSUE
Planning

ADDRESS
7 Badminton Road, Chorlton
Manchester M21 0UQ

SHEET
Existing Elevations

CLIENT
-

Date 25.02.2026
Drawn by VA
Checked by VA

Project number

Scale (@ A3) 1 : 100

DRAWING NUMBER
A103

REV
P1