

Parapet 148.75 m
Roof Level 145.95 m
Level 37 143.10 m
Level 36 140.25 m
Level 35 137.40 m
Level 34 134.55 m
Level 33 131.70 m
Level 32 128.85 m
Level 31 126.00 m
Level 30 123.15 m
Level 29 120.30 m
Level 28 117.45 m
Level 27 114.60 m
Level 26 111.75 m
Level 25 108.90 m
Level 24 106.05 m
Level 23 103.20 m
Level 22 100.35 m
Level 21 97.50 m
Level 20 94.65 m
Level 19 91.80 m
Level 18 88.95 m
Level 17 86.10 m
Level 16 83.25 m
Level 15 80.40 m
Level 14 77.55 m
Level 13 74.70 m
Level 12 71.85 m
Level 11 69.00 m
Level 10 66.15 m
Level 09 63.30 m
Level 08 60.45 m
Level 07 57.60 m
Level 06 54.75 m
Level 05 51.90 m
Level 04 49.05 m
Level 03 46.20 m
Level 02 43.35 m
Level 01 40.50 m

Level 00 35.50 m
Lower Ground 33.50 m
Basement Level 31.85 m

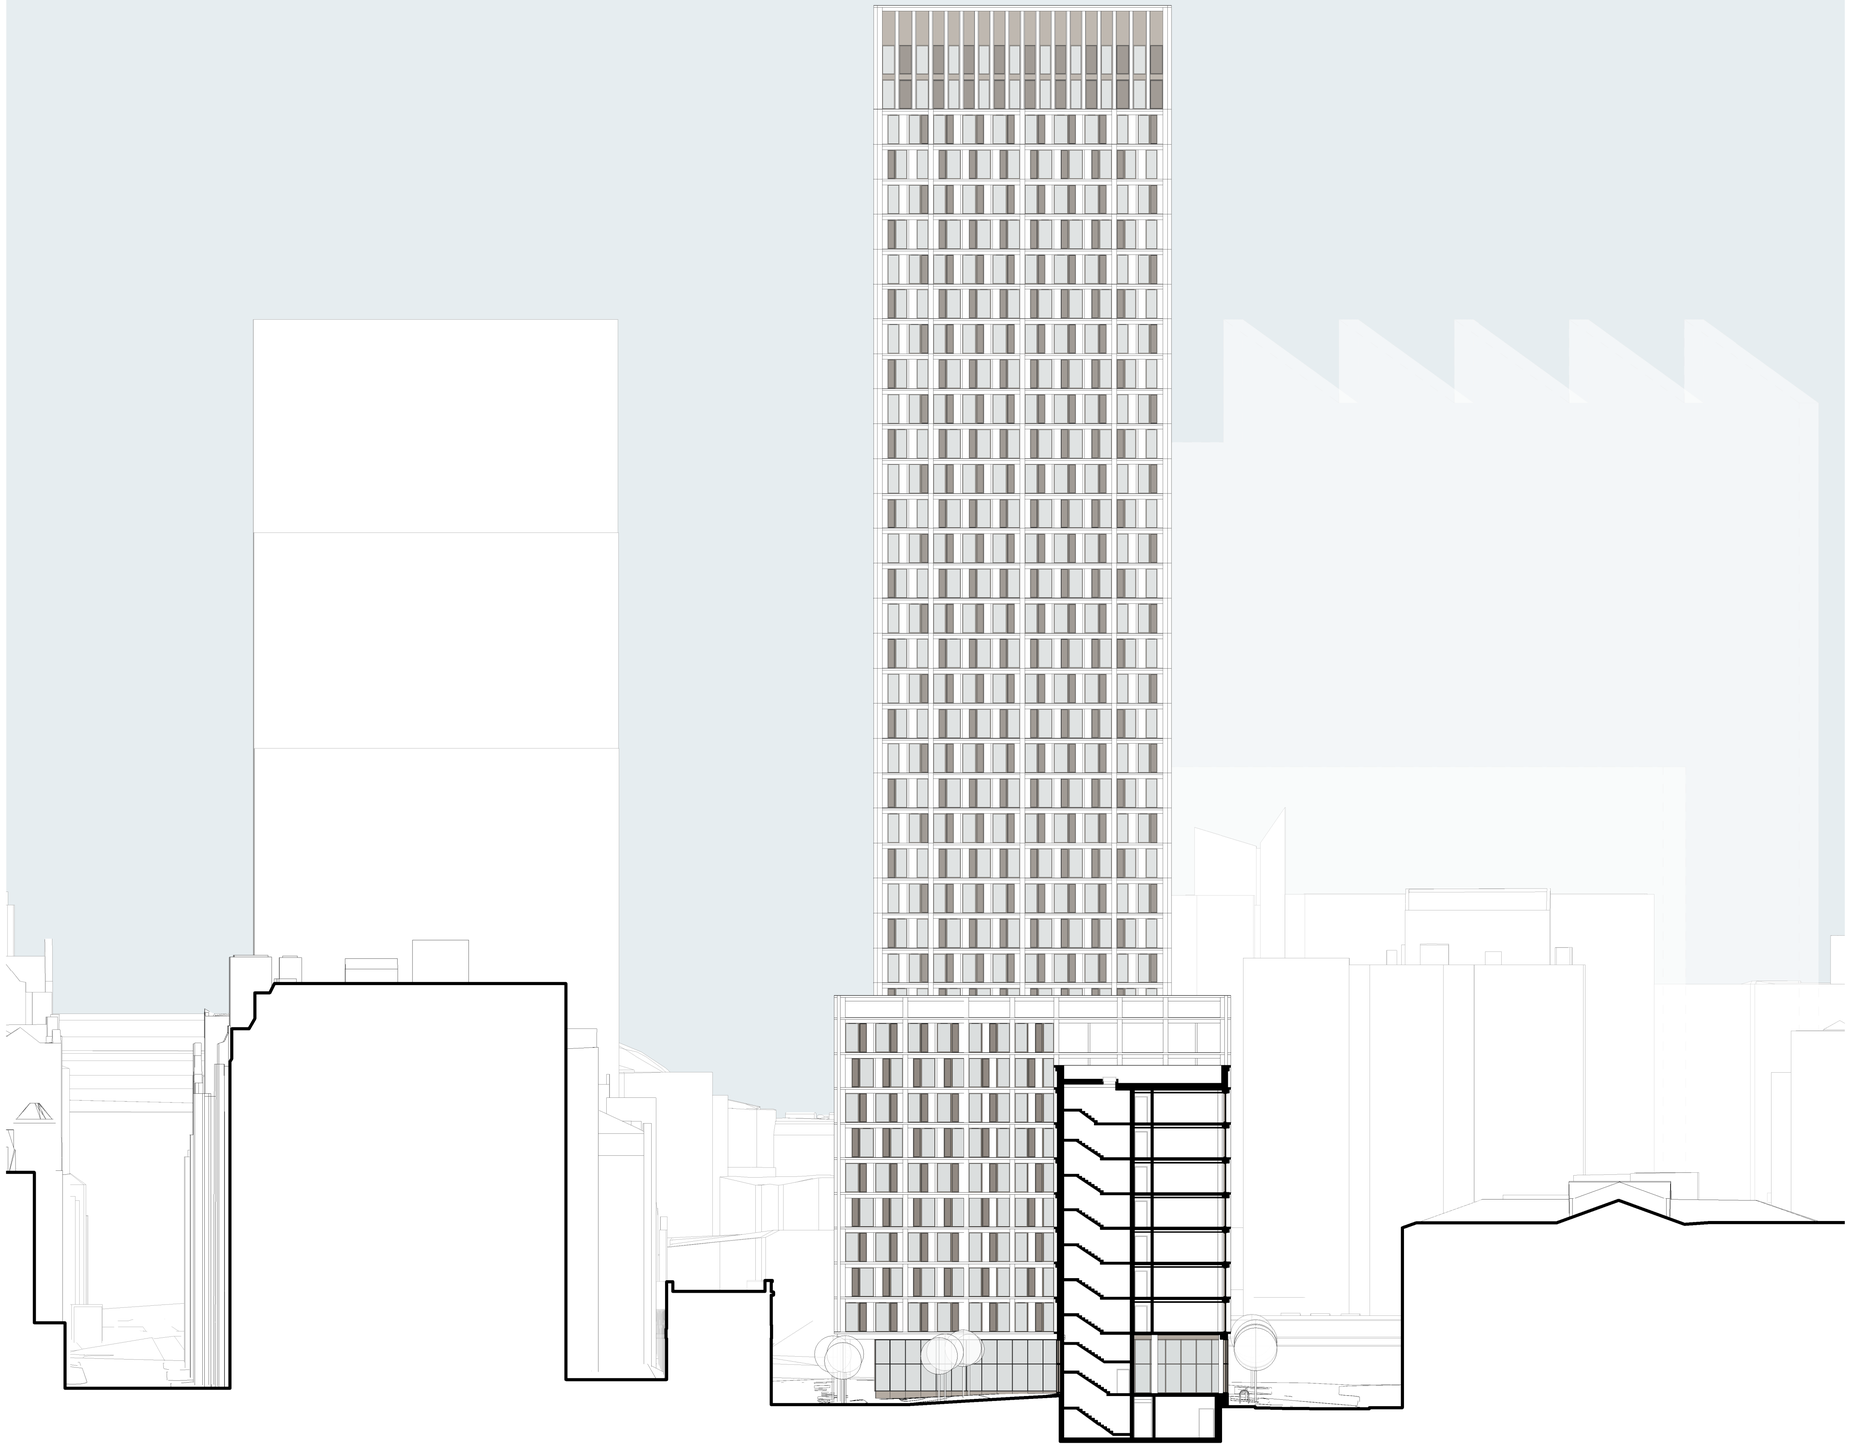

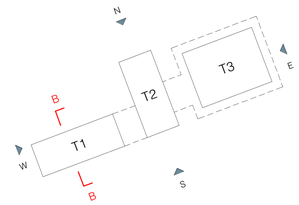

DO NOT SCALE
Work to annotated dimensions only. Read drawings in conjunction with relevant specification, Structural Engineers' and Services Engineers' drawings. Confirm all dimensions before commencement of any work on site or fabrication.

Rev:	Details:	Date:
P1	Issued for planning submission	26/01/26

client:
RGRE

project:
Plot H

job number:
0667

status:
Planning

title:
GA Section BB - Proposed

scale:
1 : 250
@ A1

drawn by:
LB

drawing number:
0667-HOD-XX-ZZ-DR-A-(--)401

current revision date:
26/01/26

revision:
P1

hodder+partners
SGI Studios
1 Kelso Place
Manchester M15 4LE
t: +44(0)161 832 9842
e: mail@hodderandpartners.com
w: www.hodderandpartners.com

0 10 50 100 200 300 400 500 600 700

23/01/2026 16:20:42