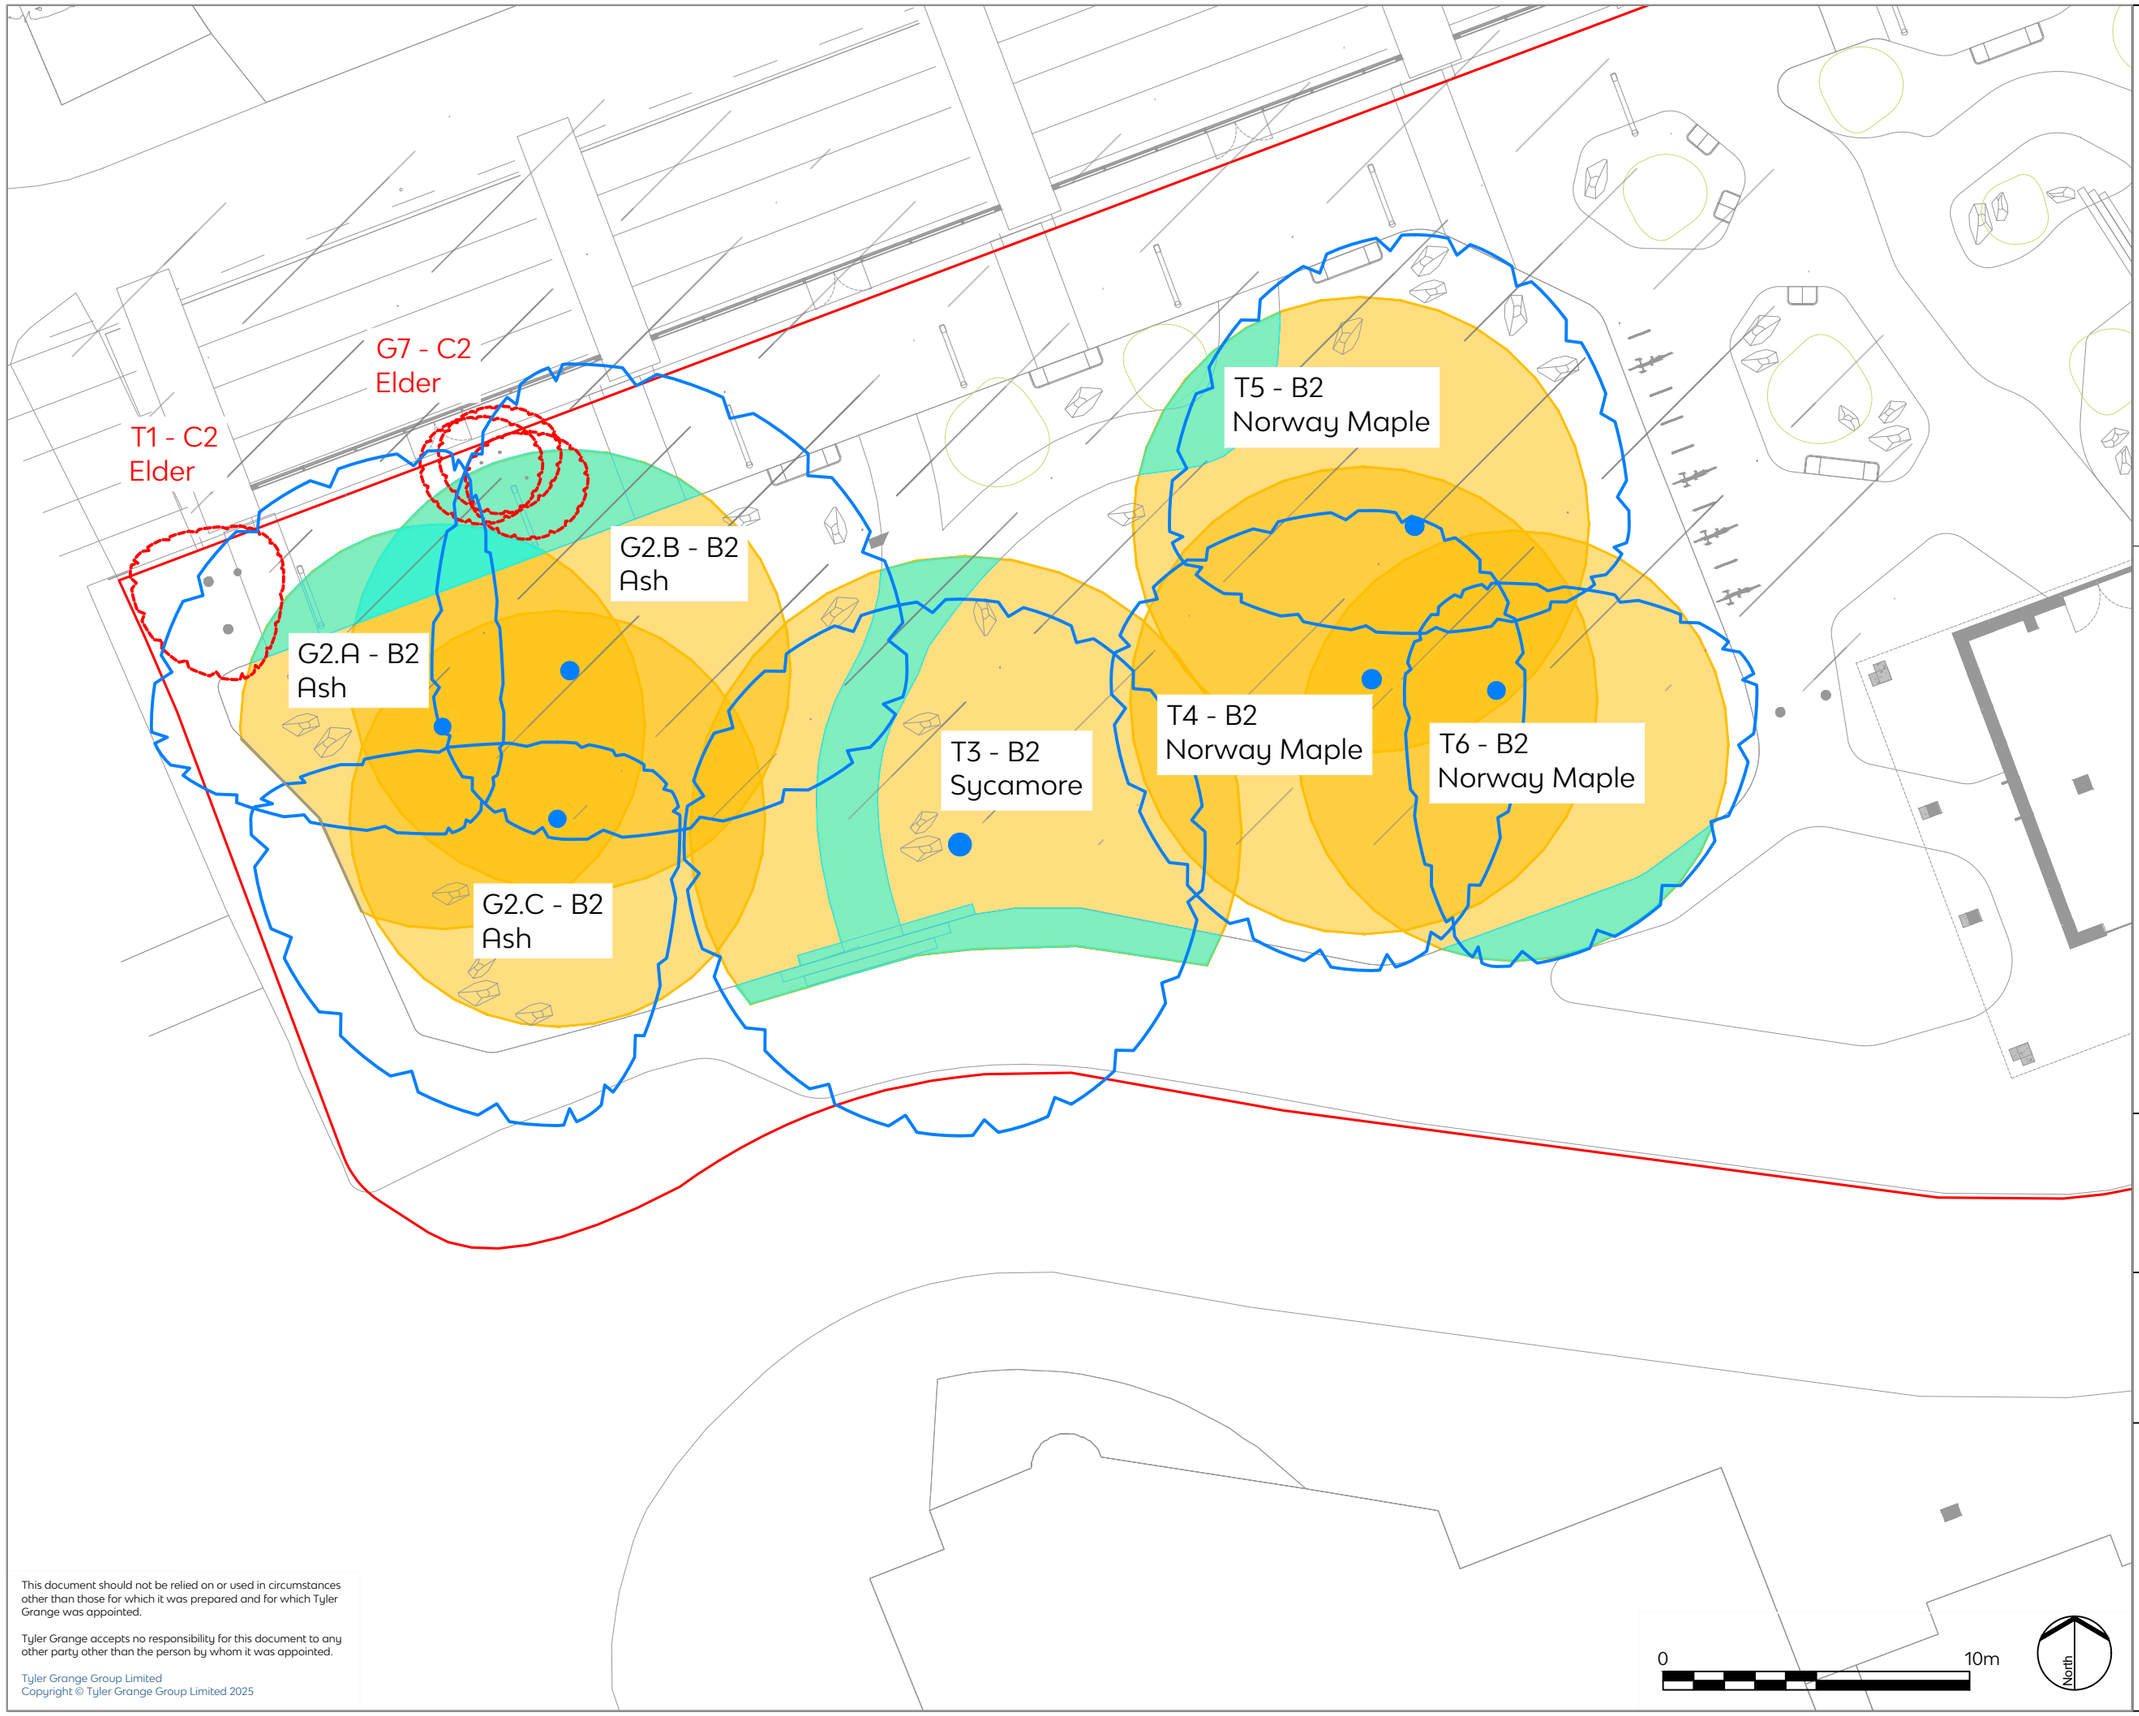


Application Boundary

Category B - Trees of Moderate Quality and Value

Category C - Trees of Low Quality and Value

Root Protection Areas

Tree Shading Constraints

Development Works Proposed Inside Root Protection Areas

Tree Removals to Facilitate the Development

**Denotes trees and groups not identified on topographical survey. Locations approximated using professional judgement.*

Rev Description Date

Tyler Grange
Head Office: 97 Icknield Street, Hockley, Birmingham, B18 6RU
E:info@tylergrange.co.uk
W: www.tylergrange.co.uk

Project title
Plot H, Sister

Drawing title
Tree Retention & Removal Plan

Scale 1:200 @ A3
Date 30.10.2025
Drawn BV
Checked TC

Drawing number
14667_P18

Revision
-

This document should not be relied on or used in circumstances other than those for which it was prepared and for which Tyler Grange was appointed.

Tyler Grange accepts no responsibility for this document to any other party other than the person by whom it was appointed.

Tyler Grange Group Limited
Copyright © Tyler Grange Group Limited 2025



Application Boundary

Category B - Trees of Moderate Quality and Value

Category C - Trees of Low Quality and Value

Root Protection Areas

Tree Shading Constraints

Development Works Proposed Inside Root Protection Areas

Tree Removals to Facilitate the Development

**Denotes trees and groups not identified on topographical survey. Locations approximated using professional judgement.*

Rev	Description	Date
-	-	-

Tyler Grange

Head Office: 97 Icknield Street, Hockley, Birmingham, B18 6RU

E:info@tylergrange.co.uk

W: www.tylergrange.co.uk

Project title

Plot H, Sister

Drawing title

Tree Retention & Removal Plan (Full Site)

Scale	1:500 @ A3	Drawn	BV
Date	30.10.2025	Checked	TC

Drawing number

14667_P18

Revision

-

This document should not be relied on or used in circumstances other than those for which it was prepared and for which Tyler Grange was appointed.

Tyler Grange accepts no responsibility for this document to any other party other than the person by whom it was appointed.

Tyler Grange Group Limited

Copyright © Tyler Grange Group Limited 2025