Parapet
148.75 m

Roof Level
145.95 m

Level 37
143.10 m

Level 36
140.25 m

Level 35
137.40 m

Level 34
134.55 m

Level 33
131.70 m

Level 32
128.85 m

Level 31
126.00 m

Level 30
123.15 m

Level 29
120.30 m

Level 28
117.45 m

Level 27
114.60 m

Level 26
111.75 m

Level 25
108.90 m

Level 24
106.05 m

Level 23
103.20 m

Level 22
100.35 m

Level 21
97.50 m

Level 20
94.65 m

Level 19
91.80 m

Level 18
88.95 m

Level 17
86.10 m

Level 16
83.25 m

Level 15
80.40 m

Level 14
77.55 m

Level 13
74.70 m

Level 12
71.85 m

Level 11
69.00 m

Level 10
66.15 m

Level 09
63.30 m

Level 08
60.45 m

Level 07
57.60 m

Level 06
54.75 m

Level 05
51.90 m

Level 04
49.05 m

Level 03
46.20 m


Level 02
43.35 m

Level 01
40.50 m


Level 00
35.50 m

Lower Ground
33.50 m

Basement Level
31.85 m

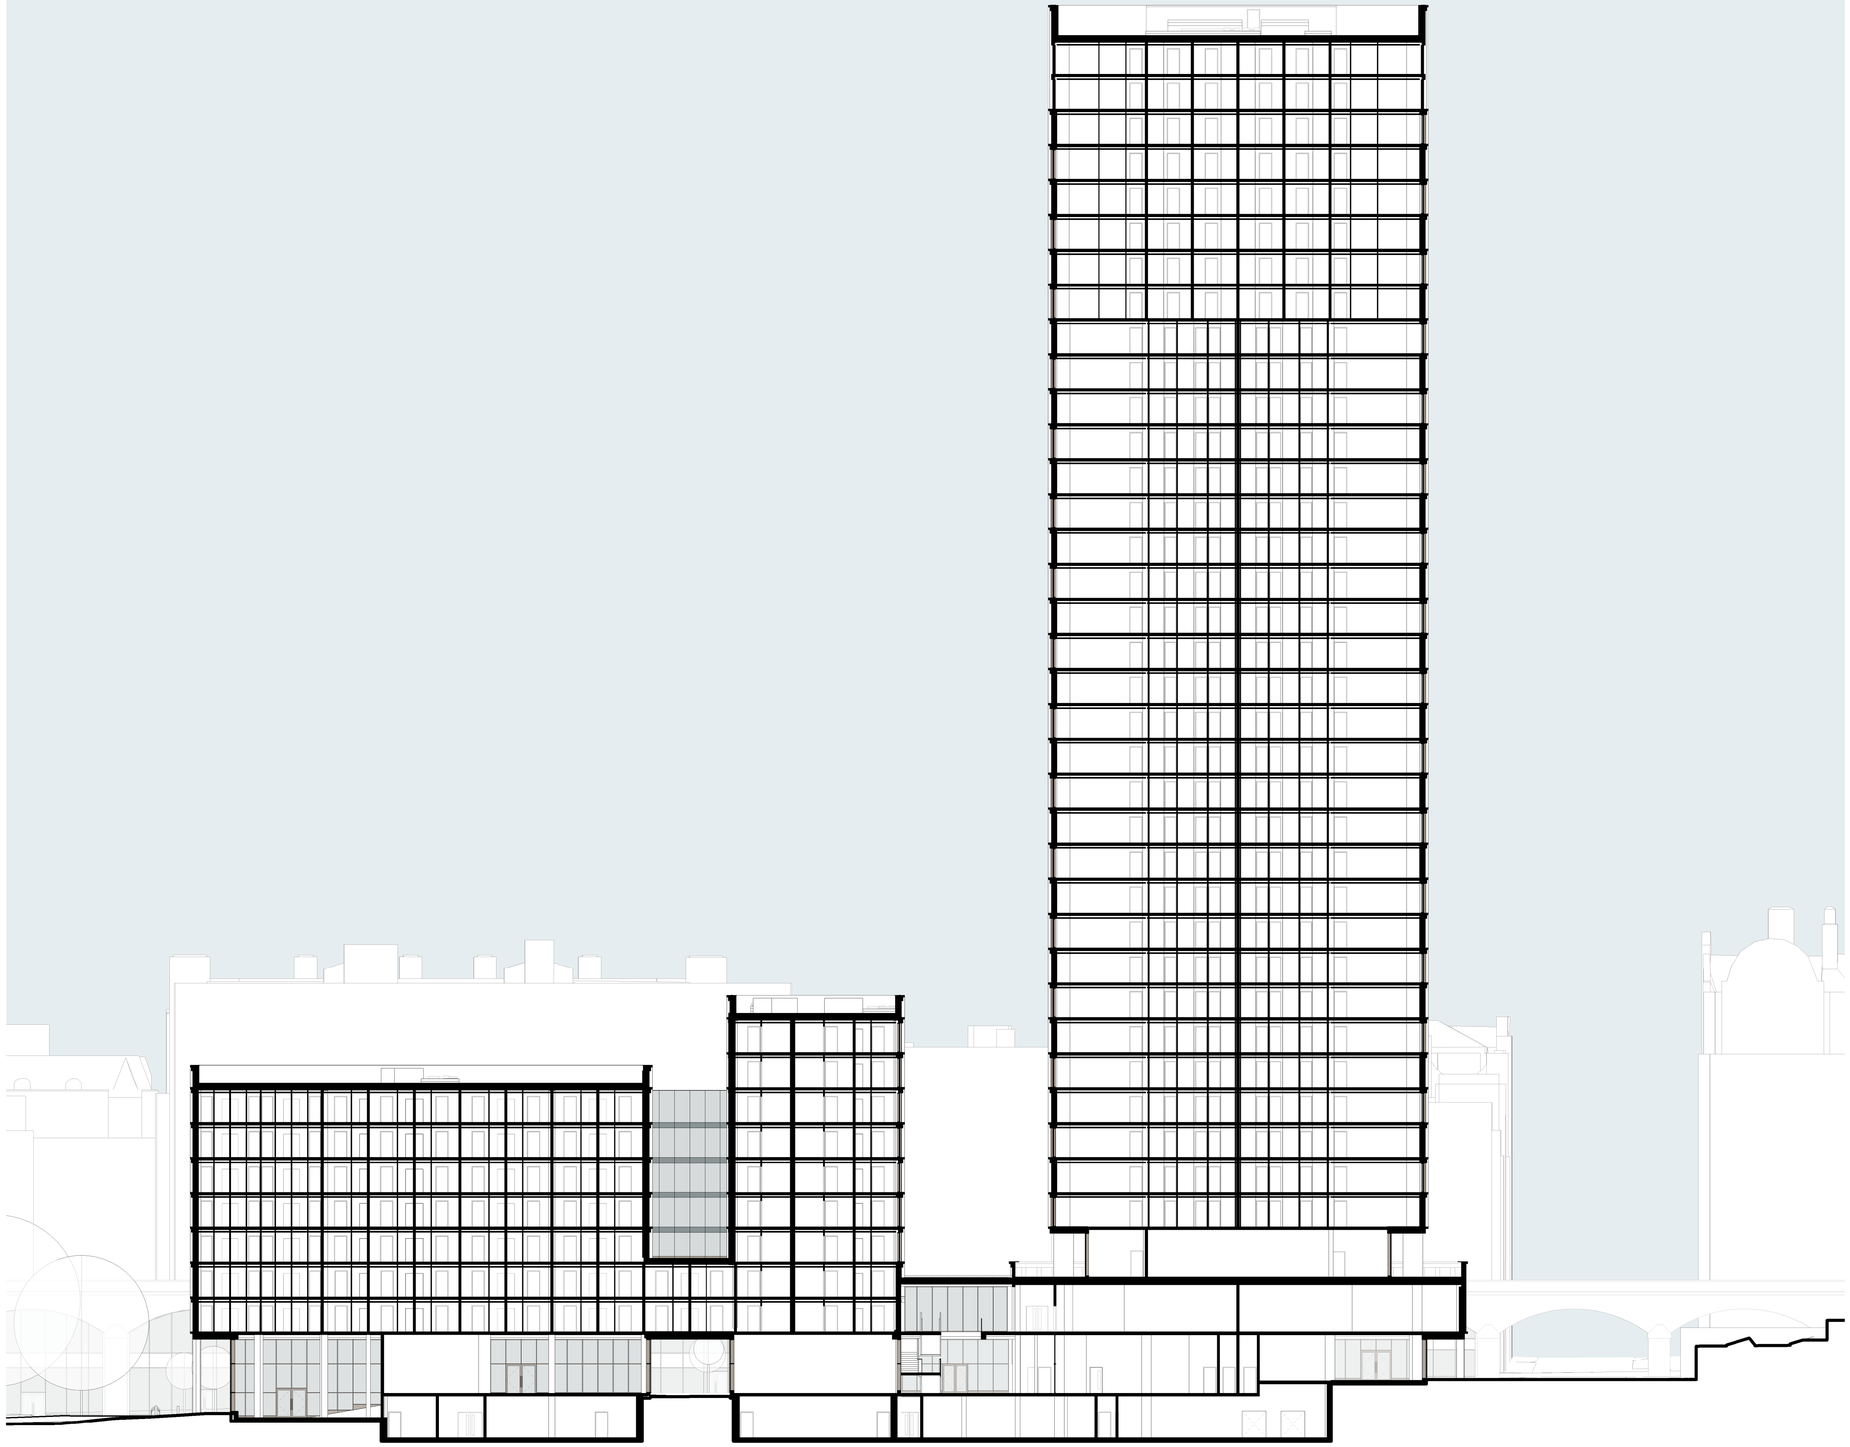

DO NOT SCALE
Work to annotated dimensions only. Read drawings in conjunction with relevant specification, Structural Engineers' and Services Engineers' drawings. Confirm all dimensions before commencement of any work on site or fabrication.

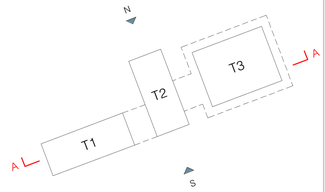

Rev:	Details:	Date:
P1	Issued for planning submission	26/01/26

client:
RGRE

project:
Plot H

job number:
0667

status:
Planning

title:
GA Section AA - Proposed

scale:
1 : 250
@ A1

drawn by:
RM

drawing number:
0667-HOD-XX-ZZ-DR-A-(--)400

current revision date:
26/01/26

revision:
P1

hodder+partners
SGI Studios
1 Kelso Place
Manchester M15 4LE
t. +44(0)161 832 9842
e. mail@hodderandpartners.com
w. www.hodderandpartners.com

0 10 50 100 200 300 400 500 600 700

23/01/2026 16:19:50