

DO NOT SCALE
Work to annotated dimensions only. Read drawings in conjunction with relevant specification, Structural Engineers' and Services Engineers' drawings. Confirm all dimensions before commencement of any work on site or fabrication.

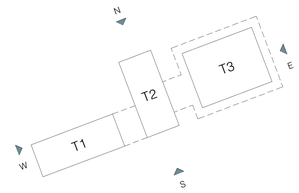

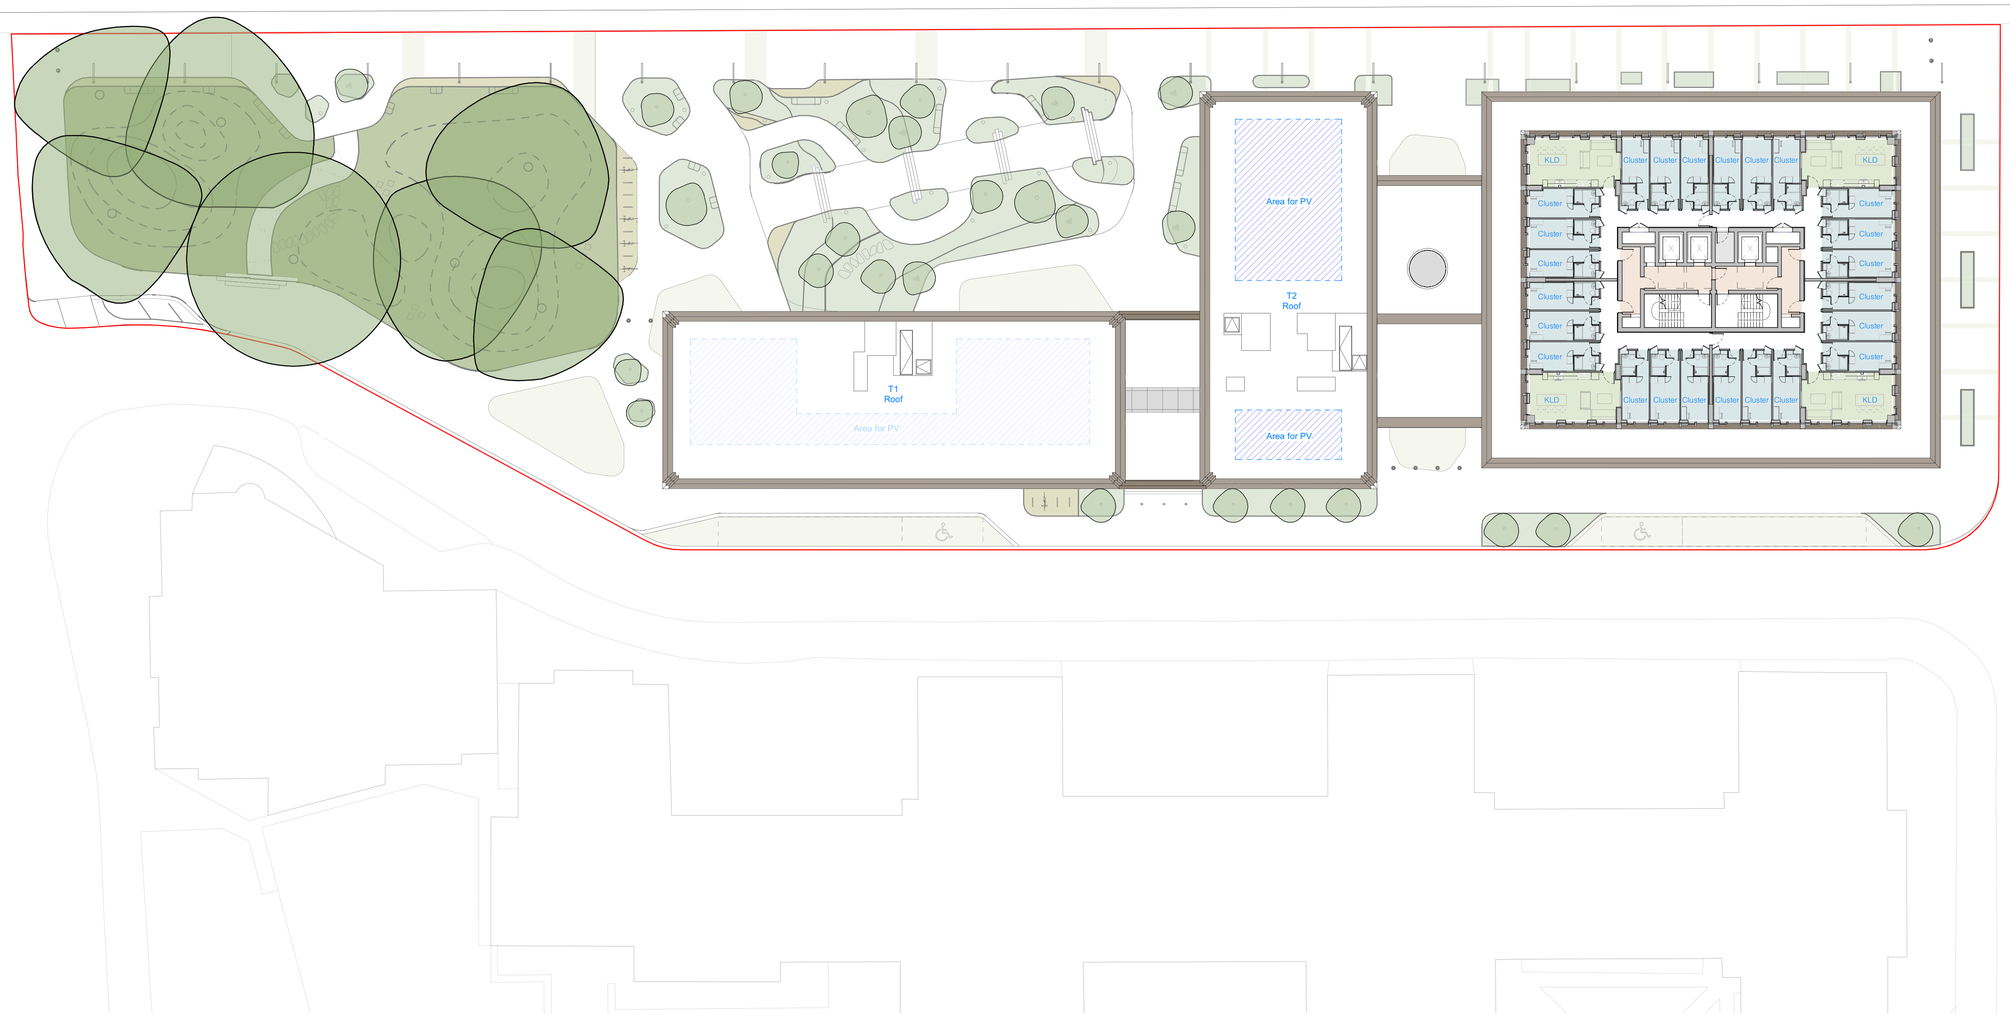

P1	Issued for planning submission	26/01/26
Rev:	Details:	Date:

client:
RGRE

project:
Plot H

job number:
0667

status:
Planning

title:
GA Plan - Level 10-29

scale:
1 : 250
@ A1

drawn by:
RM

drawing number:
0667-HOD-XX-ZZ-DR-A-(--)210

current revision date:
26/01/26

revision:
P1

SGI Studios
1 Kelso Place
Manchester M15 4LE
t: +44(0)161 832 9842
e: mail@hodderandpartners.com
w: www.hodderandpartners.com

hodder+partners

5m 25m

0 10 50 100 200 300 400 500 600 700

23/01/2026 16:13:23