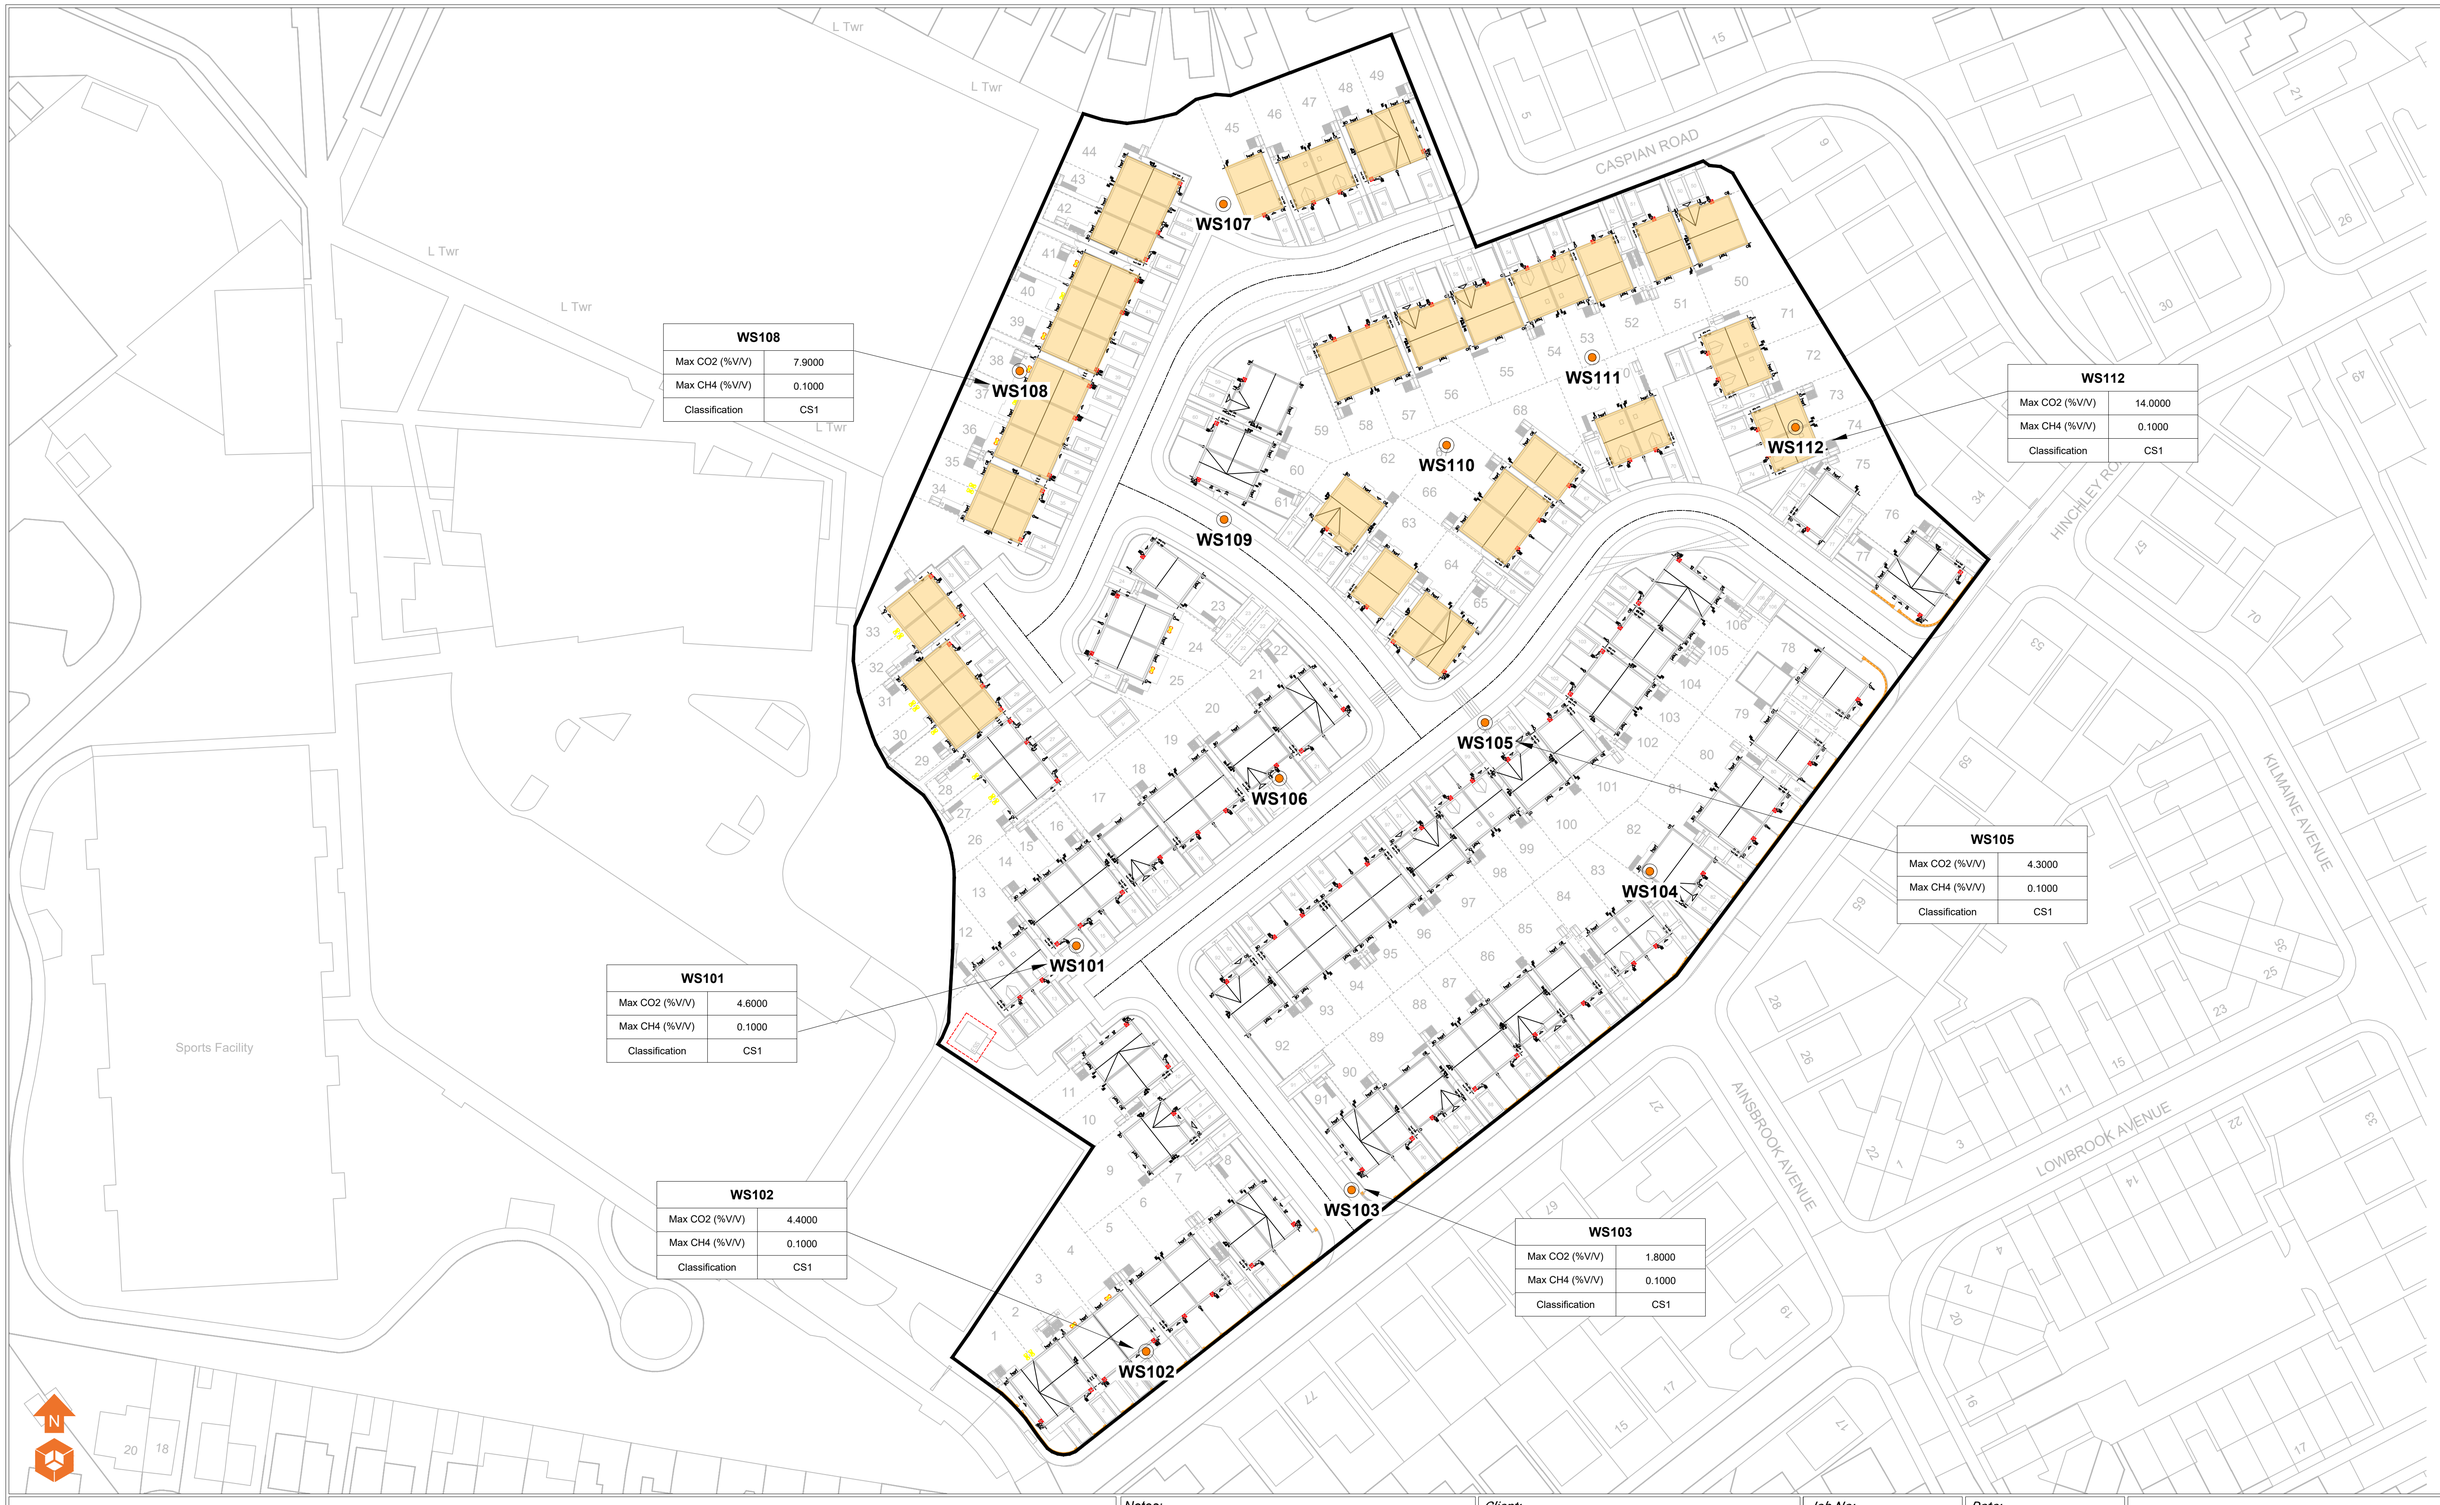


WS108	
Max CO2 (%V/V)	7.9000
Max CH4 (%V/V)	0.1000
Classification	CS1

WS112	
Max CO2 (%V/V)	14.0000
Max CH4 (%V/V)	0.1000
Classification	CS1

WS105	
Max CO2 (%V/V)	4.3000
Max CH4 (%V/V)	0.1000
Classification	CS1

WS101	
Max CO2 (%V/V)	4.6000
Max CH4 (%V/V)	0.1000
Classification	CS1

WS102	
Max CO2 (%V/V)	4.4000
Max CH4 (%V/V)	0.1000
Classification	CS1

WS103	
Max CO2 (%V/V)	1.8000
Max CH4 (%V/V)	0.1000
Classification	CS1

Gas Zoning

CS2 Mitigation Measures Required

Notes:

Gas Zoning Driven by areas of retained peat or newly created peat storage. Generally ground gas spot monitoring has classified the site as CS1 and so measures are precautionary.

Client:

Miller Homes

Job No: 17-994

Date: 09.12.2025

Drawing No: 042

Scale: NTS @ A1

P1	REVA	09.12.2025	CB	RJW	RJW
Phase	Issue	Date	Drawn	Checked	PM

Job Title:

Hinchley Road

Drawing Title:

CS2 Zoning Plan

e3p

Environmental Engineering Partnership Ltd
Taylor Road, Trafford Park
Urmston, Manchester, M41 7JQ
Tel: 0161 707 9612
E-mail: info@e3p.co.uk
Website: www.e3p.co.uk

The client must not amend any drawing, design or other intellectual property produced by E3P Ltd without permission in writing from E3P Ltd in advance of any amendments being made. In the event that such written permission is not obtained in advance of the amendments being made, E3P Ltd shall not be liable for any damage and/or losses occurring as a result of the amended drawing, design or intellectual property.