
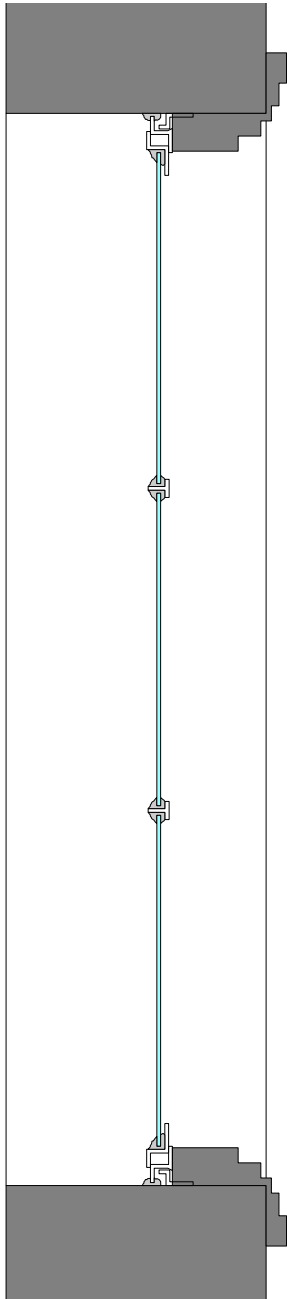
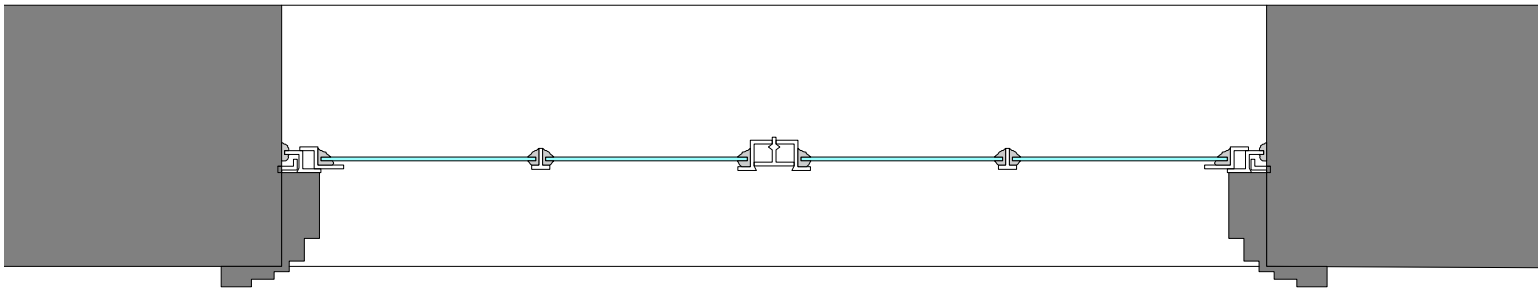


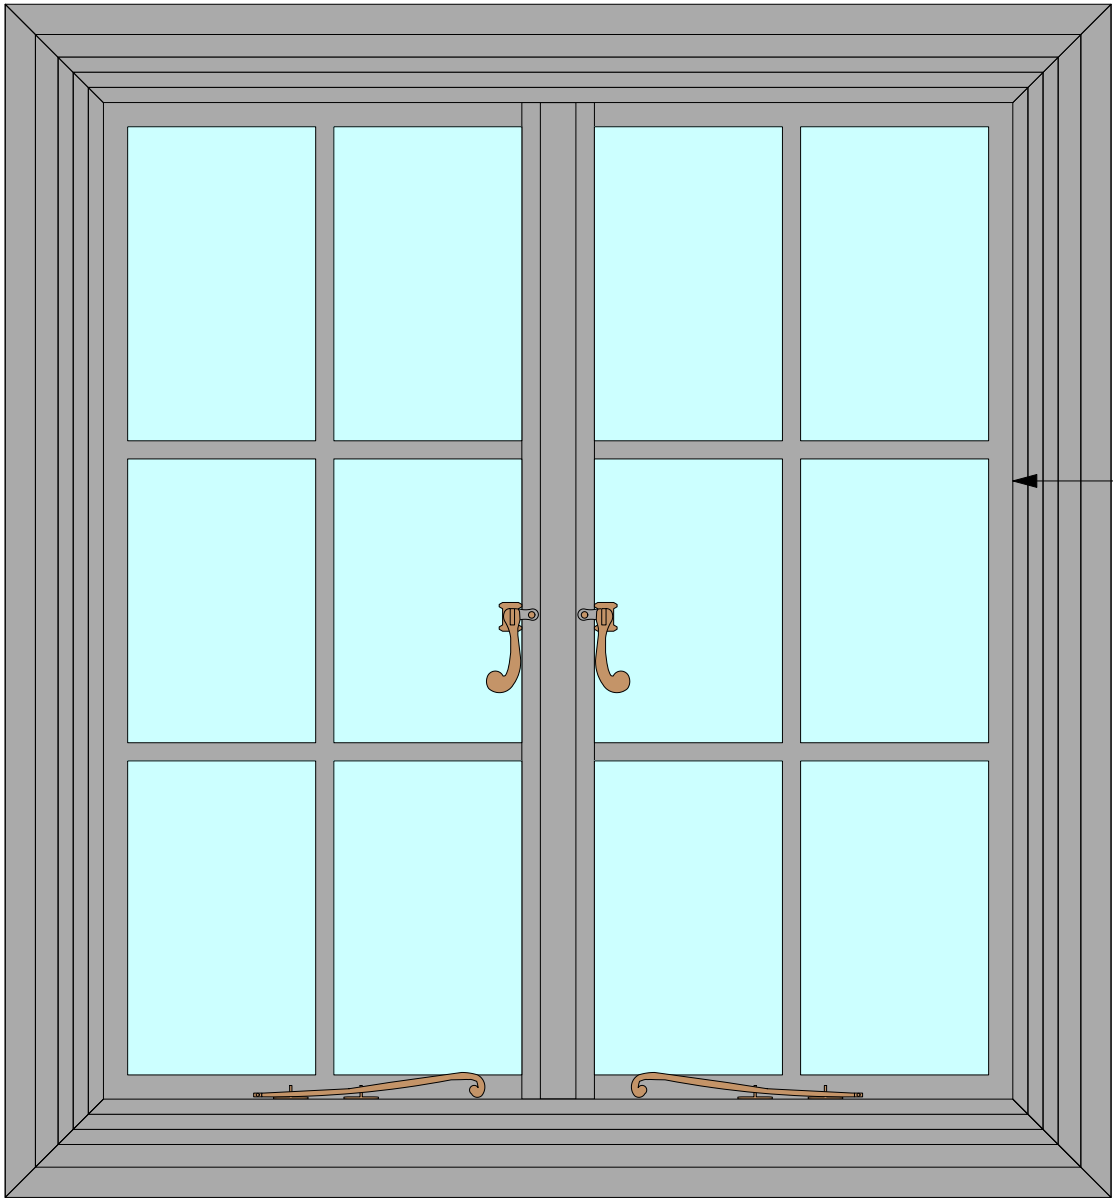

Existing steel window painted
black

A
30/04/2026 Existing window
revised GS AB

REV NOTE DRN/CHK

HOTEL GOTHAM
SECONDARY GLAZING

Existing Window B
Fourth Floor

PROJECT REF. 2112
DRWG NO. E(110)
REVISION A
SCALE 1:100 @ A3
DATE 1st Feb 26
DRAWN GS

SK sketch E existing P proposed T tender C construction FI final issue

+44 161 236 0051
ARCHITECT@ATELIERMB.CO.UK

ATELIER.MB