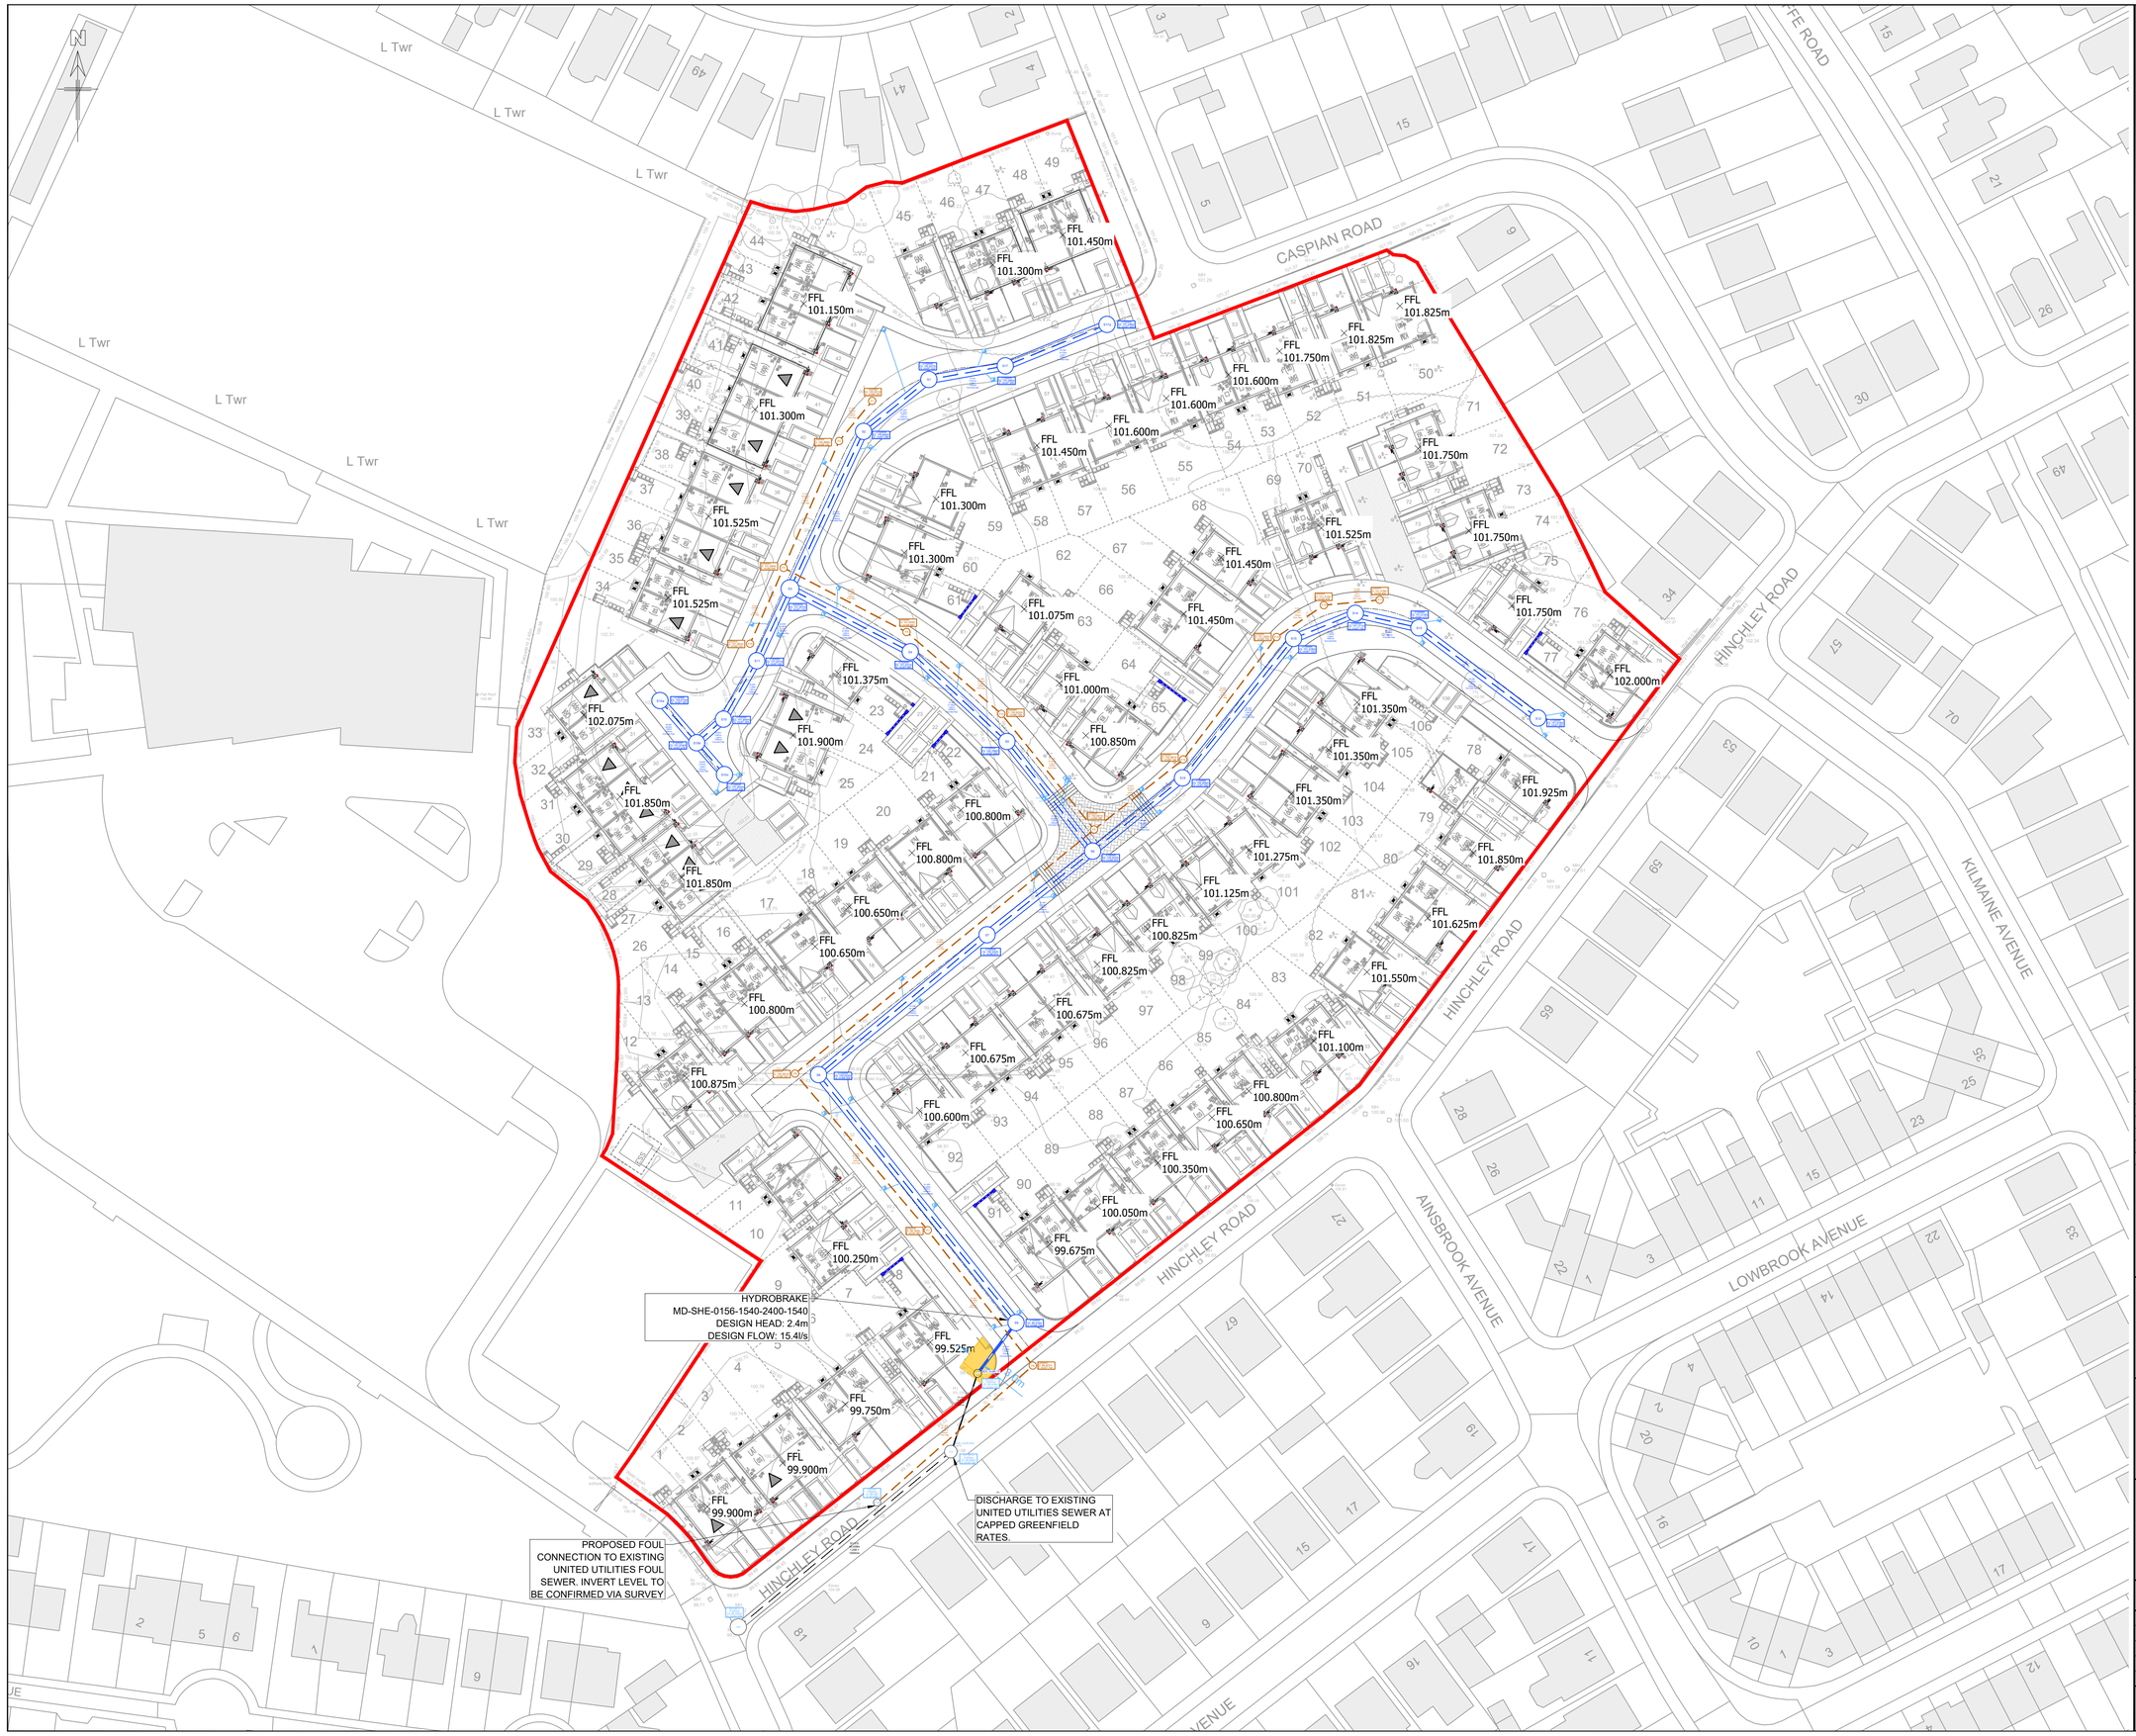


GENERAL NOTES

G1. DO NOT SCALE THIS DRAWING.

G2. ANY DIMENSIONAL DISCREPANCIES SHOULD BE NOTIFIED TO THE ENGINEER IMMEDIATELY.

G3. ALL DIMENSIONS ARE IN MILLIMETRES - (mm)
ALL LEVELS ARE IN METRES - (m) AND ARE ABOVE ORDNANCE DATUM AT NEWLYN, CORNWALL UNLESS NOTED OTHERWISE.

G4. NORTH SHOWN INDICATIVE ONLY

G5. THIS DRAWING IS TO BE READ IN CONJUNCTION WITH ALL RELEVANT; SPECIFICATIONS; DRAWINGS; DETAILS AND OTHER DESIGN INFORMATION.

G6. ALL DRAWINGS AND WRITTEN MATERIAL CONTAINED WITHIN, CONSTITUTE ORIGINAL AND UNPUBLISHED WORK OF THE ENGINEER AND MAY NOT BE DUPLICATED, USED, REPRODUCED OR DISCLOSED WITHOUT WRITTEN CONSENT OR EXPRESS PERMISSION FROM THE ENGINEER.

G7. ALL INFORMATION CONTAINED IN THIS DOCUMENT IS COPYRIGHT ©

G8. WHERE THE CONTRACTOR UNDERTAKES OR ENGAGES A THIRD PARTY TO UNDERTAKE TEMPORARY WORKS DESIGN, OR VARIES THE PELL FRISCHMANN DESIGN IN ANY WAY, THEN THE CONTRACTOR WILL TAKE FULL RESPONSIBILITY AND LIABILITY FOR ALL DESIGN ASPECTS, INCLUDING A DESIGN RISK ASSESSMENT. THE CONTRACTOR SHALL INFORM PELL FRISCHMANN OF ANY PROPOSED VARIANCES TO THE DESIGN.

G9.DETAILING COMPLIANCE TO DCG AND LAST MILE WATER STANDARD DETAILS AS REQUIRED.

KEY

- PROPOSED S104 SURFACE WATER SEWER
- PROPOSED S104 FOUL WATER SEWER
- EXISTING FOUL SEWER TO REMAIN
- PROPOSED SEWER EASEMENT
- SITE BOUNDARY
- HIGHWAY GULLY AND CONNECTION
- FFL 99.600m PROPOSED FINISHED FLOOR LEVEL

REV	DESCRIPTION	DRN	CHK	APP	DATE
P07	UPDATED TO LAST MILE WATER COMMENTS	EP	SN	AH	10.04.26
P06	UPDATED AS PER ICOSA WATER	EP	AH	AH	20.11.25
P05	UPDATED TO CLIENT COMMENTS	EP	LB	AH	17.10.25
P04	FINISHED FLOOR LEVELS ADDED	SA	AH	AH	24.09.25
P03	FW9 REMOVED DUE TO PRIVATE DRAINAGE	EP	LB	AH	20.08.25
P02	UPDATED SITE LAYOUT	LB	AH	AH	28.07.25
P01	FIRST ISSUE	LB	AH	MD	20.05.25

Pell Frischmann
4th FLOOR, ONE ST JAMES SQUARE, MANCHESTER, M2 6DN
Telephone +44 (0)161 826 9400
Email: pfmanchester@pellfrischmann.com
www.pellfrischmann.com

Architect/Client/Contractor

miller homes

Project

HINCHLEY ROAD, BLACKLEY

Drawing Title

S104 GENERAL ARRANGEMENT

Drawing Status

PRELIMINARY

	Name	Date
Drawn	L.BOWLES	20.05.25
Designed	L.BOWLES	20.05.25
Eng Chk	A.HALL	20.05.25
Approved	M.DAVIES	20.05.25

Status Code S0
Scale 1:500
Revision P07

Drawing No.

110315 - PEF - S104 - HDG DR - D - 00001