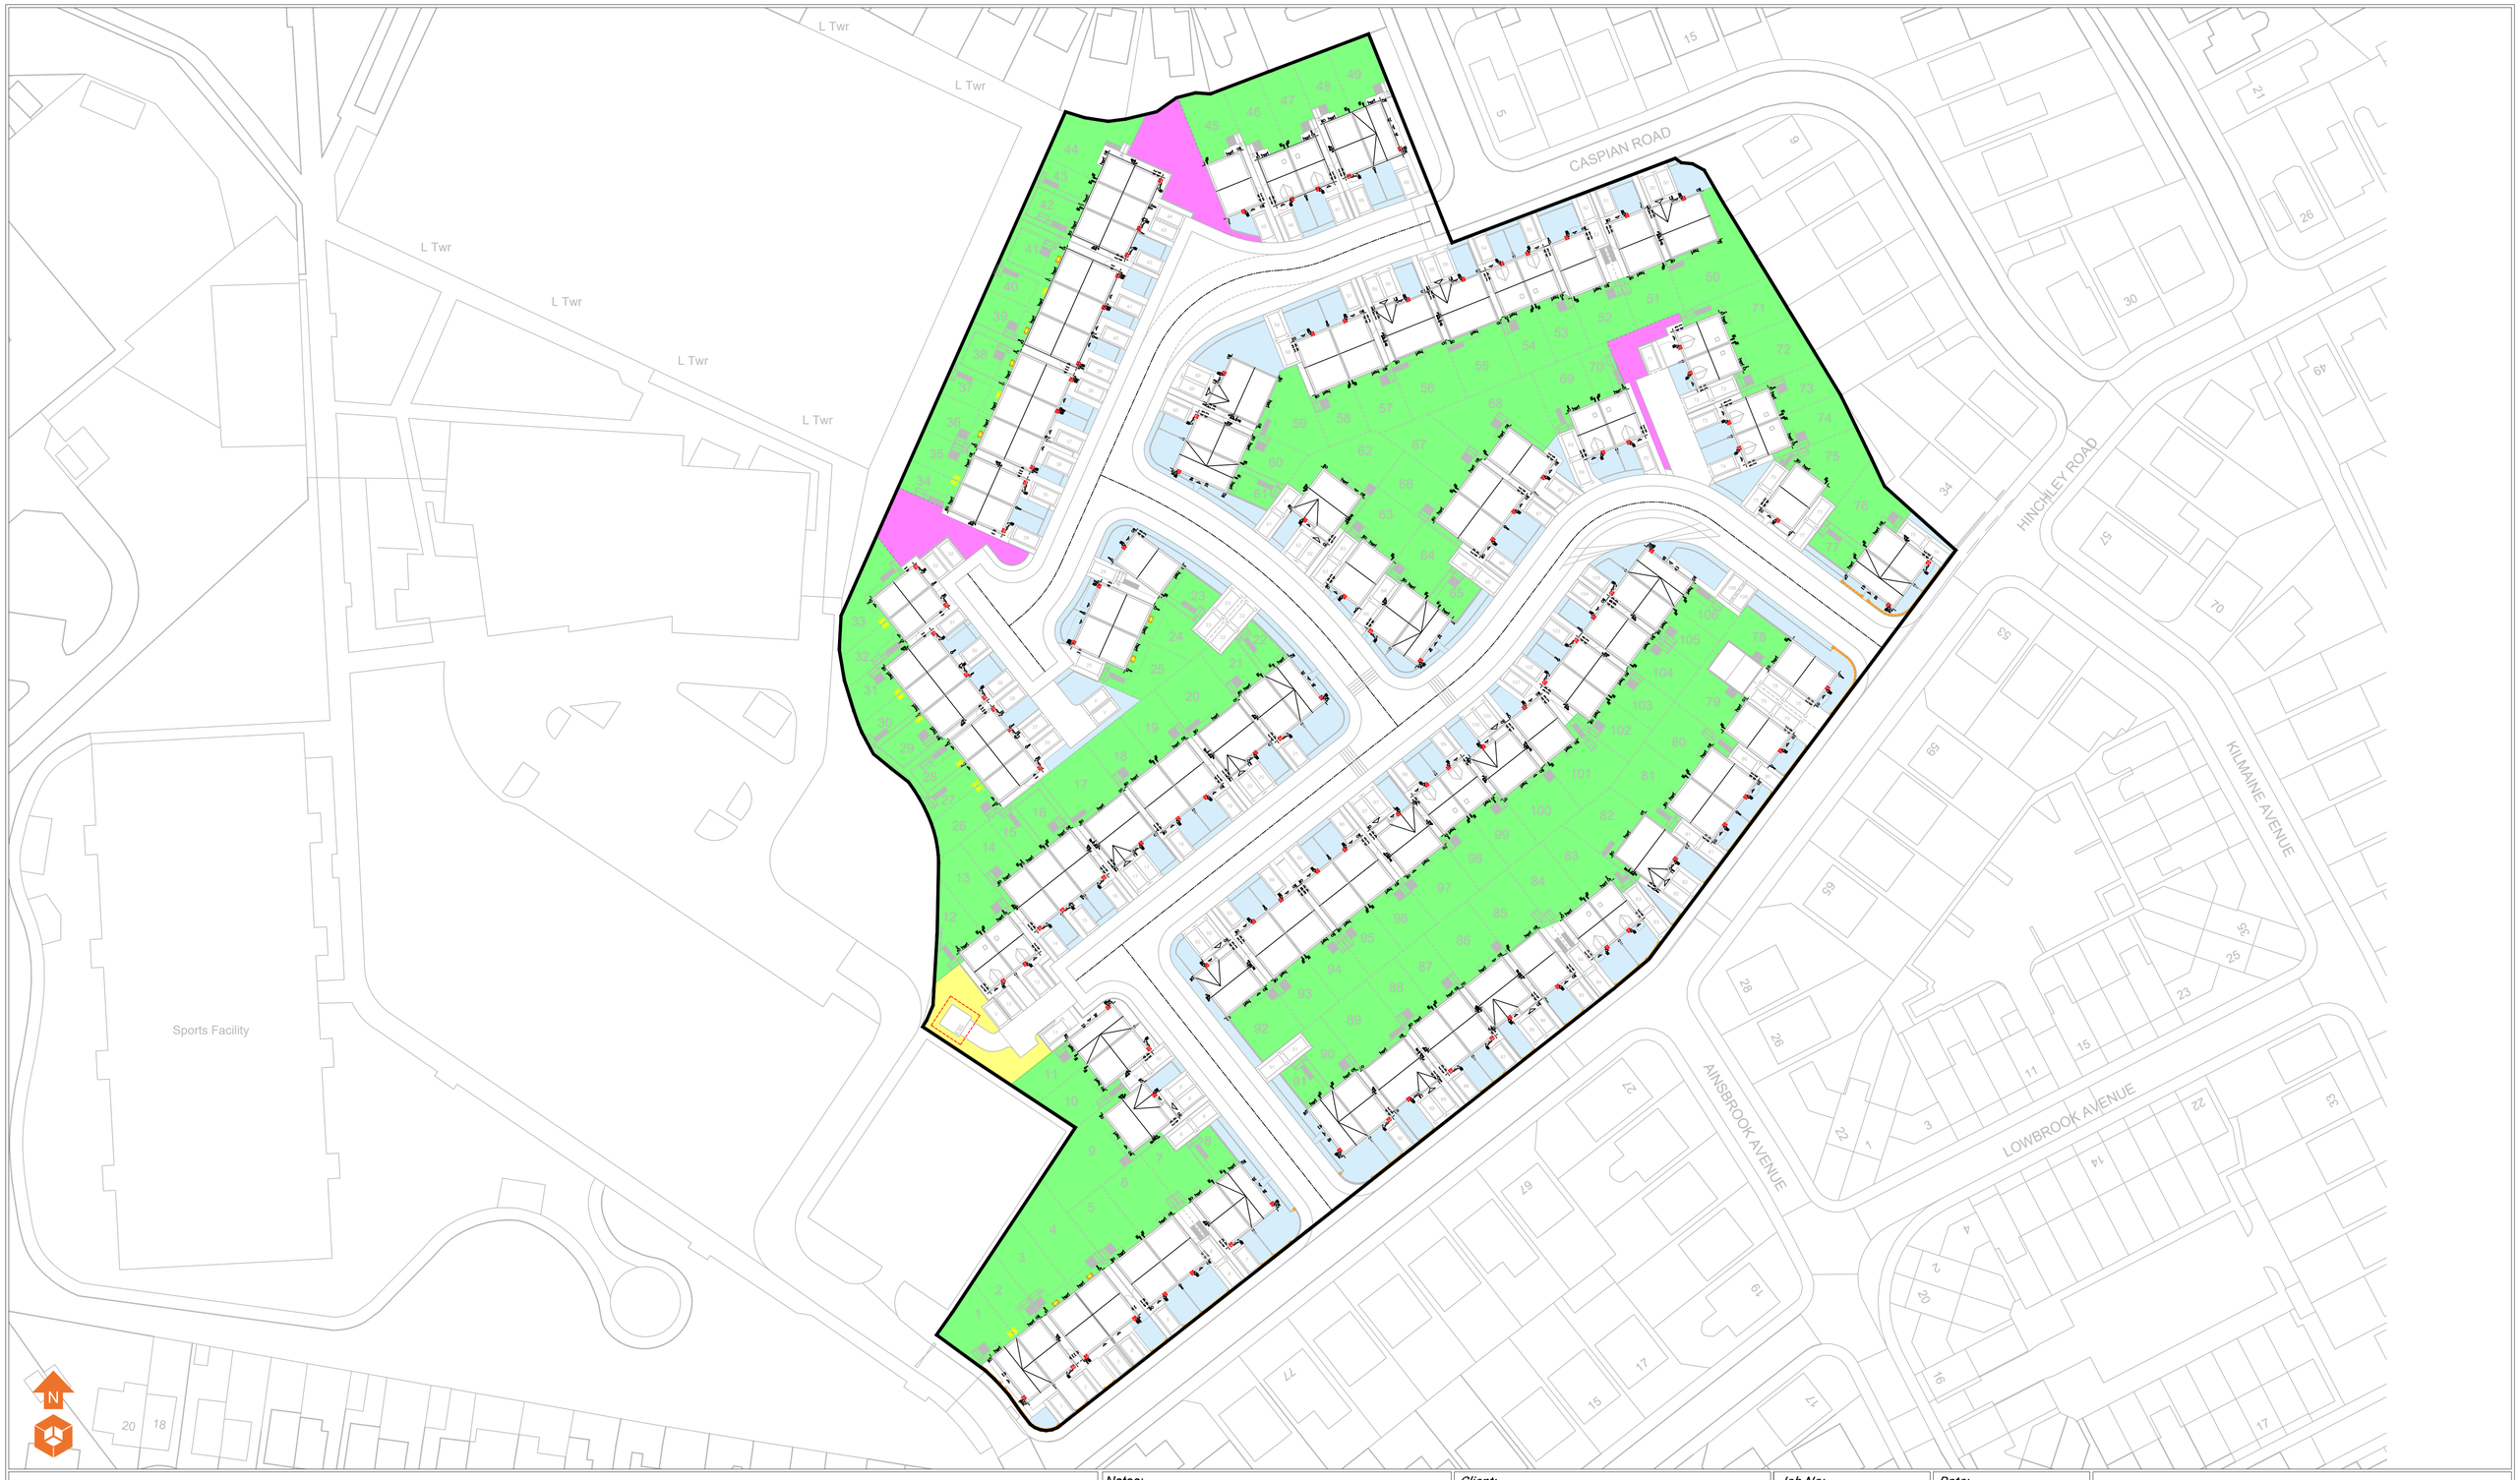



*Cover System*

- Garden - 600mm Cover System Required
  150mm Topsoil, 450mm Subsoil
- Front Garden - 300mm Cover System Required
  150mm Topsoil, 150mm Subsoil
- Peat Deposit Areas - 1000mm
- Public Open Space - 300mm Cover System Required
  150mm Topsoil, 150mm Subsoil

*Notes:*

*Client:* Miller Homes

*Job No:* 17-994

*Date:* 10.12.2025

*Drawing No:* 043

*Scale:* NTS @ A1

| Phase | Issue | Date | Drawn | Checked | PM |
|---|---|---|---|---|---|
| P1 | REVA | 10.12.2025 | CB | RJW | RJW |

*Job Title:* Hinchley Road

*Drawing Title:* Cover System Requirements Plan

e3p
Environmental Engineering Partnership Ltd
Taylor Road, Trafford Park
Urmston, Manchester, M41 7JQ
Tel: 0161 707 9612
E-mail: info@e3p.co.uk
Website: www.e3p.co.uk

The client must not amend any drawing, design or other intellectual property produced by E3P Ltd without permission in writing from E3P Ltd in advance of any amendments being made. In the event that such written permission is not obtained in advance of the amendments being made, E3P Ltd shall not be liable for any damage and/or losses occurring as a result of the amended drawing, design or intellectual property.