


Site Location

N

Project Title	Drawing Title	Scale: 1.1250@A3	Date	
6 Oldham Road, Manchester, M4 5DB	Location Plan	0m 20m 40m 60m 80m	15.05.26	Streetvox.

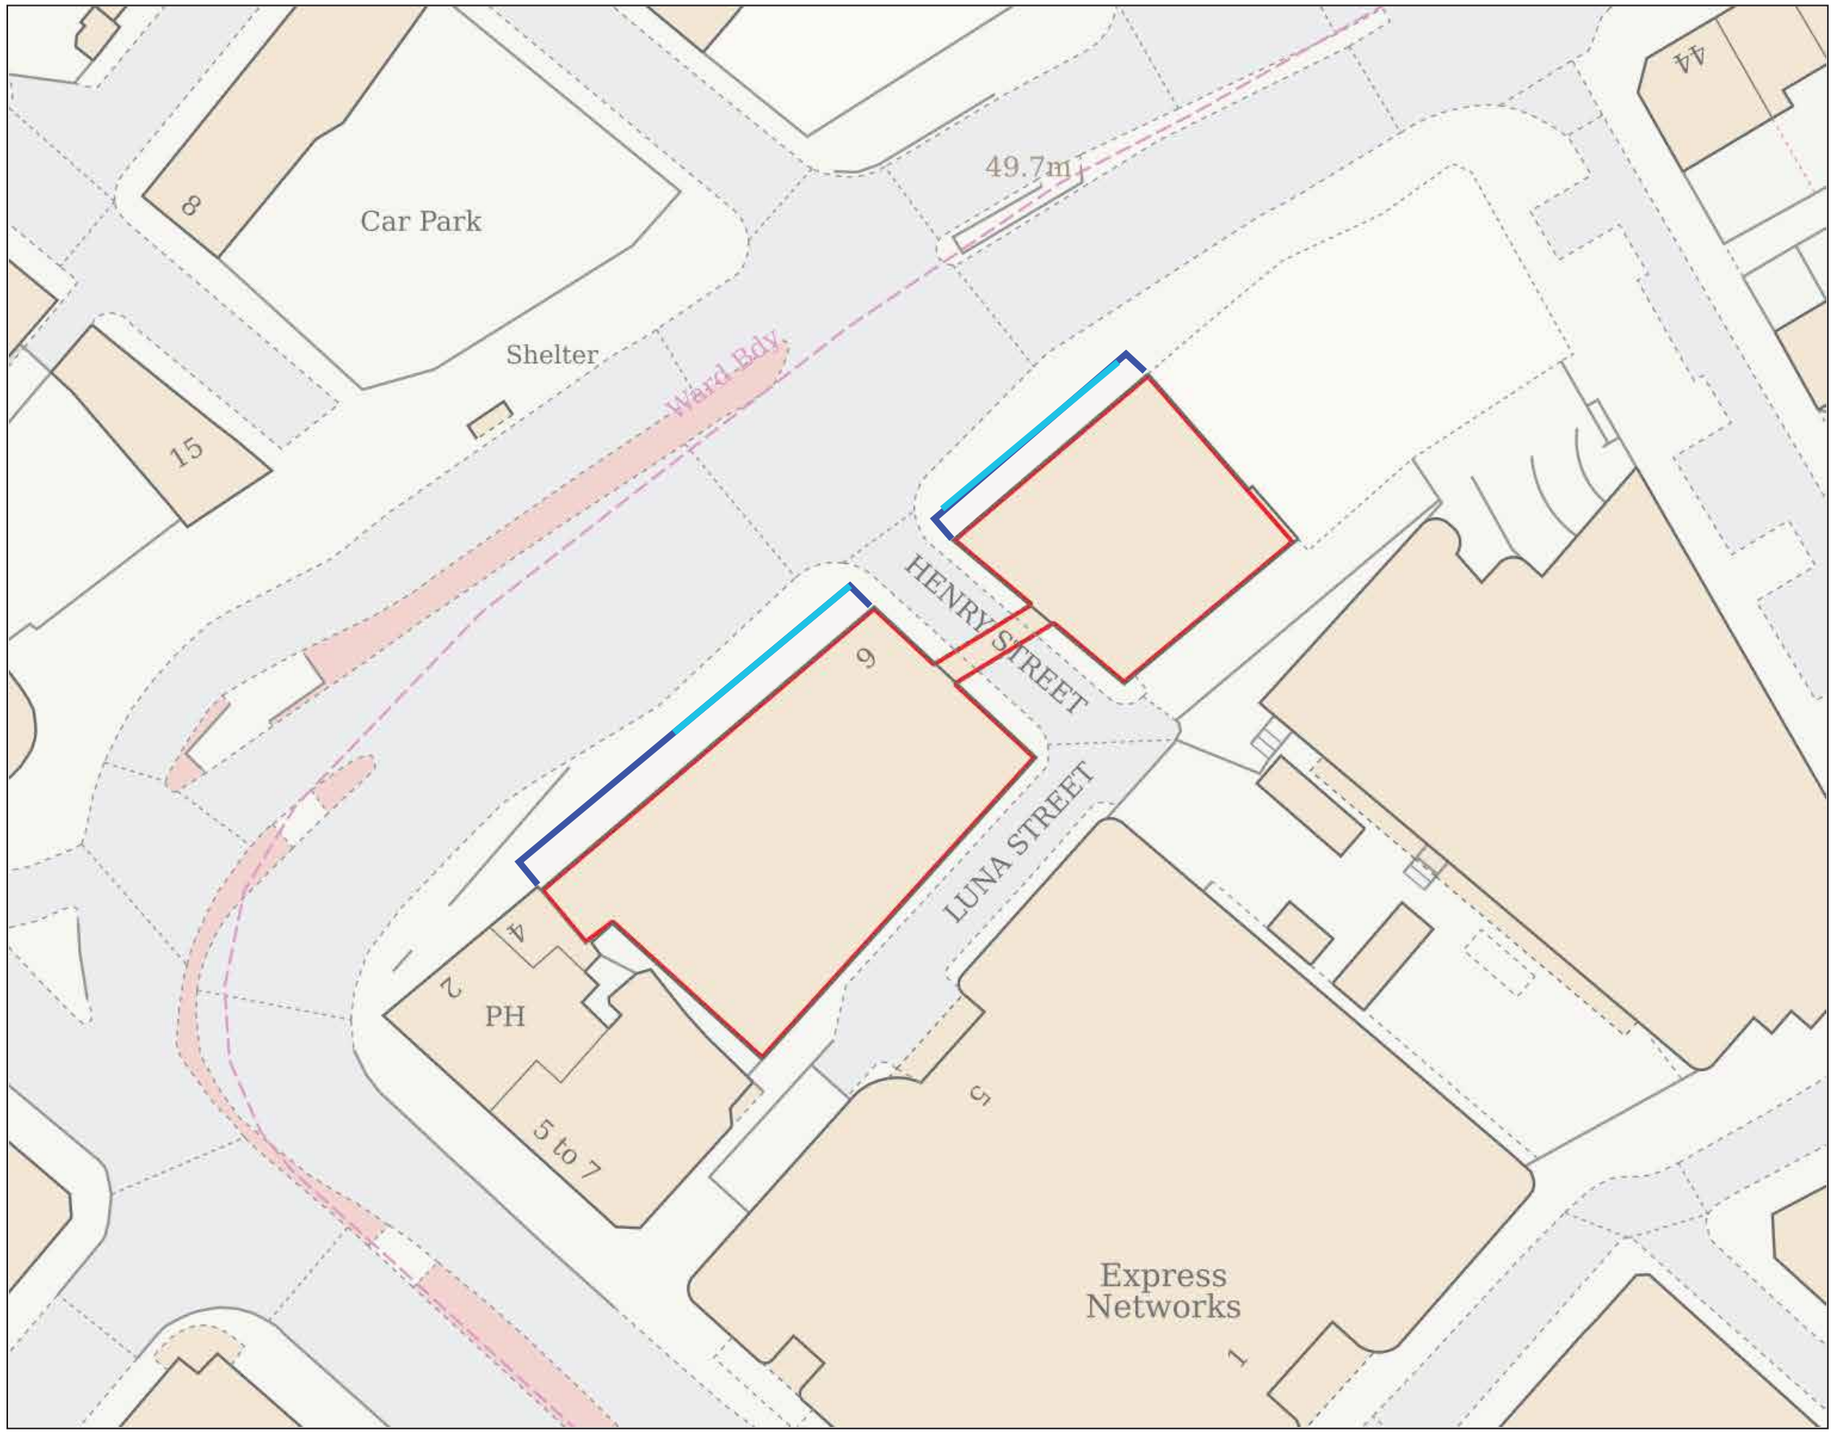

Site Location
Scaffold Shroud
Commercial banner

N

Project Title
6 Oldham Road, Manchester, M4 5DB

Drawing Title
Site-Block Plan

Scale: 1.500@A3
0m 10m 20m 30m 40m


Date
15.05.26

Streetvox.




ELEVATION A

Project Title	Drawing Title	Scale: 1.100@A3	Date	
6 Oldham Road, Manchester, M4 5DB	Existing elevation A	0 1 2.5 5	15.05.26	Streetvox.

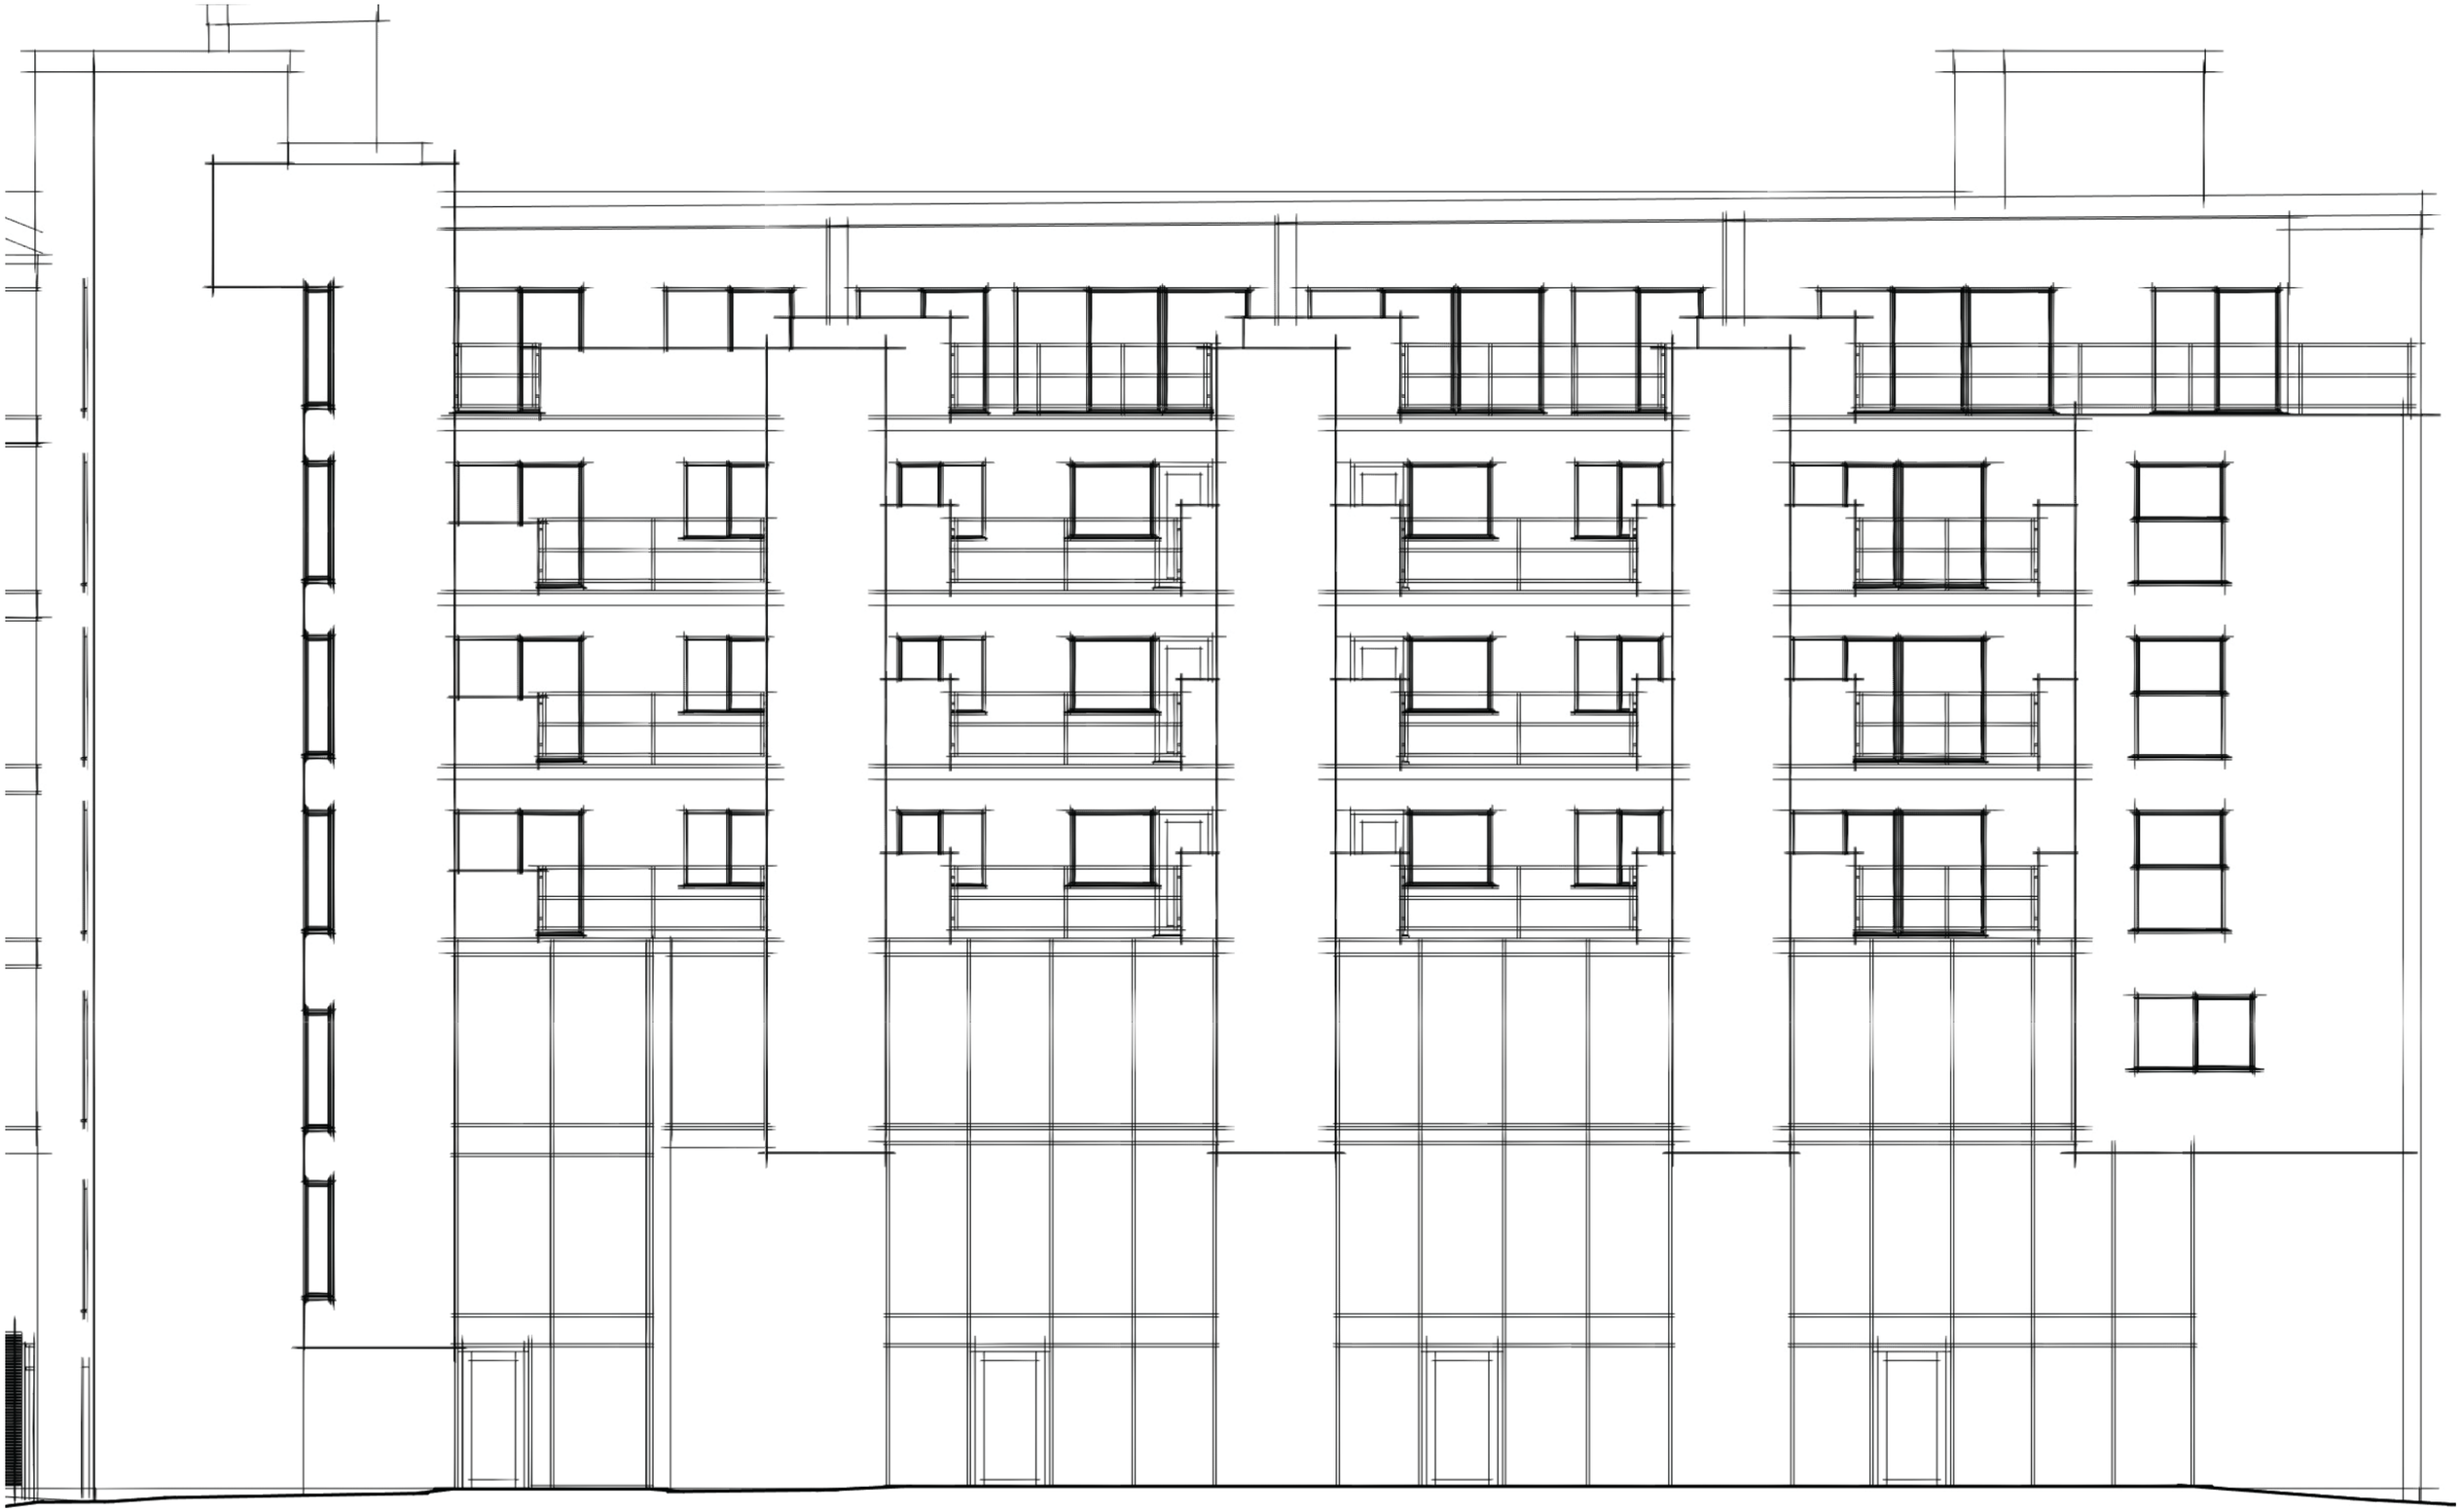

ELEVATION B

Project Title	Drawing Title	Scale: 1.100@A3	Date	
6 Oldham Road, Manchester, M4 5DB	Existing elevation B	0 1 2.5 5	15.05.26	Streetvox.

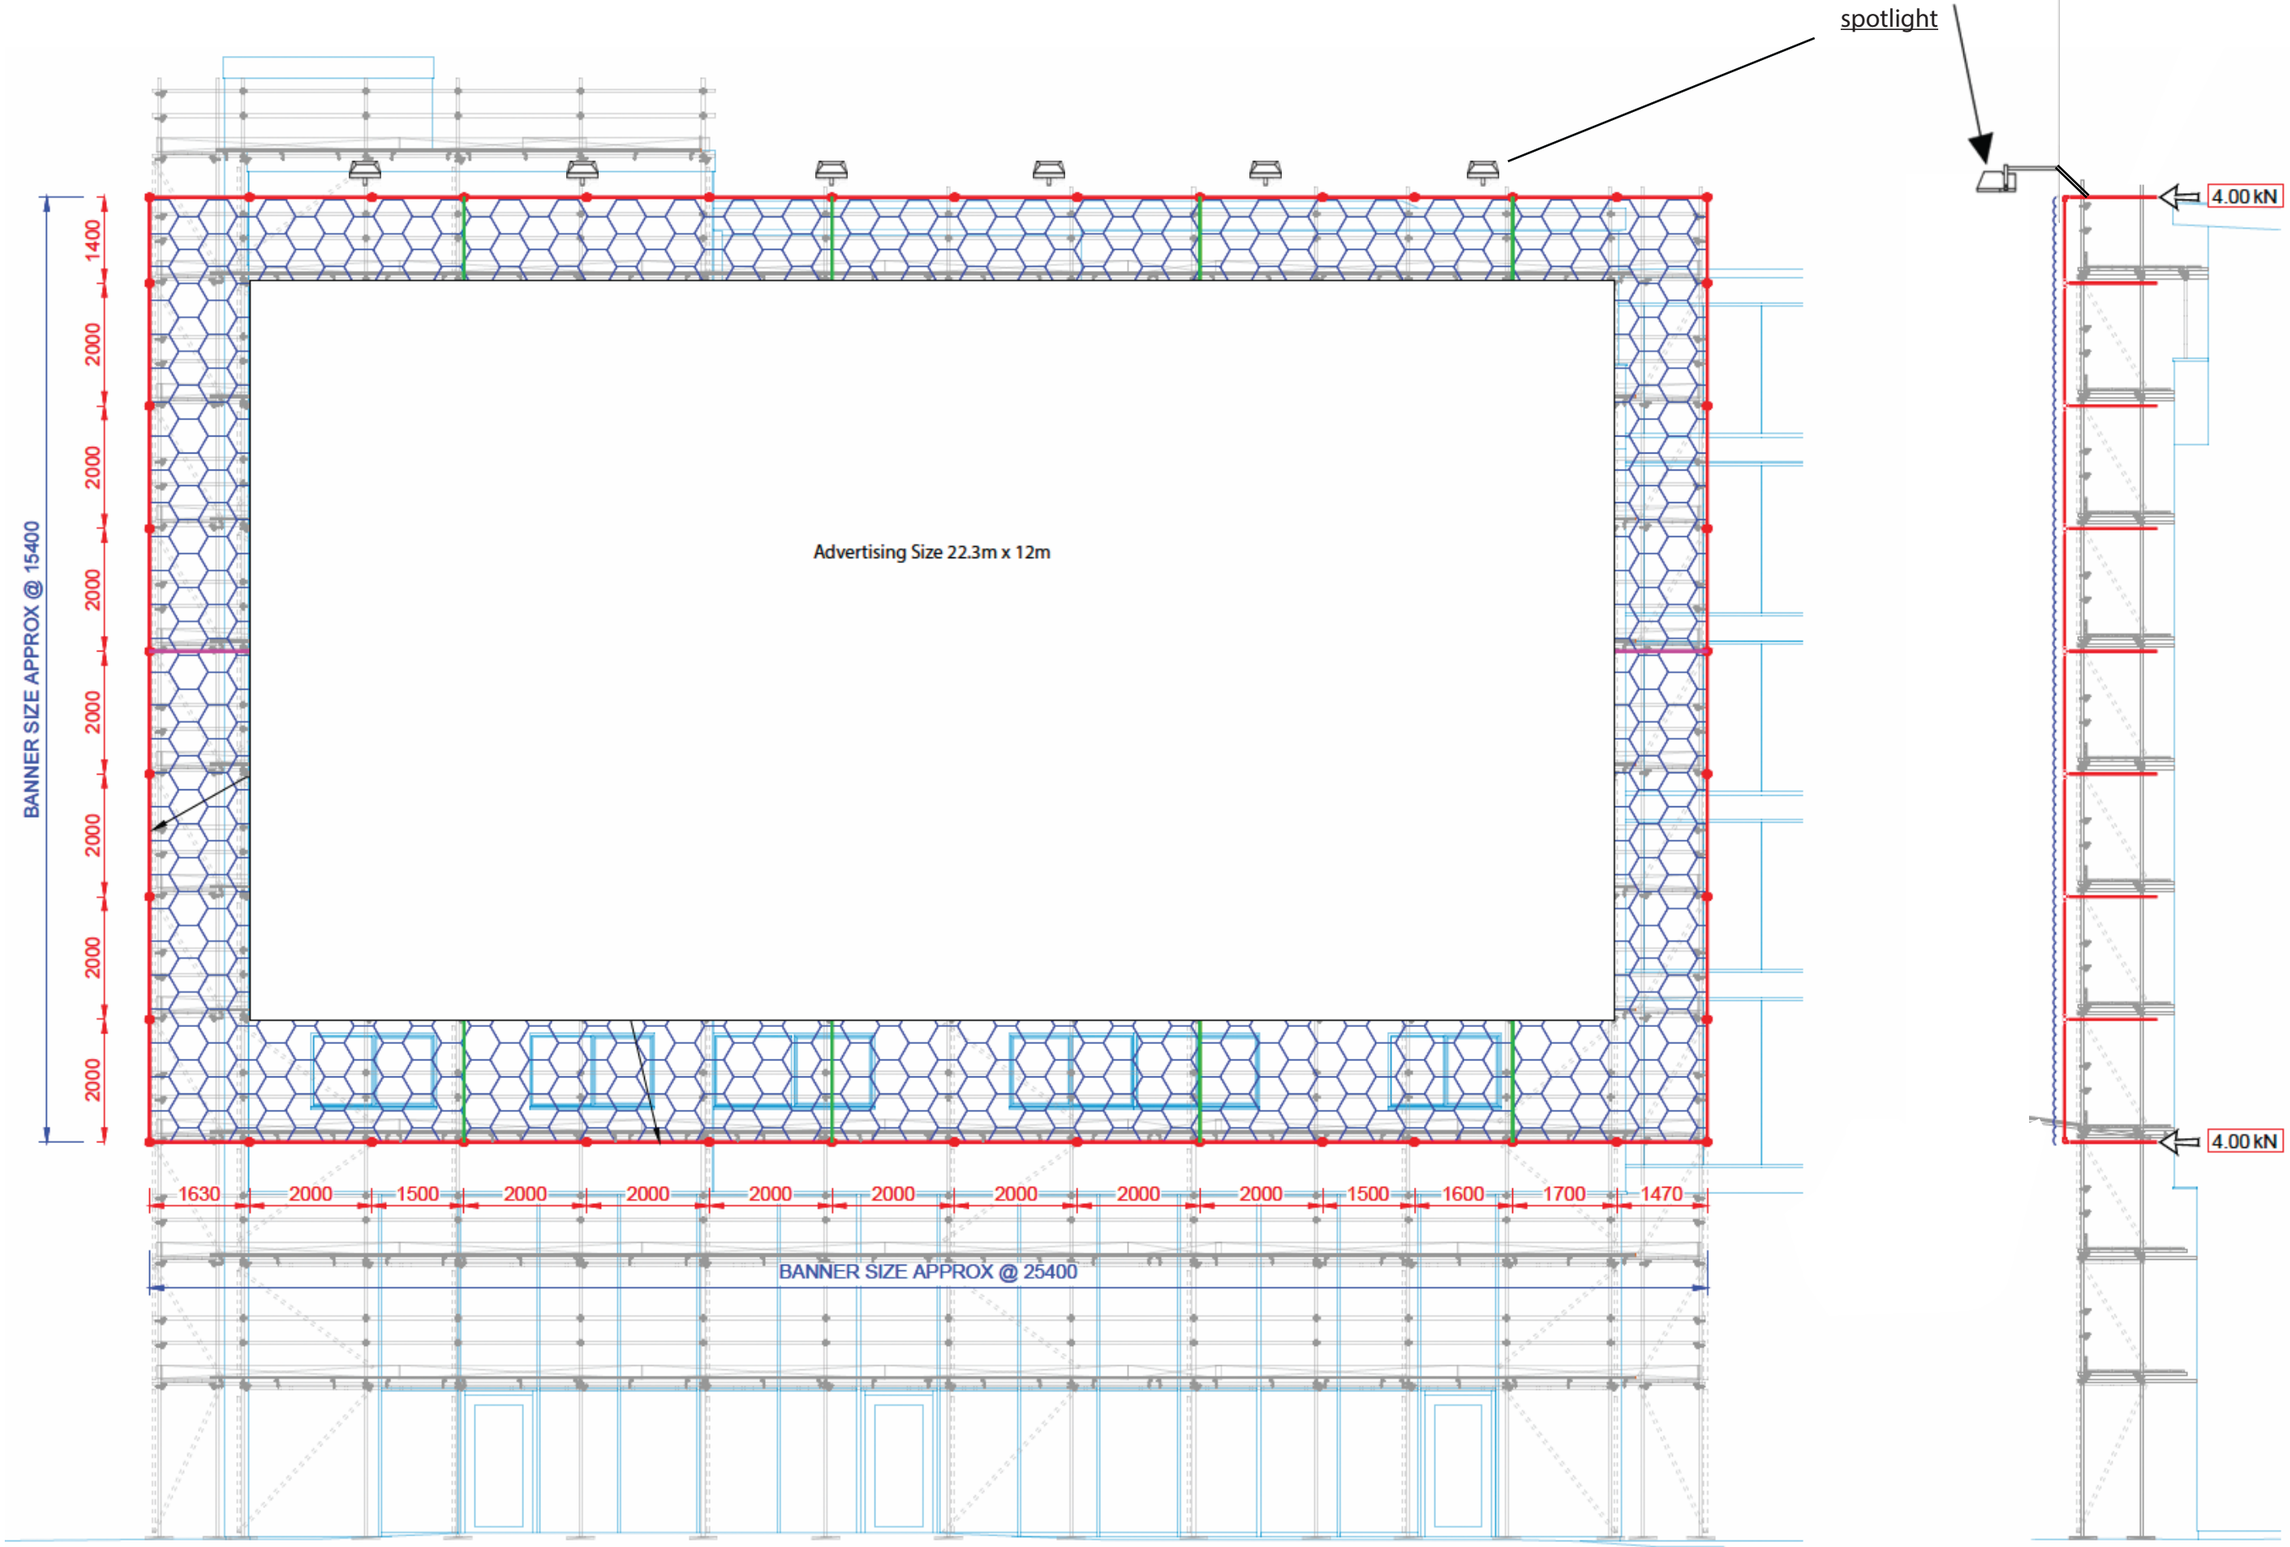


ELEVATION A

SECTION B-B

Project Title	Drawing Title	Scale: 1.100@A3	Date
6 Oldham Road, Manchester, M4 5DB	Proposed Elevation A	0 1 2.5 5	15.05.26

Streetvox.

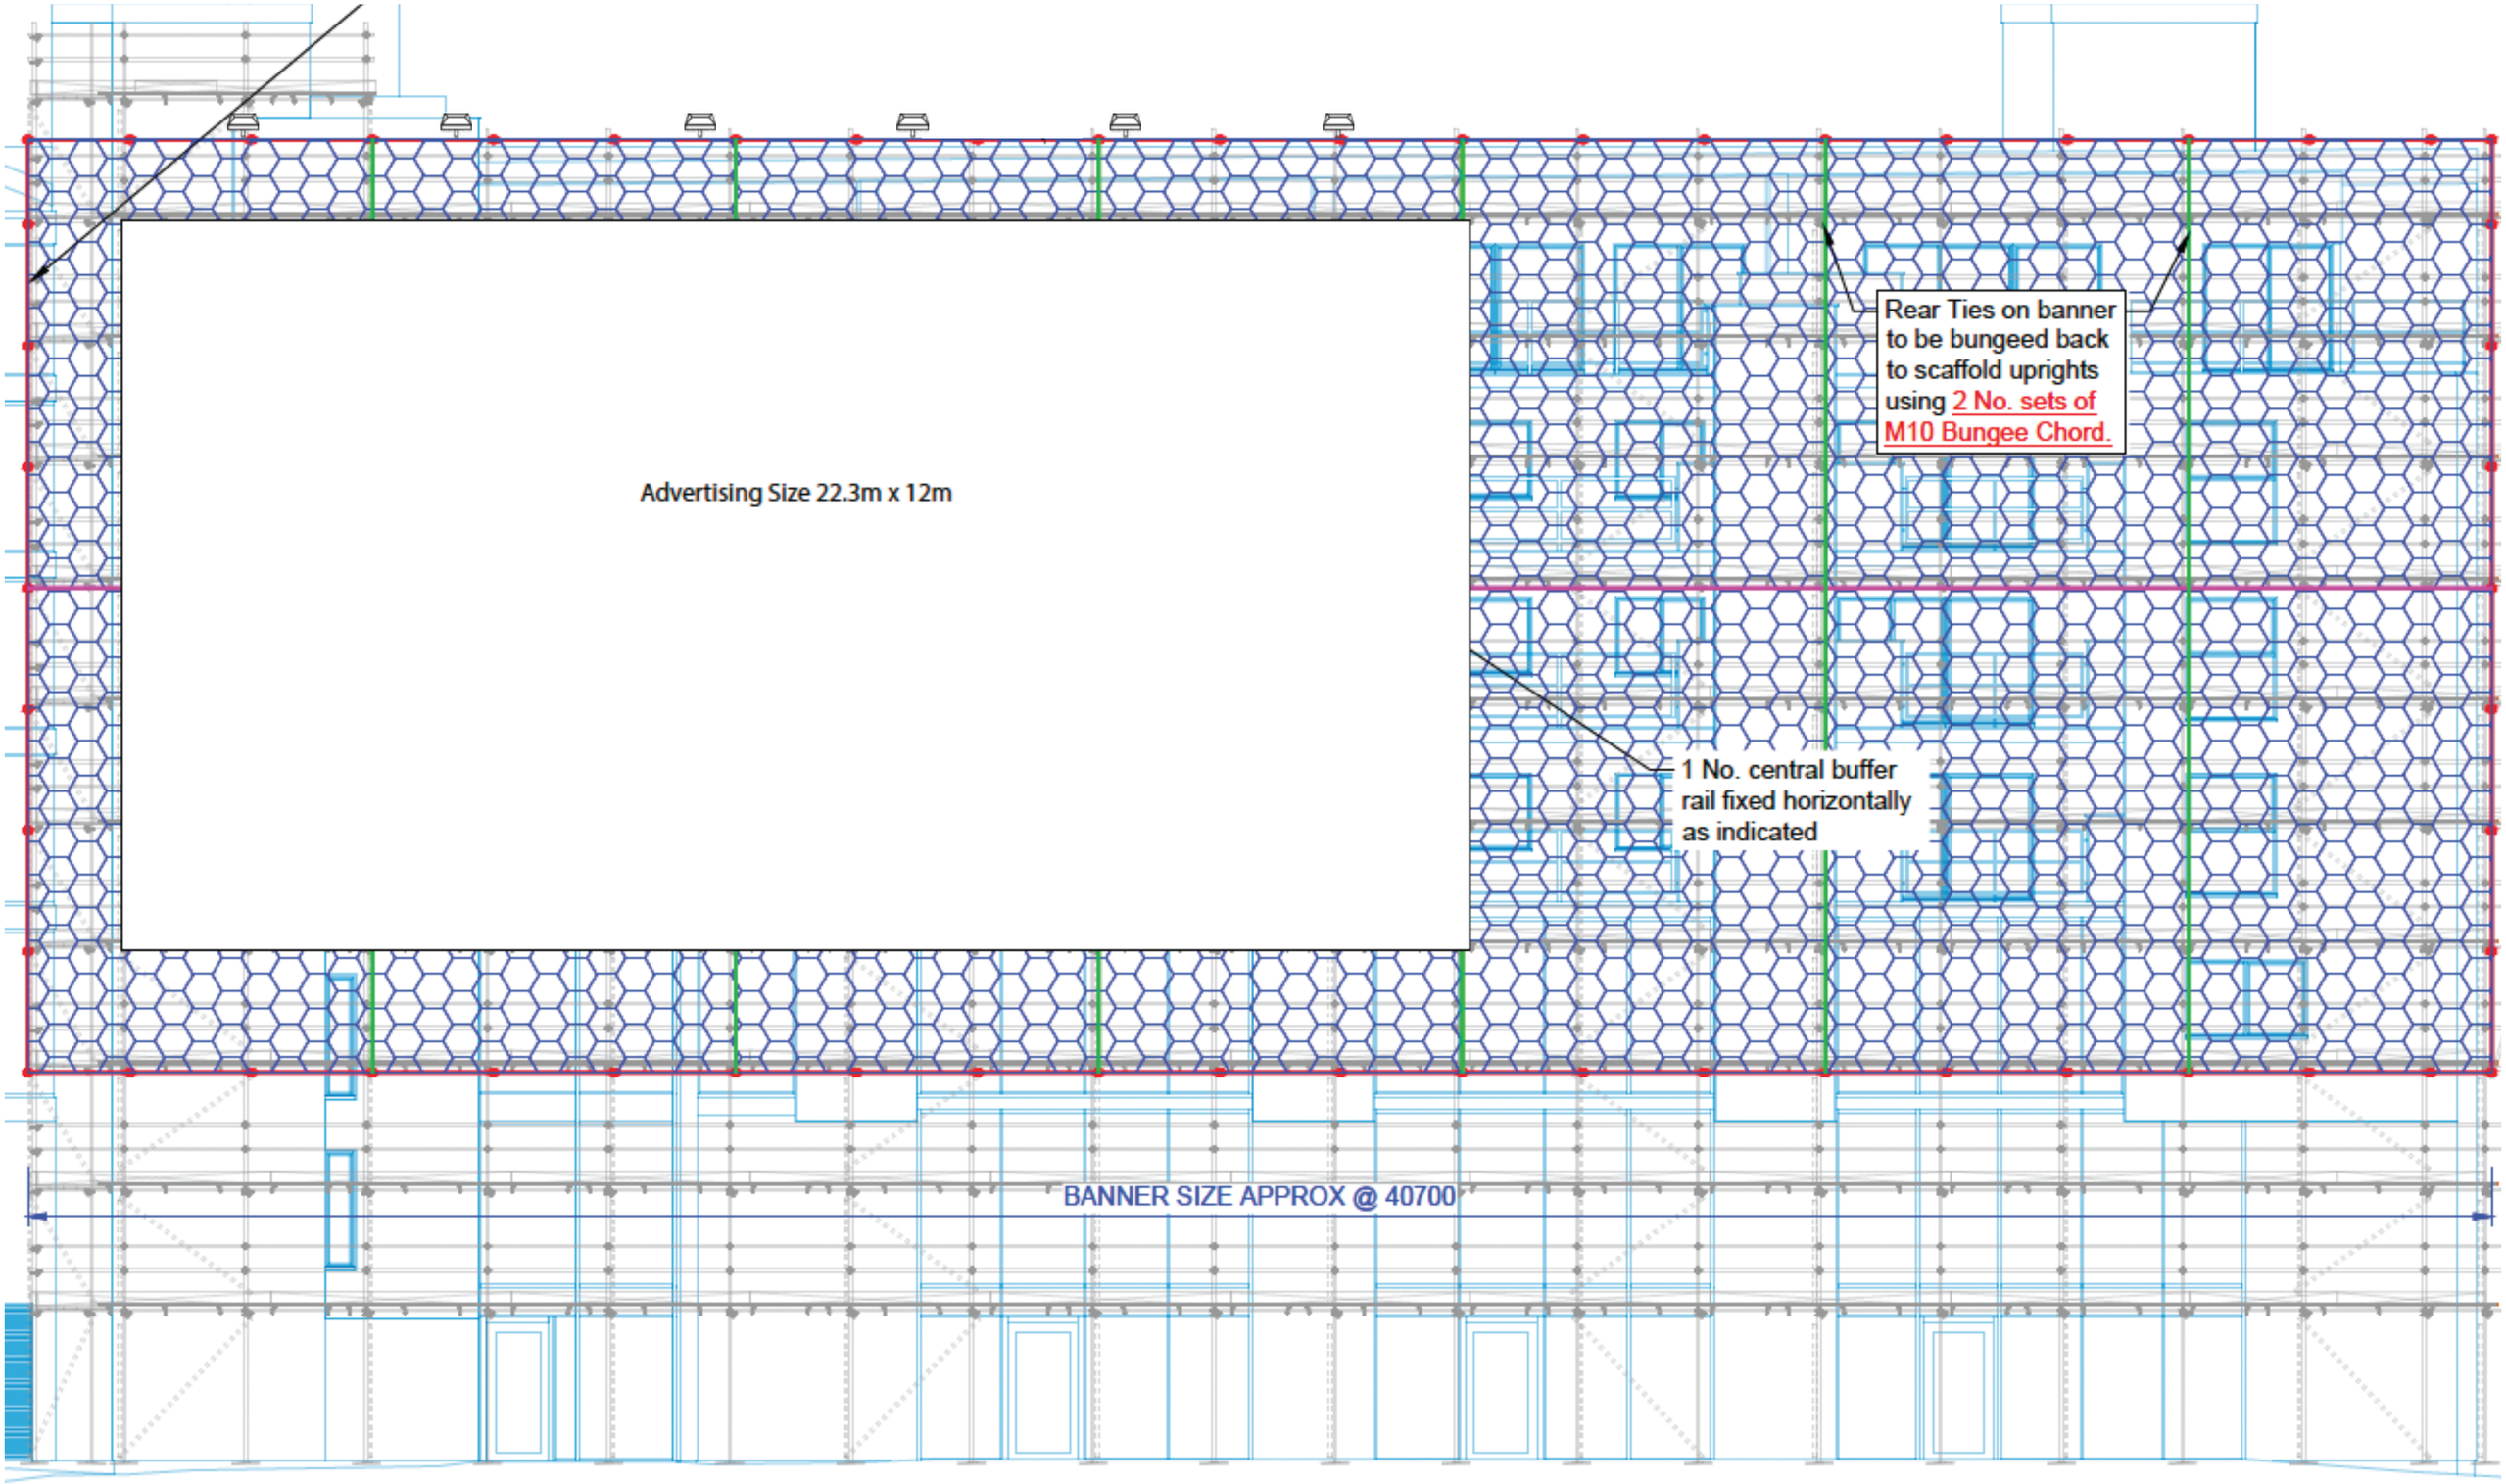

ELEVATION B

Project Title	Drawing Title	Scale: 1.100@A3	Date
6 Oldham Road, Manchester, M4 5DB	Proposed Elevation B	0 1 2.5 5	15.05.26

Streetvox.