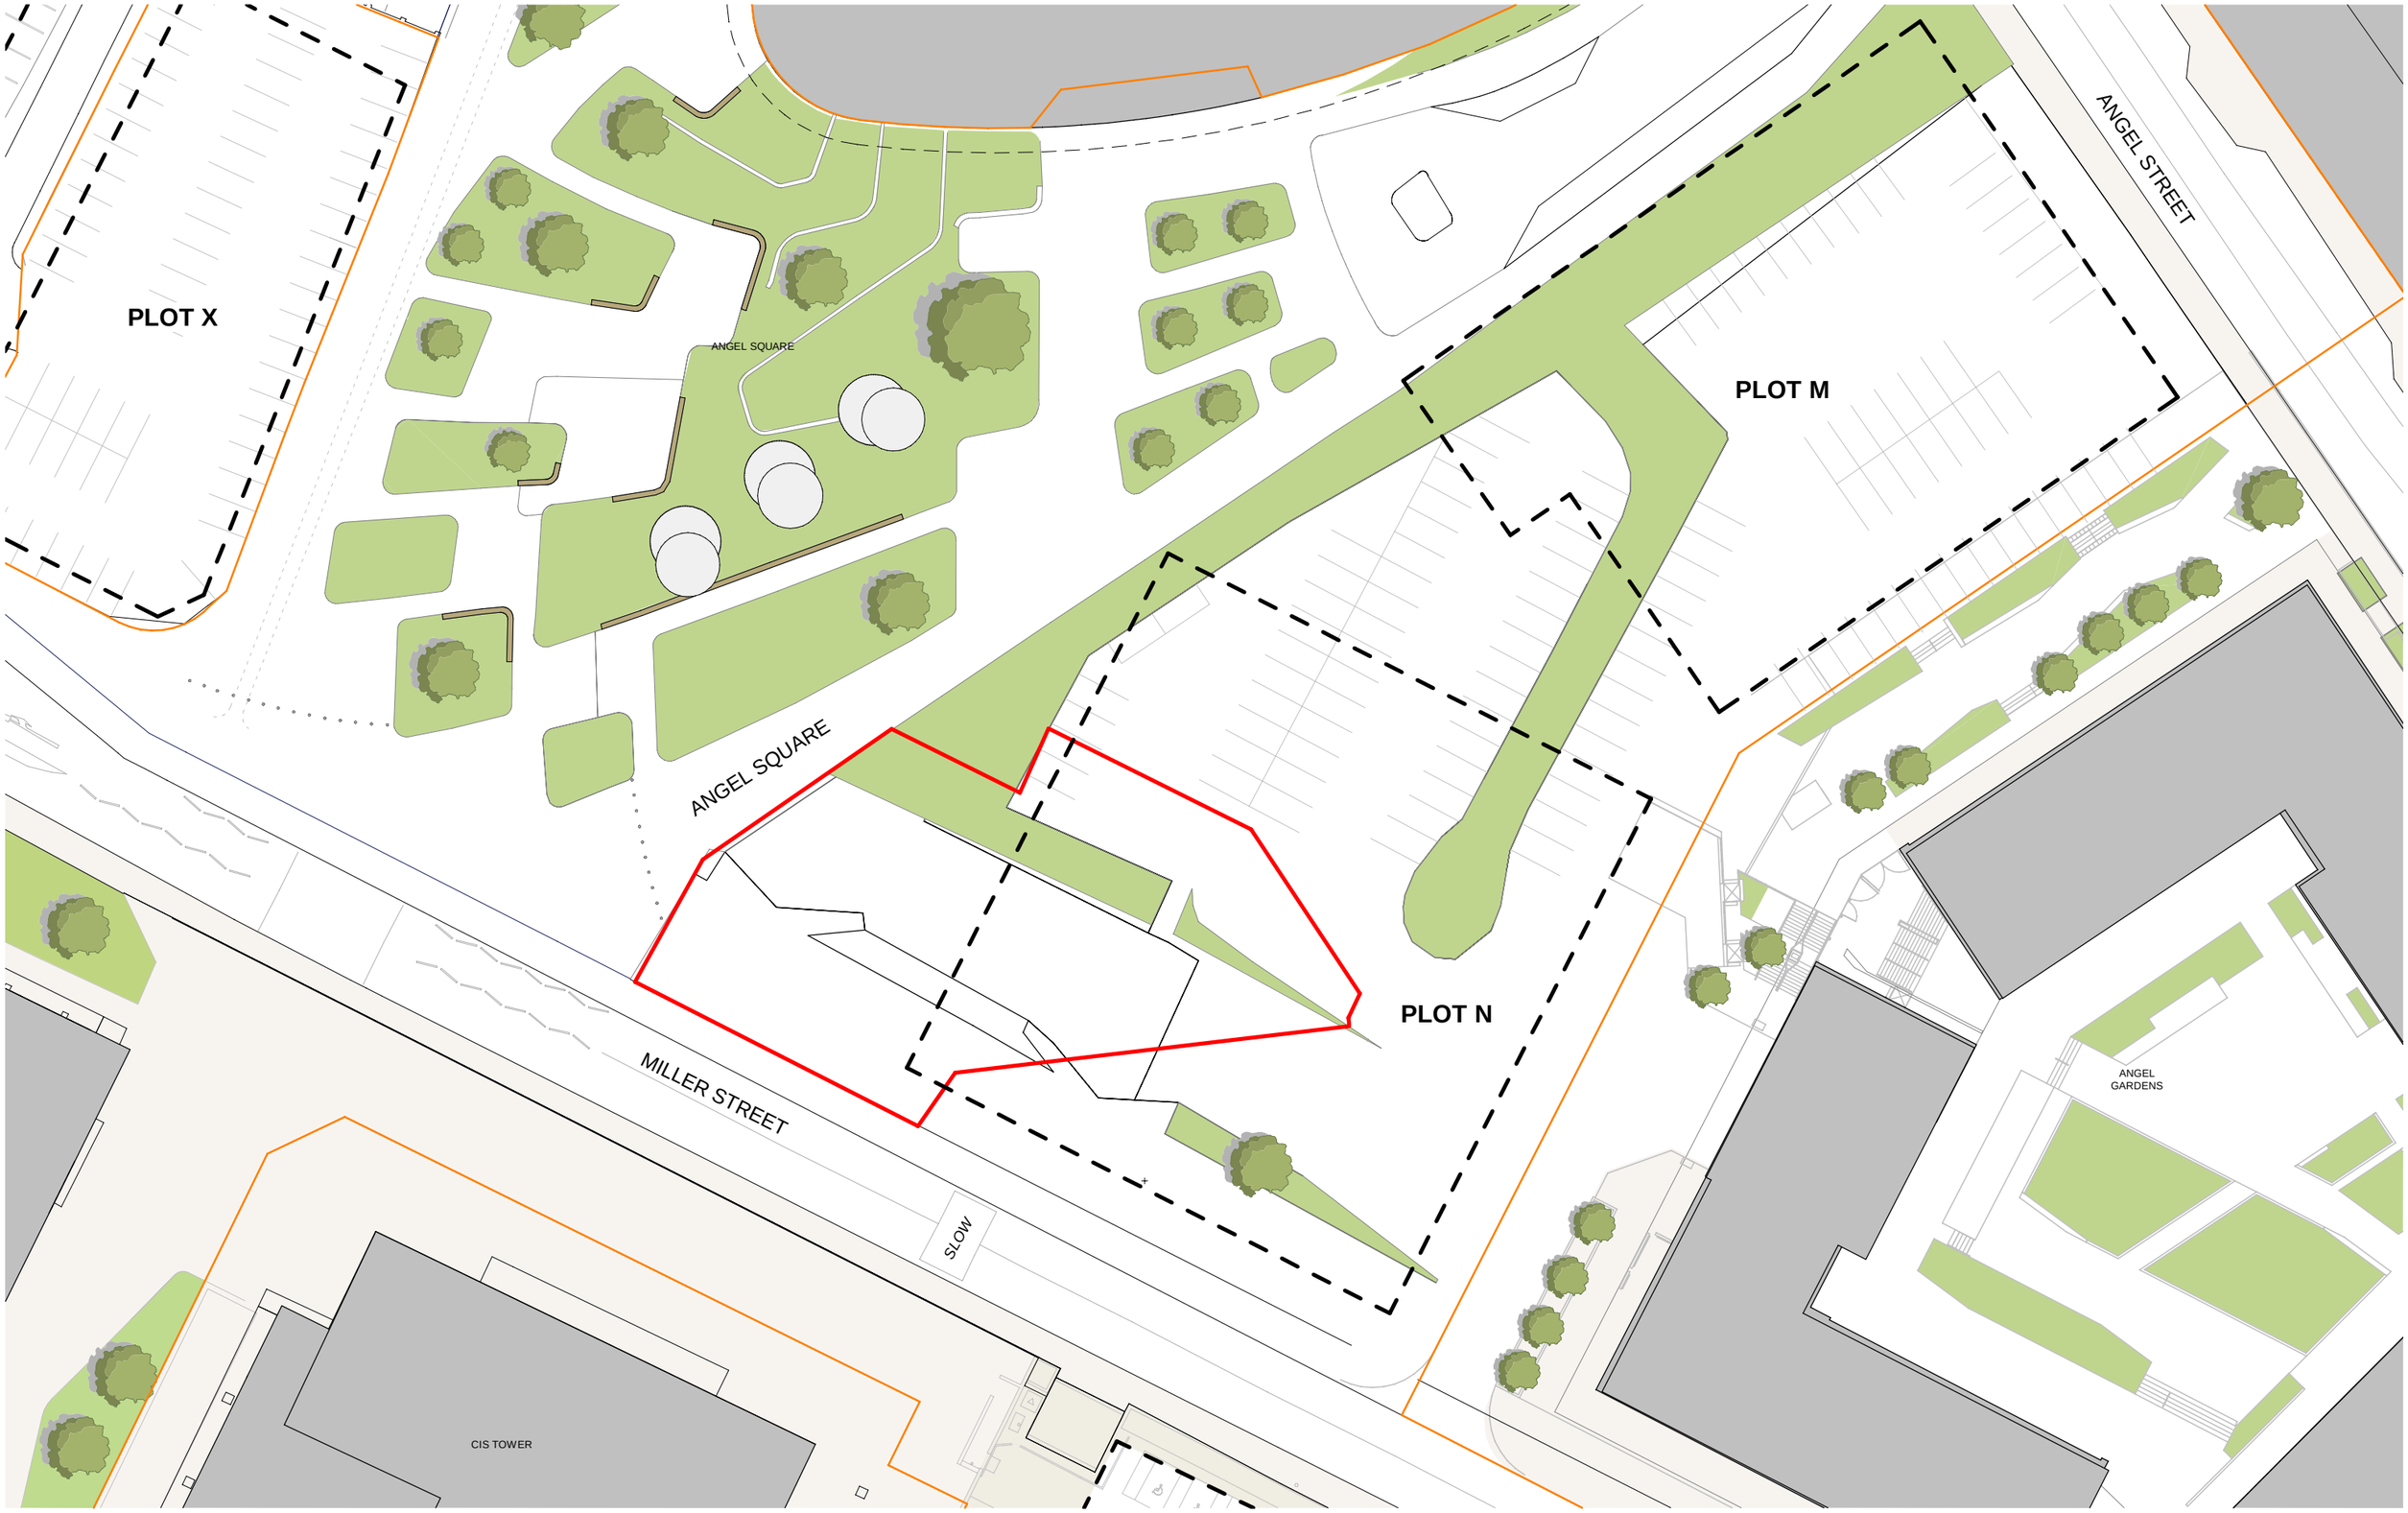


This drawing is copyright
Do not scale off dimensions.
All dimensions to be checked on site by contractor.

Contractor to report any dimensional discrepancies, errors or omissions prior to commencing on site.

NOTE:

Key

- Planning Application Boundary
- Indicative NOMA Masterplan Building Footprints
- NOMA Masterplan Ownership Boundary

NORTH

Rev	Date	Description
P01	2021-02-03	Planning Application Issue
P02	2021-02-17	Red Line Boundary Update

Project Title
NOMA Marketing Suite
Manchester

Drawing Title
Planning Application - Context Plan - Existing

Project No
10341

Scale
1 : 500 @ A3

Status
FOR PLANNING APPROVAL

SHP Drawing Code
10341-Z1-A-B5D8-G100-XP-XX-001

Revision
P02

simpsonhaugh
Manchester
+44 (0)161 835 2345
London
+44 (0)20 7549 4000

© SimpsonHaugh and Partners 2020