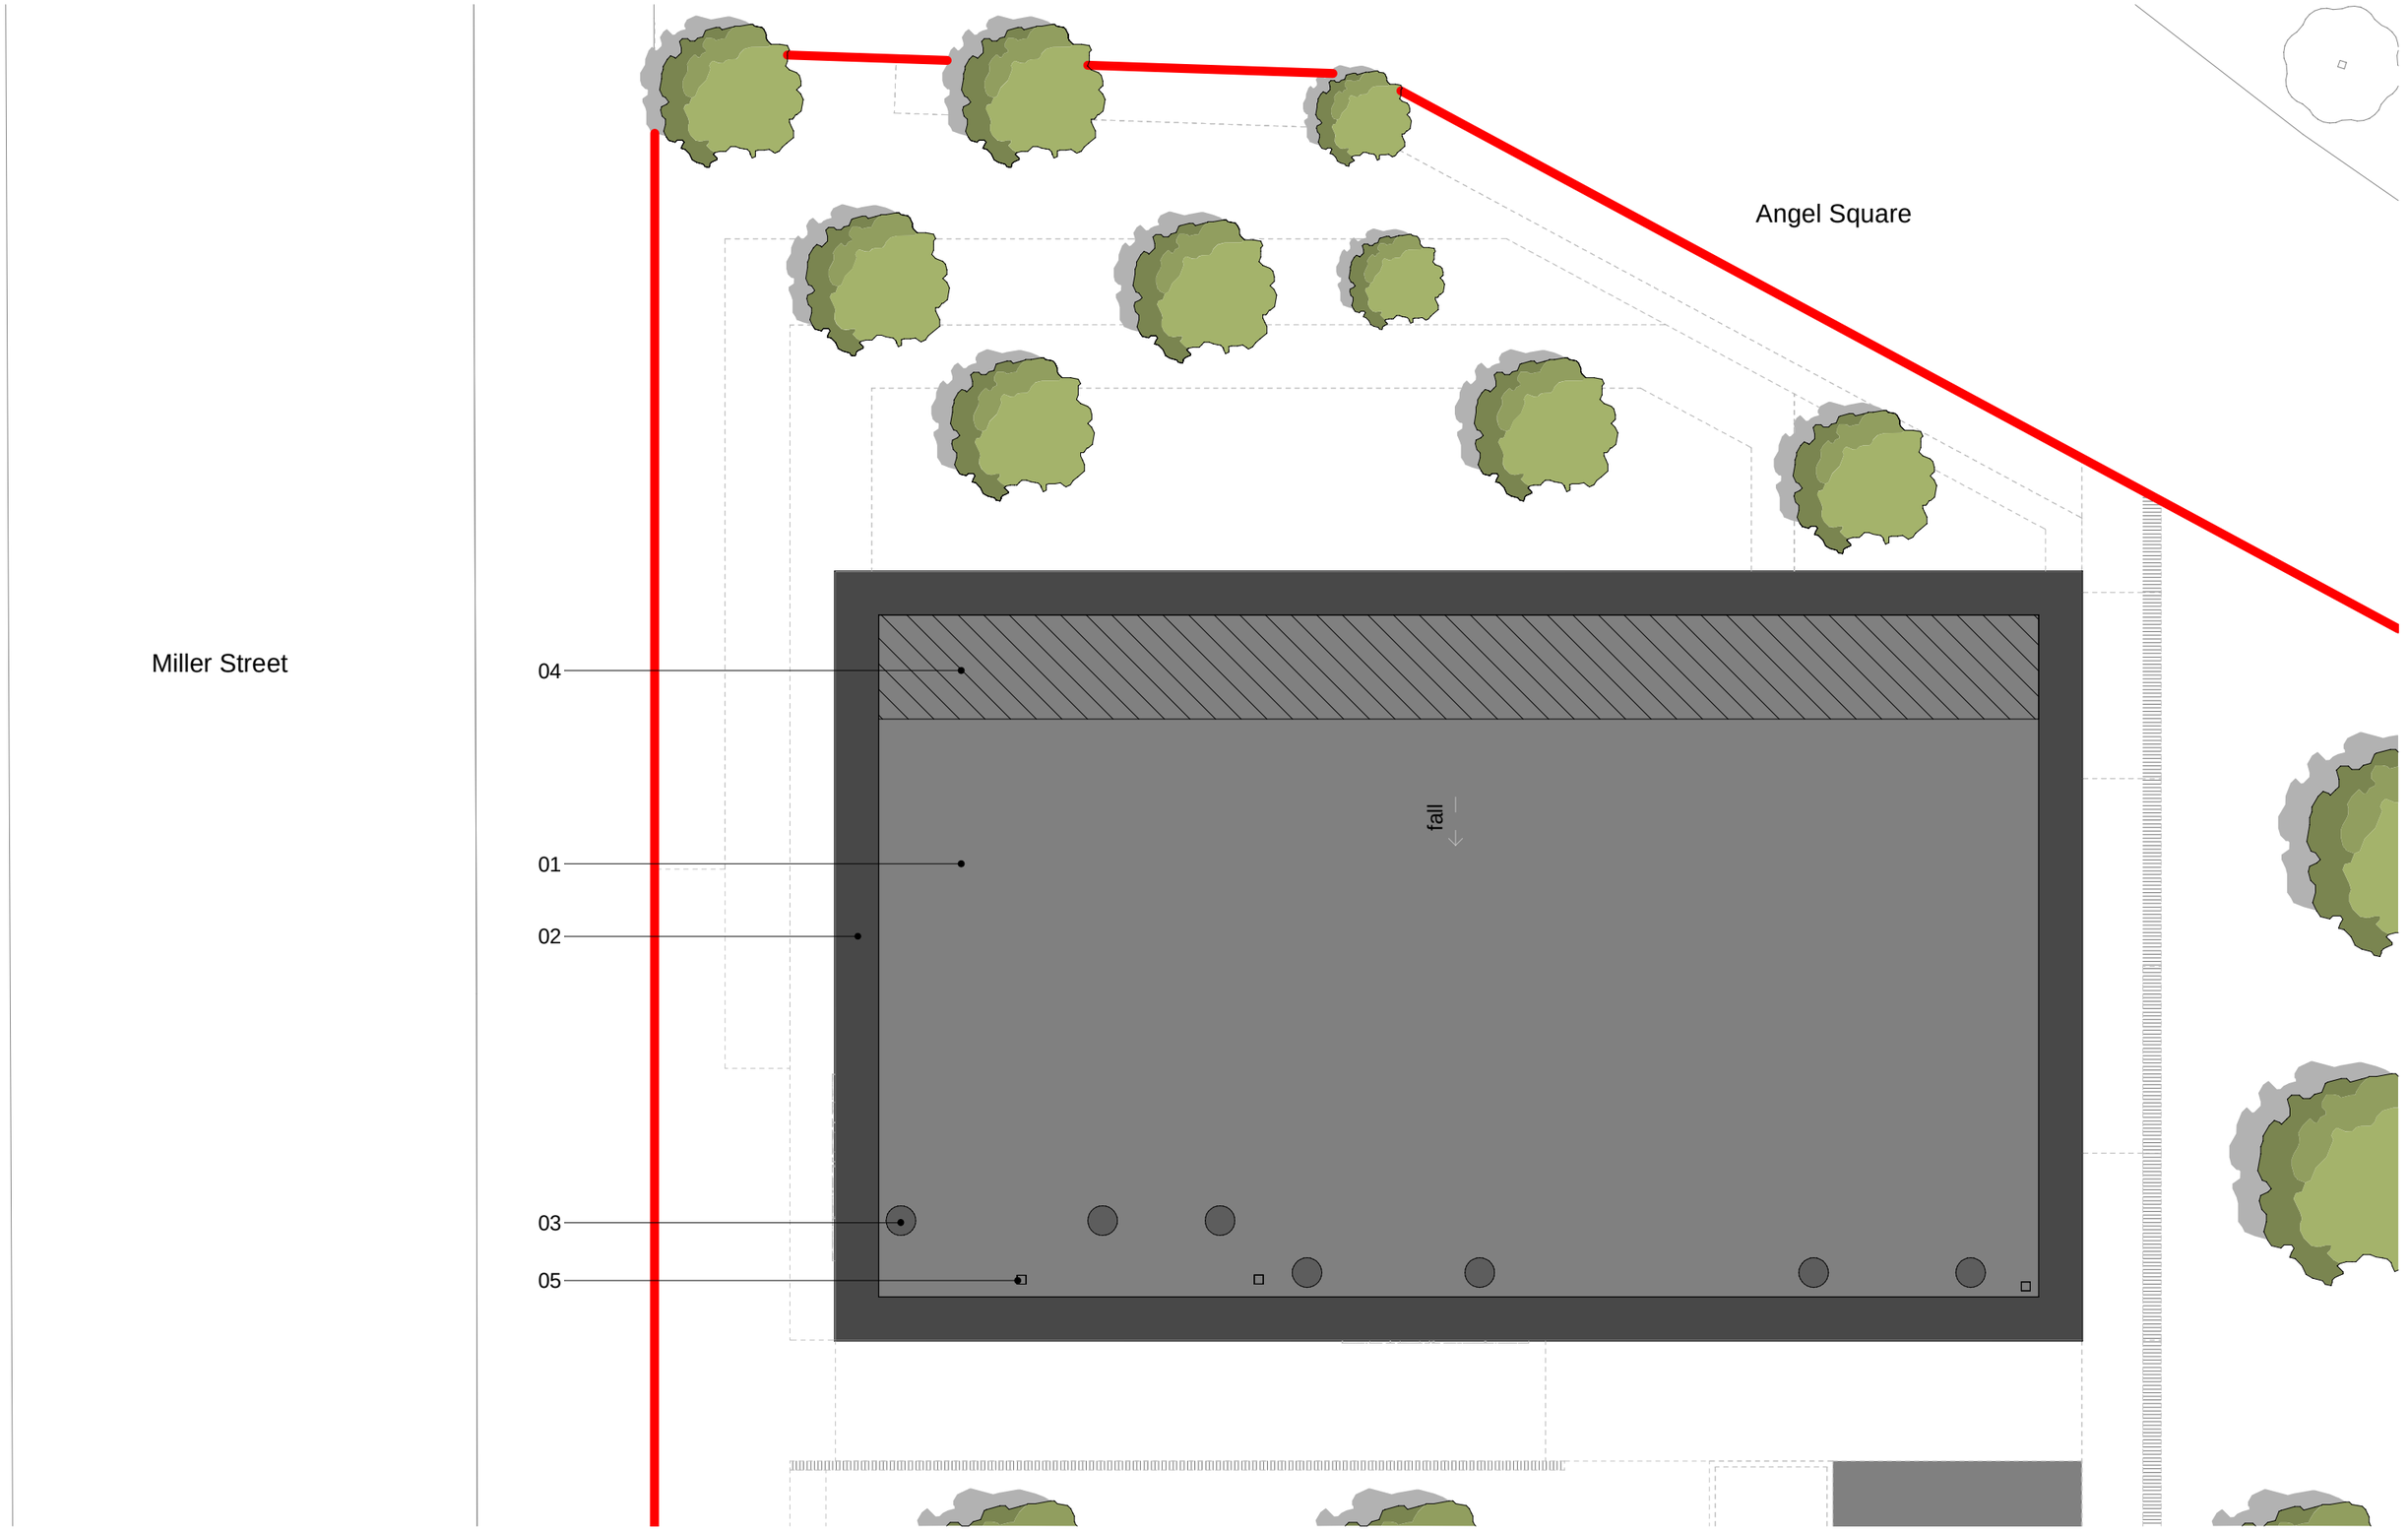


This drawing is copyright
Do not scale off dimensions.
All dimensions to be checked on site by contractor.

Contractor to report any dimensional discrepancies, errors or omissions prior to commencing on site.

Key

01. Mechanically Fixed Single Ply Membrane
02. Dark Grey Metal Coping
03. Ventilation Cowl
04. PV Cells
05. Rainwater Pipe

Key

— Planning Application Boundary
CLT
Structural CLT/ Glu-Lam

Rev	Date	Description
P01	2021-02-03	Planning Application Issue

Project Title
NOMA Marketing Suite
Manchester

Drawing Title
Planning Application - Roof Level Plan

Project No
10341

Scale
1 : 100 @ A3

Status
FOR PLANNING APPROVAL

SHP Drawing Code
10341-Z1-A-B5D8-G200-PL-RF-001

Revision
P01

simpsonhaugh
Manchester
+44 (0)161 835 2345
London
+44 (0)20 7549 4000

© SimpsonHaugh and Partners 2020