
Notes:
To be read in conjunction with relevant Boundary Treatments Plan.

Refer to noted drawings under each fence type for construction details.

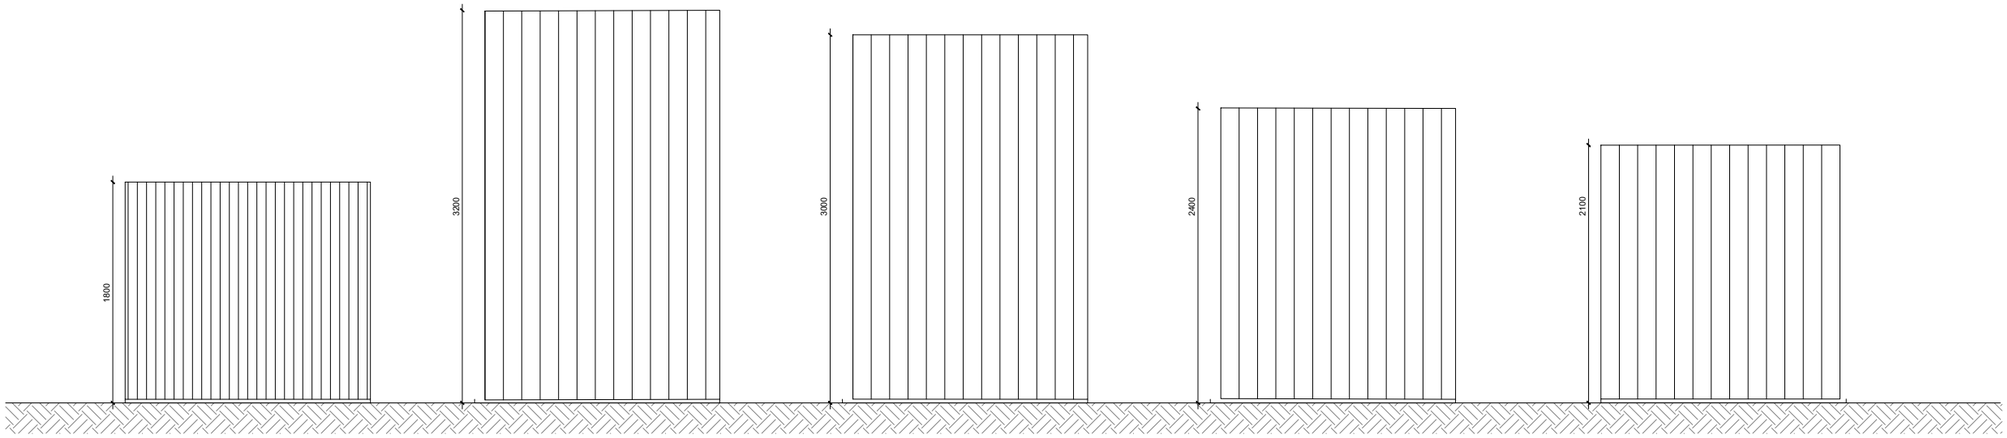


1.8m Timber Post and Fence

3.2m ACOUSTIC Timber Post and Fence

3m ACOUSTIC Timber Post and Fence

2.4m Contemporary Feature **ACOUSTIC Timber Post and Fence**

2.1m Contemporary Feature **ACOUSTIC Timber Post and Fence**

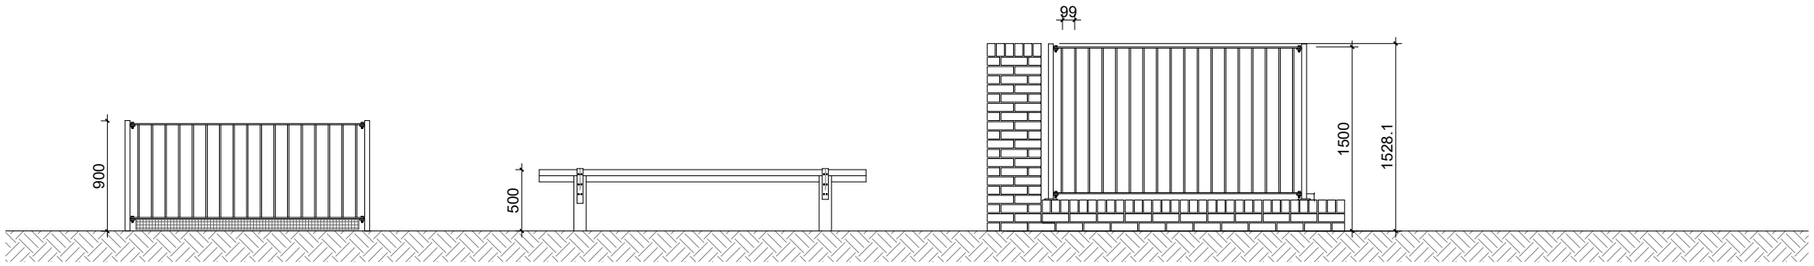

0.9m Flat Top Railing

0.5 m Timber Knee Rail Fence

1.5 m Dwarf wall and Metal railing Detail

0 0.5 1 1.5 2.5 m

SCALE BAR 1:50

P01	27.04.26	Planning issue	BG
Revision	Date	Amendment	Initials

Development
Former Buzz Bingo

Location
Gorton, Manchester

Marketing Name
-

Drawing Title
Boundary Treatment Details

Job No.
C016-KEL-XX-XX-DT-A-0301-00

Revision	Scale @ A3
P01	1:50
Drawn By	Date
BG	21.04.26
Checked by	Date Checked
TJ	21.04.26

105 Dalton Avenue, Birchwood Park, Warrington WA3 6YF
T: 01925 363108 W: www.kellenhomes.com
KELLEN HOMES

Z:\016 Buzz Bingo, Manchester\01. Architects\02. Drawings\Design Working Drawings\AutoCad\Boundary Treatment Details.dwg