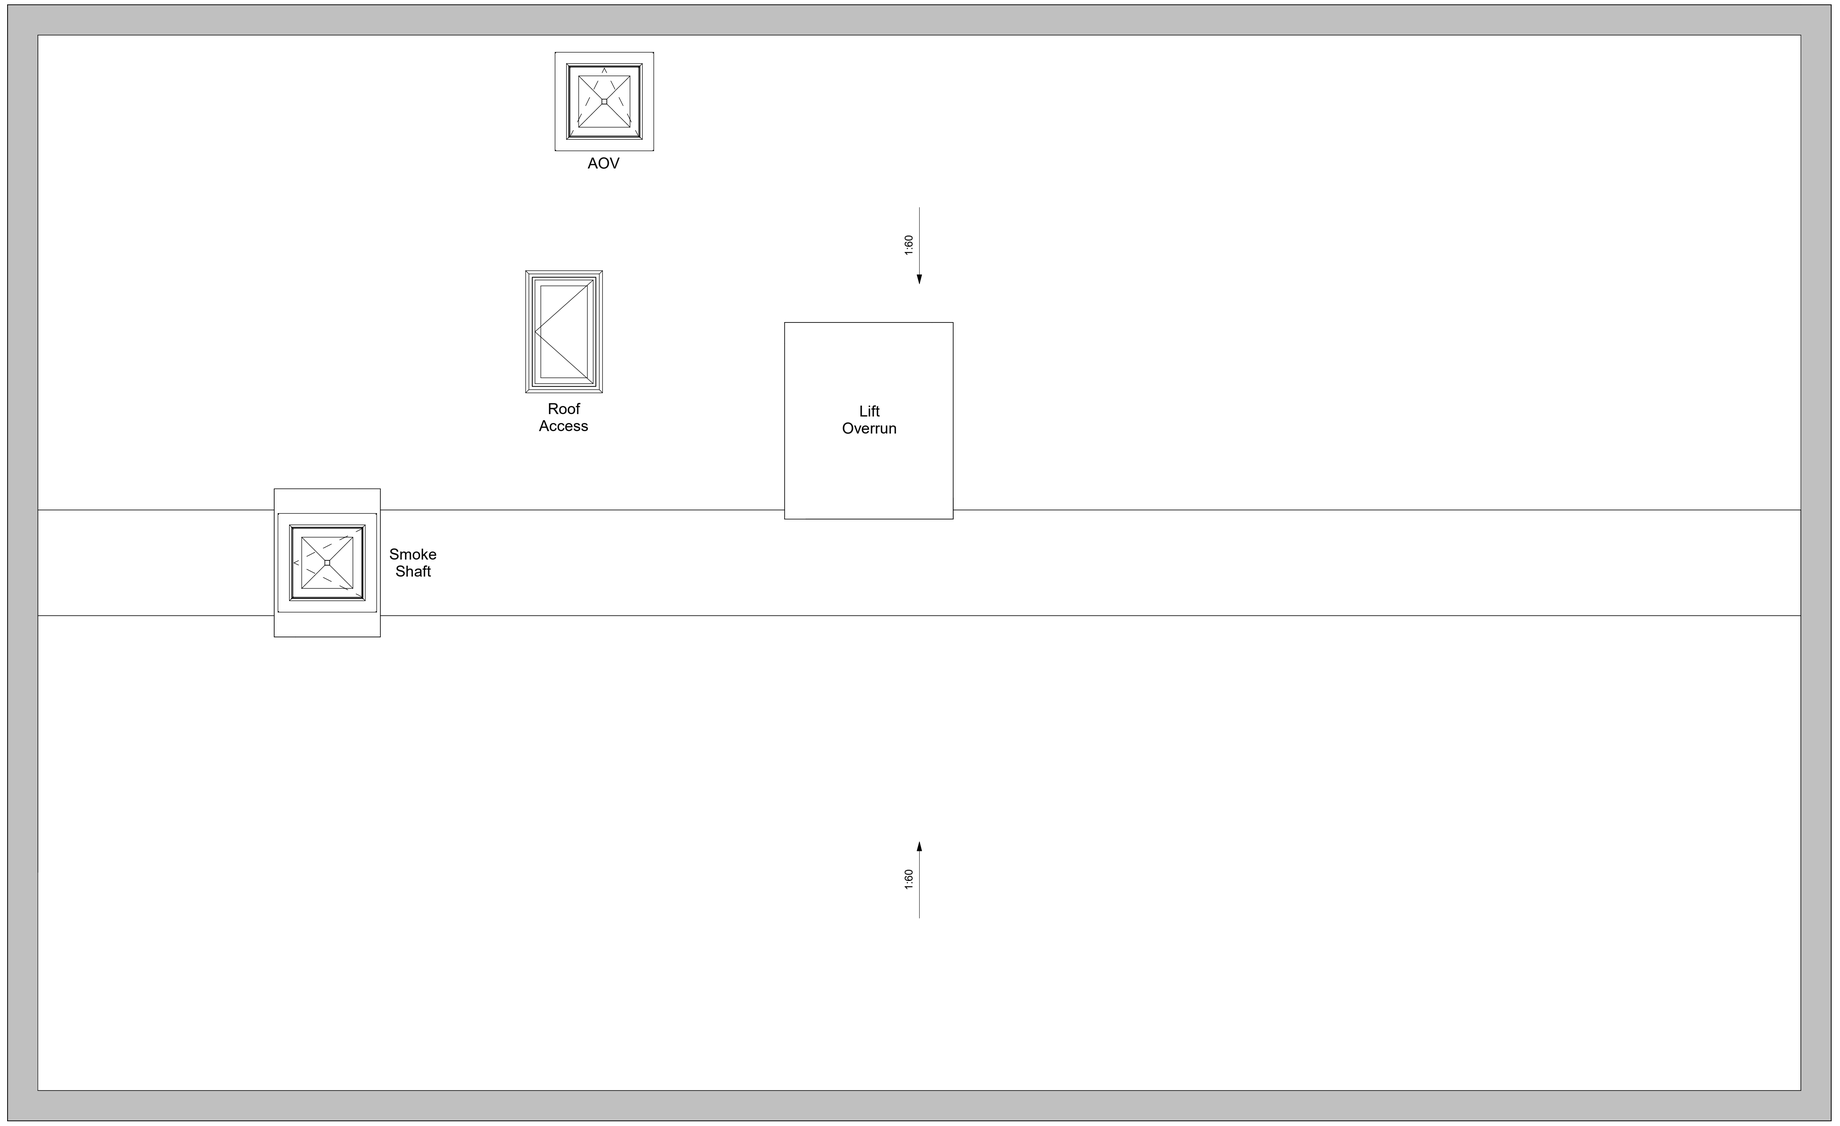


GA Plan_Parapet Level

1 : 50

GA Plan - Roof Level

- This drawing is copyright.
- Do not scale dimensions from this drawing.
- This drawing is to be read in conjunction with all other relevant drawings.
- All discrepancies on this drawing are to be reported to the Architect.
- Do not modify any element of this drawing.
- Use drawing only for the purpose(s) issued.

Rev	Date	Revision Notes	By	Chk
P01	25/02/2026	Preliminary Issue	BE	BE

DO NOT SCALE

Status: Preliminary

Project: Buzz Bingo

Title: GA Plan - Roof Level

KELLEN HOMES
1st Floor, 105 Dalton Avenue, Birchwood Park,
Warrington WA3 6YF
T: 01925 363108 W: www.kellenhomes.com

Drawn By	Checked By	Publish Date	Scale(s)
BE	BE	25/02/2026	1 : 50 @ A1

Drawing No.	Revision
016-A-BB-06-PL-0100-006	P01