
- This drawing is copyright.
- Do not scale dimensions from this drawing.
- This drawing is to be read in conjunction with all other relevant drawings.
- All discrepancies on this drawing are to be reported to the Architect.
- Do not modify any element of this drawing.
- Use drawing only for the purpose(s) issued.

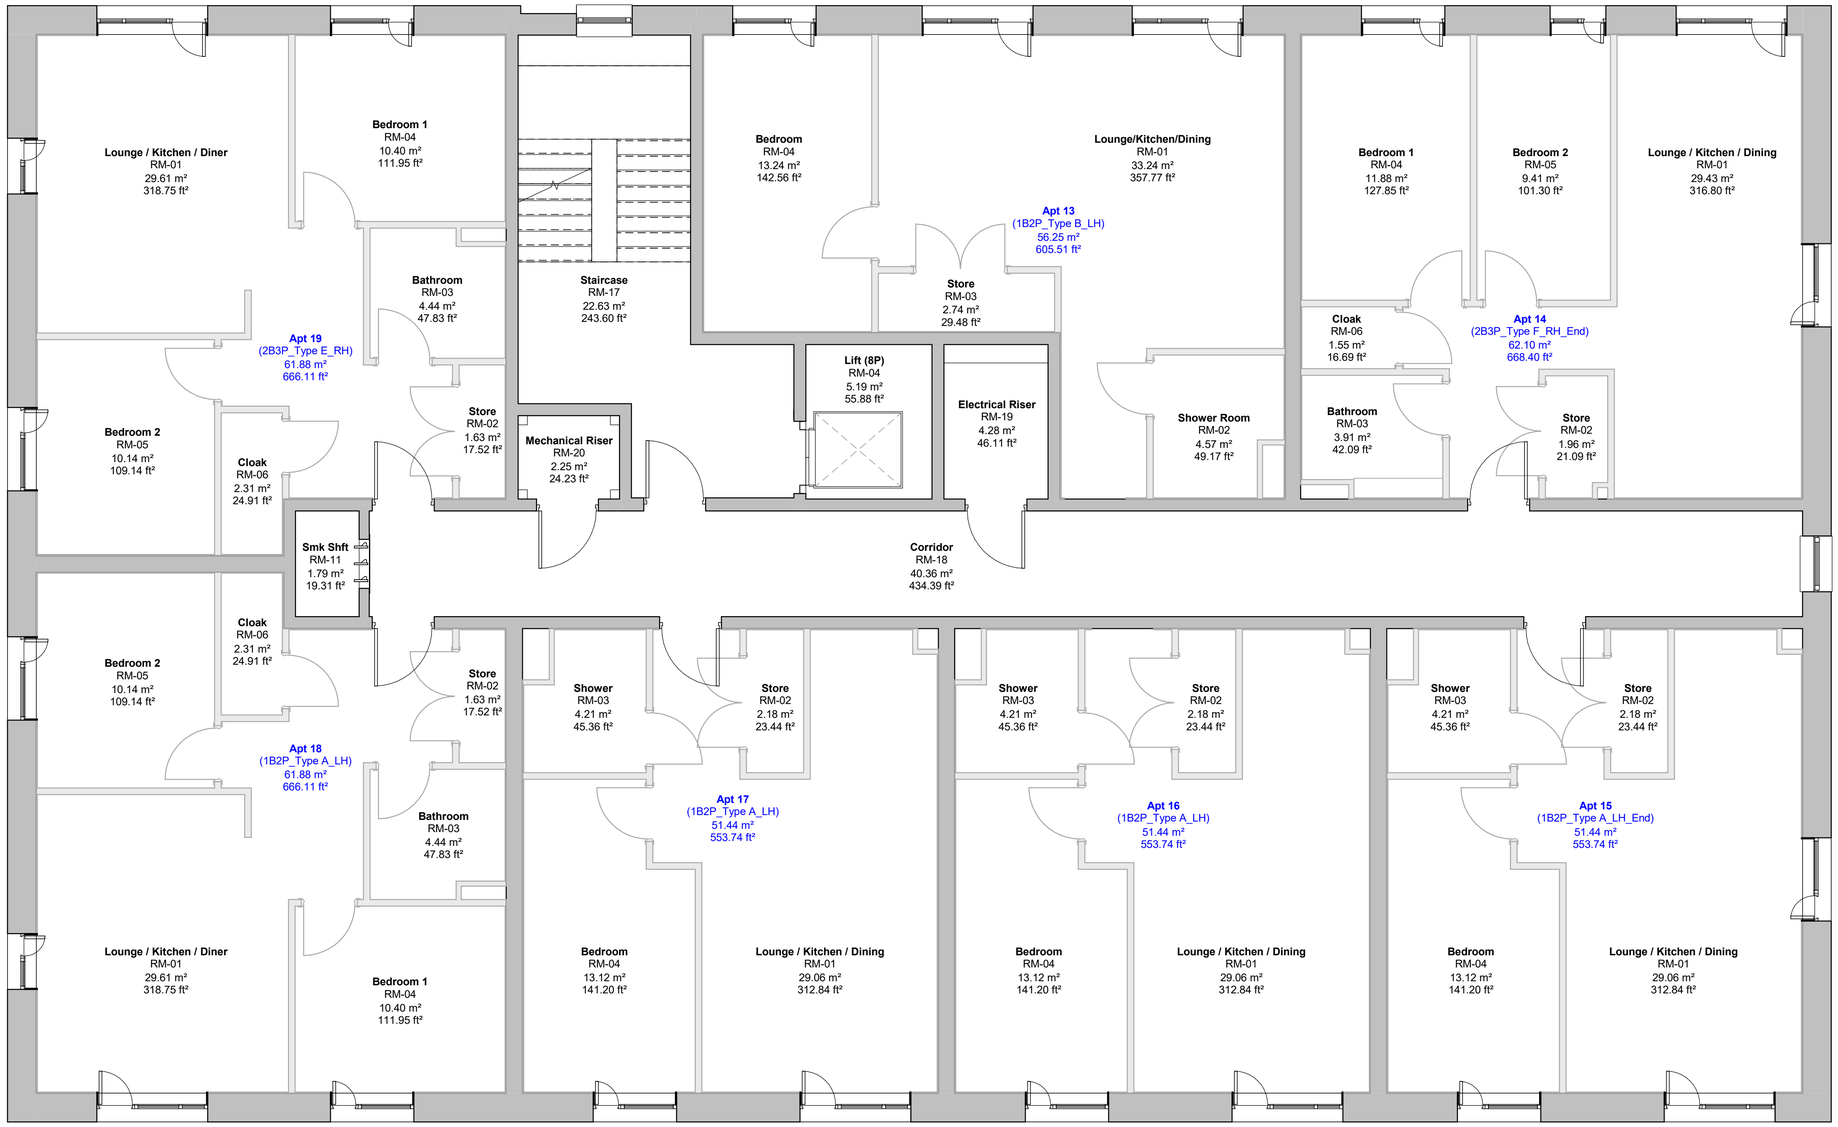

GA Plan_Level 2

1 : 50

Rev	Date	Revision Notes	By	Chk
P01	25/02/2026	Preliminary Issue	BE	BE

DO NOT SCALE

Status: Preliminary

Project: Buzz Bingo

Title: GA Plan - Level 2

KELLEN HOMES
1st Floor, 105 Dalton Avenue, Birchwood Park, Warrington WA3 6YF
T: 01925 363108 W: www.kellenhomes.com

Drawn By	Checked By	Publish Date	Scale(s)
BE	BE	25/02/2026	1 : 50 @ A1

Drawing No.: 016-A-BB-02-PL-0100-002

Revision: P01