
Apartment Schedule - Level 2					
Number	Apartment Type	Space Standard	Tenure	Kitchen Type	Bathroom Type
Apt 13	2-F_RH_End	2B3P	TBC	K01-RH	B01-RH
Apt 14	1-A_LH_End	1B2P	TBC	K01-LH	B01-LH
Apt 15	1-A_LH_V5	1B2P	TBC	K01-LH	B01-LH
Apt 16	1-A_LH_V4	1B2P	TBC	K01-LH	B01-LH
Apt 17	2-E_RH	2B3P	TBC	K01-RH	B01-RH
Apt 18	2-E_LH	2B3P	TBC	K01-LH	B01-LH
Apt 19	1-B_RH	1B2P	TBC	K01-RH	B01-RH

7

GIA of Apartment Types			
Apartment Type	Area m²	Area ft²	Quantity
1-A_LH_End	51.16 m²	551 ft²	6
1-A_LH_V4	50.56 m²	544 ft²	6
1-A_LH_V5	50.56 m²	544 ft²	5
1-B_RH	55.25 m²	595 ft²	5
2-E_LH	61.42 m²	661 ft²	6
2-E_RH	61.42 m²	661 ft²	6
2-F_RH_End	61.18 m²	659 ft²	6

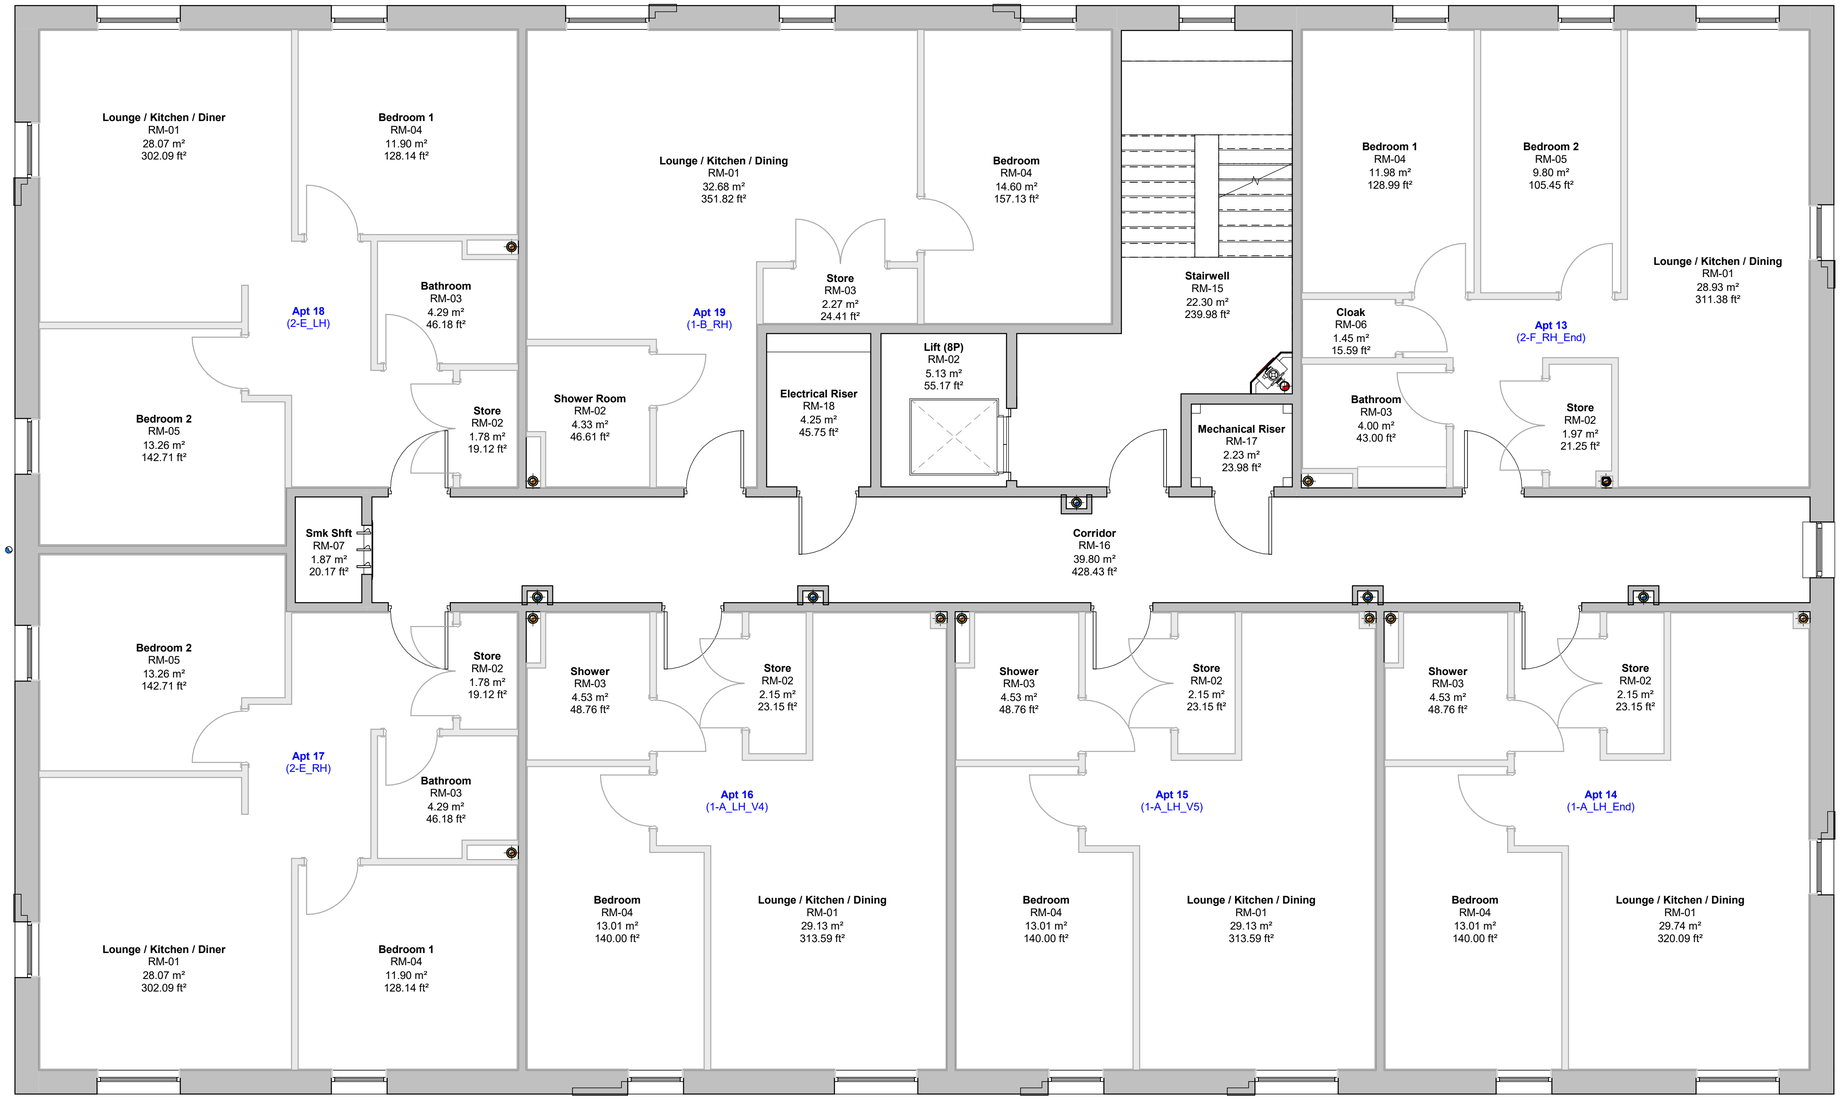

GA Plan - Level 2

1 : 50

GA Plan - Level 2

- This drawing is copyright.
- Do not scale dimensions from this drawing.
- This drawing is to be read in conjunction with all other relevant drawings.
- All discrepancies on this drawing are to be reported to the Architect.
- Do not modify any element of this drawing.
- Use drawing only for the purpose(s) issued.

Rev	Date	Revision Notes	By	Chk
P03	22/04/2026	Updated internal layouts; replaced 'Bin Store' with 'Cycle Store'; reduced GIA of all apartment types to pre-agreed floor areas and adjusted overall size / floor area of apartment block to suit; added 'GIA of Apartment Types' schedule	RE / GO	RE
P02	25/03/2026	Updated internal layouts; amended ext-int wall build ups; set out the overall building size and structural openings to brick dimensions; adjusted core layout to suit; added indicative vertical service pipes (SRP, AAV, SVP, SWP)	BE	BE
P01	24/02/2026	Preliminary Issue	LF	BE

DO NOT SCALE

Status: Preliminary

Project: Buzz Bingo

Title: GA Plan - Level 2

KELLEN HOMES
1st Floor, 105 Dalton Avenue, Birchwood Park, Warrington WA3 6YF
T: 01925 363108 W: www.kellenhomes.com

Drawn By	Checked By	Publish Date	Scale(s)
BE	BE	25/02/2026	1 : 50 @ A1

Drawing No.: C016-KEL-BB-02-PL-A-1100-02

Revision: P03