
**Apartment Schedule - Level 3**

| Number | Apartment Type | Space Standard | Tenure | Kitchen Type | Bathroom Type |
|---|---|---|---|---|---|
| Apt 26 | 1-B_LH | 1B2P | TBC | K01-LH | B01-LH |
| Apt 27 | 2-E_RH | 2B3P | TBC | K01-RH | B01-RH |
| Apt 28 | 2-E_LH | 2B3P | TBC | K01-LH | B01-LH |
| Apt 29 | 1-A_RH_V3 | 1B2P | TBC | K01-RH | B01-RH |
| Apt 30 | 1-A_RH_V2 | 1B2P | TBC | K01-RH | B01-RH |
| Apt 31 | 1-A_RH_V1 | 1B2P | TBC | K01-RH | B01-RH |
| Apt 32 | 2-E_RH | 2B3P | TBC | K01-RH | B01-RH |
| Apt 33 | 2-E_LH | 2B3P | TBC | K01-LH | B01-LH |
| Apt 34 | 2-F_LH | 2B3P | TBC | K01-LH | B01-LH |

9

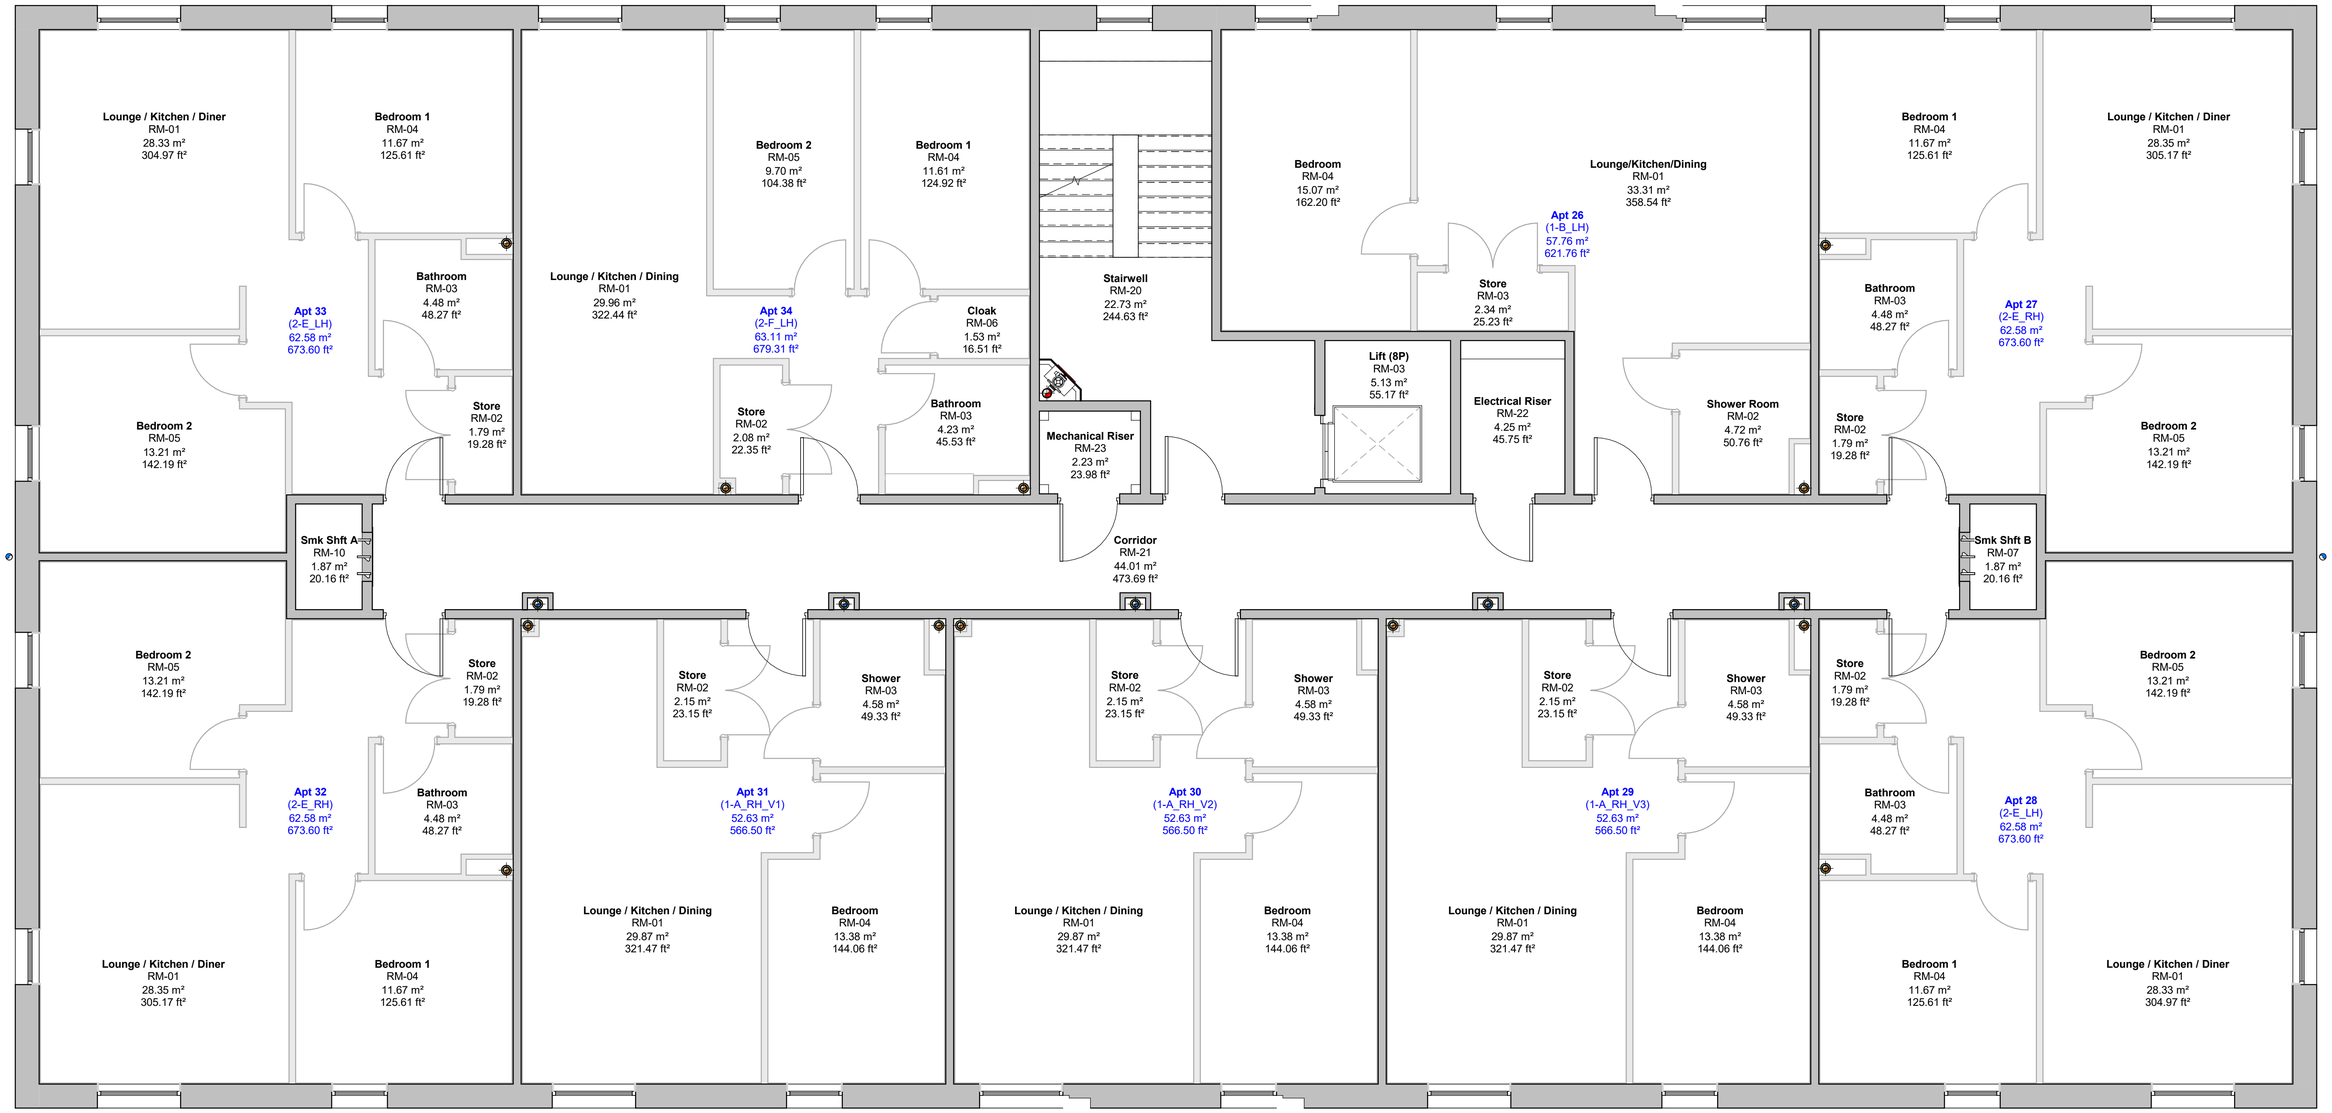


# GA Plan - Level 3

1 : 50

**GA Plan - Level 3**

- This drawing is copyright.
- Do not scale dimensions from this drawing.
- This drawing is to be read in conjunction with all other relevant drawings.
- All discrepancies on this drawing are to be reported to the Architect.
- Do not modify any element of this drawing.
- Use drawing only for the purpose(s) issued.

| Rev | Date | Revision Notes | By | Chk |
|---|---|---|---|---|
| P02 | 23/03/2026 | Updated internal layouts; amended ext-int wall build ups; set out the overall building size and structural openings to brick dimensions; adjusted and renamed all apartment types; indicated initial vertical service pipes (SRP, AAV, SVP, SWP). | BE | BE |
| P01 | 24/02/2026 | Preliminary Issue | LF | BE |

DO NOT SCALE

Status: Preliminary

Project: Buzz Bingo

Title: GA Plan - Level 3

KELLEN HOMES
1st Floor, 105 Dalton Avenue, Birchwood Park, Warrington WA3 6YF
T: 01925 363108 W: www.kellenhomes.com

| Drawn By | Checked By | Publish Date | Scale(s) |
|---|---|---|---|
| BE | BE | 25/02/2026 | 1 : 50 @ A1 |

Drawing No.: 016-A-BA-03-PL-A-1100-03

Revision: P02