



Proposed Site Section 01
1:200

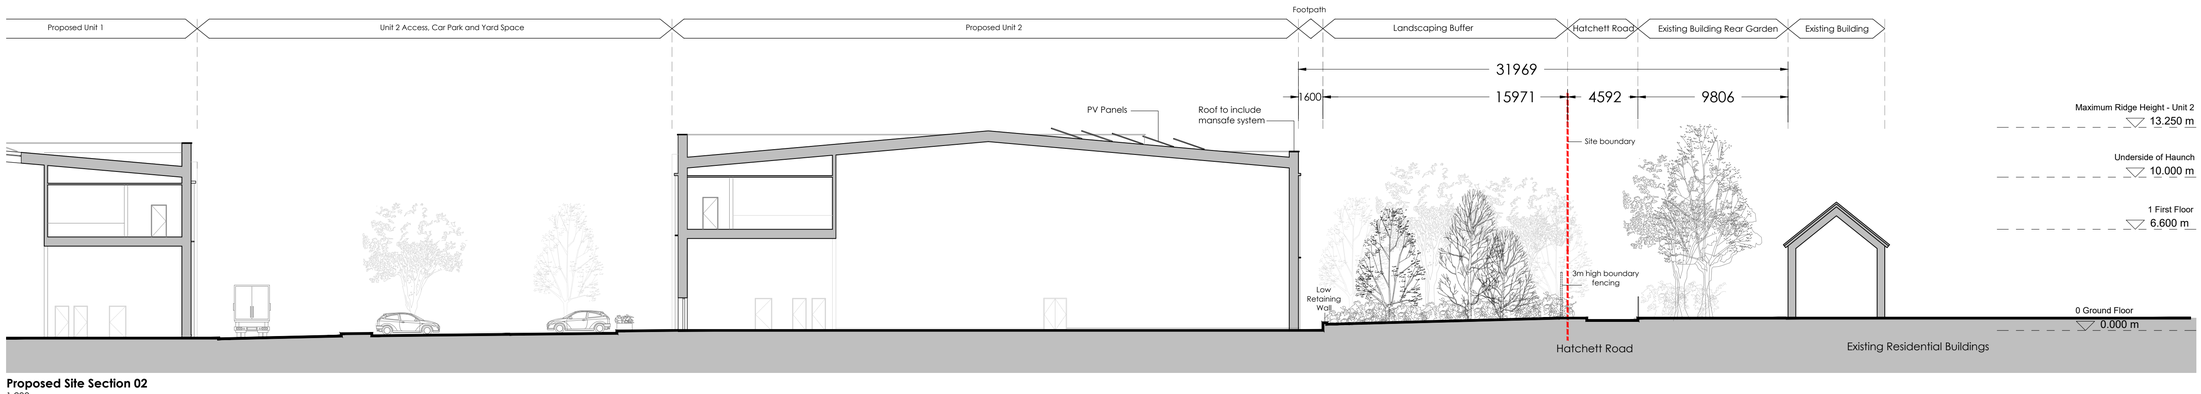

Proposed Site Section 02
1:200

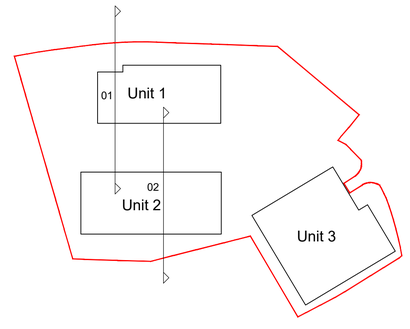

Key Plan
1:2000

The Harris Partnership Ltd does not accept liability for any deviation from our drawings or specification. This drawing is copyright and may not be reproduced or shared in whole or part without written authority. Do not scale off this drawing.

Rev	Date	Description	Drawn	Chk'd
P01	15.12.25	Planning Submission	AV	AV
P02	29.04.26	Design Development	AV	JW

PLANNING DRAWING

This drawing has been prepared for submission to the relevant Local Authority as part of a Planning Application. It is not intended to assist with the pricing of any elements.

For Structural details refer to the Structural & Civil Engineers detailed design drawings & specifications.

For M&E information, refer to the M&E Engineers and sub contractor's design drawings & specifications.

Do not scale from this drawing. Verify all dimensions and setting out on site. Notify any discrepancies to the architect.

For Health & Safety information, refer to the Designers Risk Assessments. This drawing is copyright and may not be reproduced in whole or part without written authority.

0 2 4 6 8 10m
SCALE 1:200

THE HARRIS PARTNERSHIP

Architecture
Masterplanning
Interior Design

www.harrispartnership.com

Wakefield Manchester Milton Keynes Reading London Harrogate Edinburgh

Client
Karlin VMH Ltd c/o Global Mutual

Project Title
Concord Logistics

Concord Business Park
Threapwood Road, Wythenshawe
Manchester, M22 0EY

Drawing Title
Proposed Site Sections

Drawn	Checked	Scale @A1	BIM Status	Date
AV	AV	1:200	NA	8.12.2025

Drawing Status	Rev.	THP Project No
PLANNING	P02	21701

Project No.	Originator	Volume	Level	Type	Role	Number
21701	**THPL**	**XX**	**XX**	**DR**	**A**	**(PL)1126**