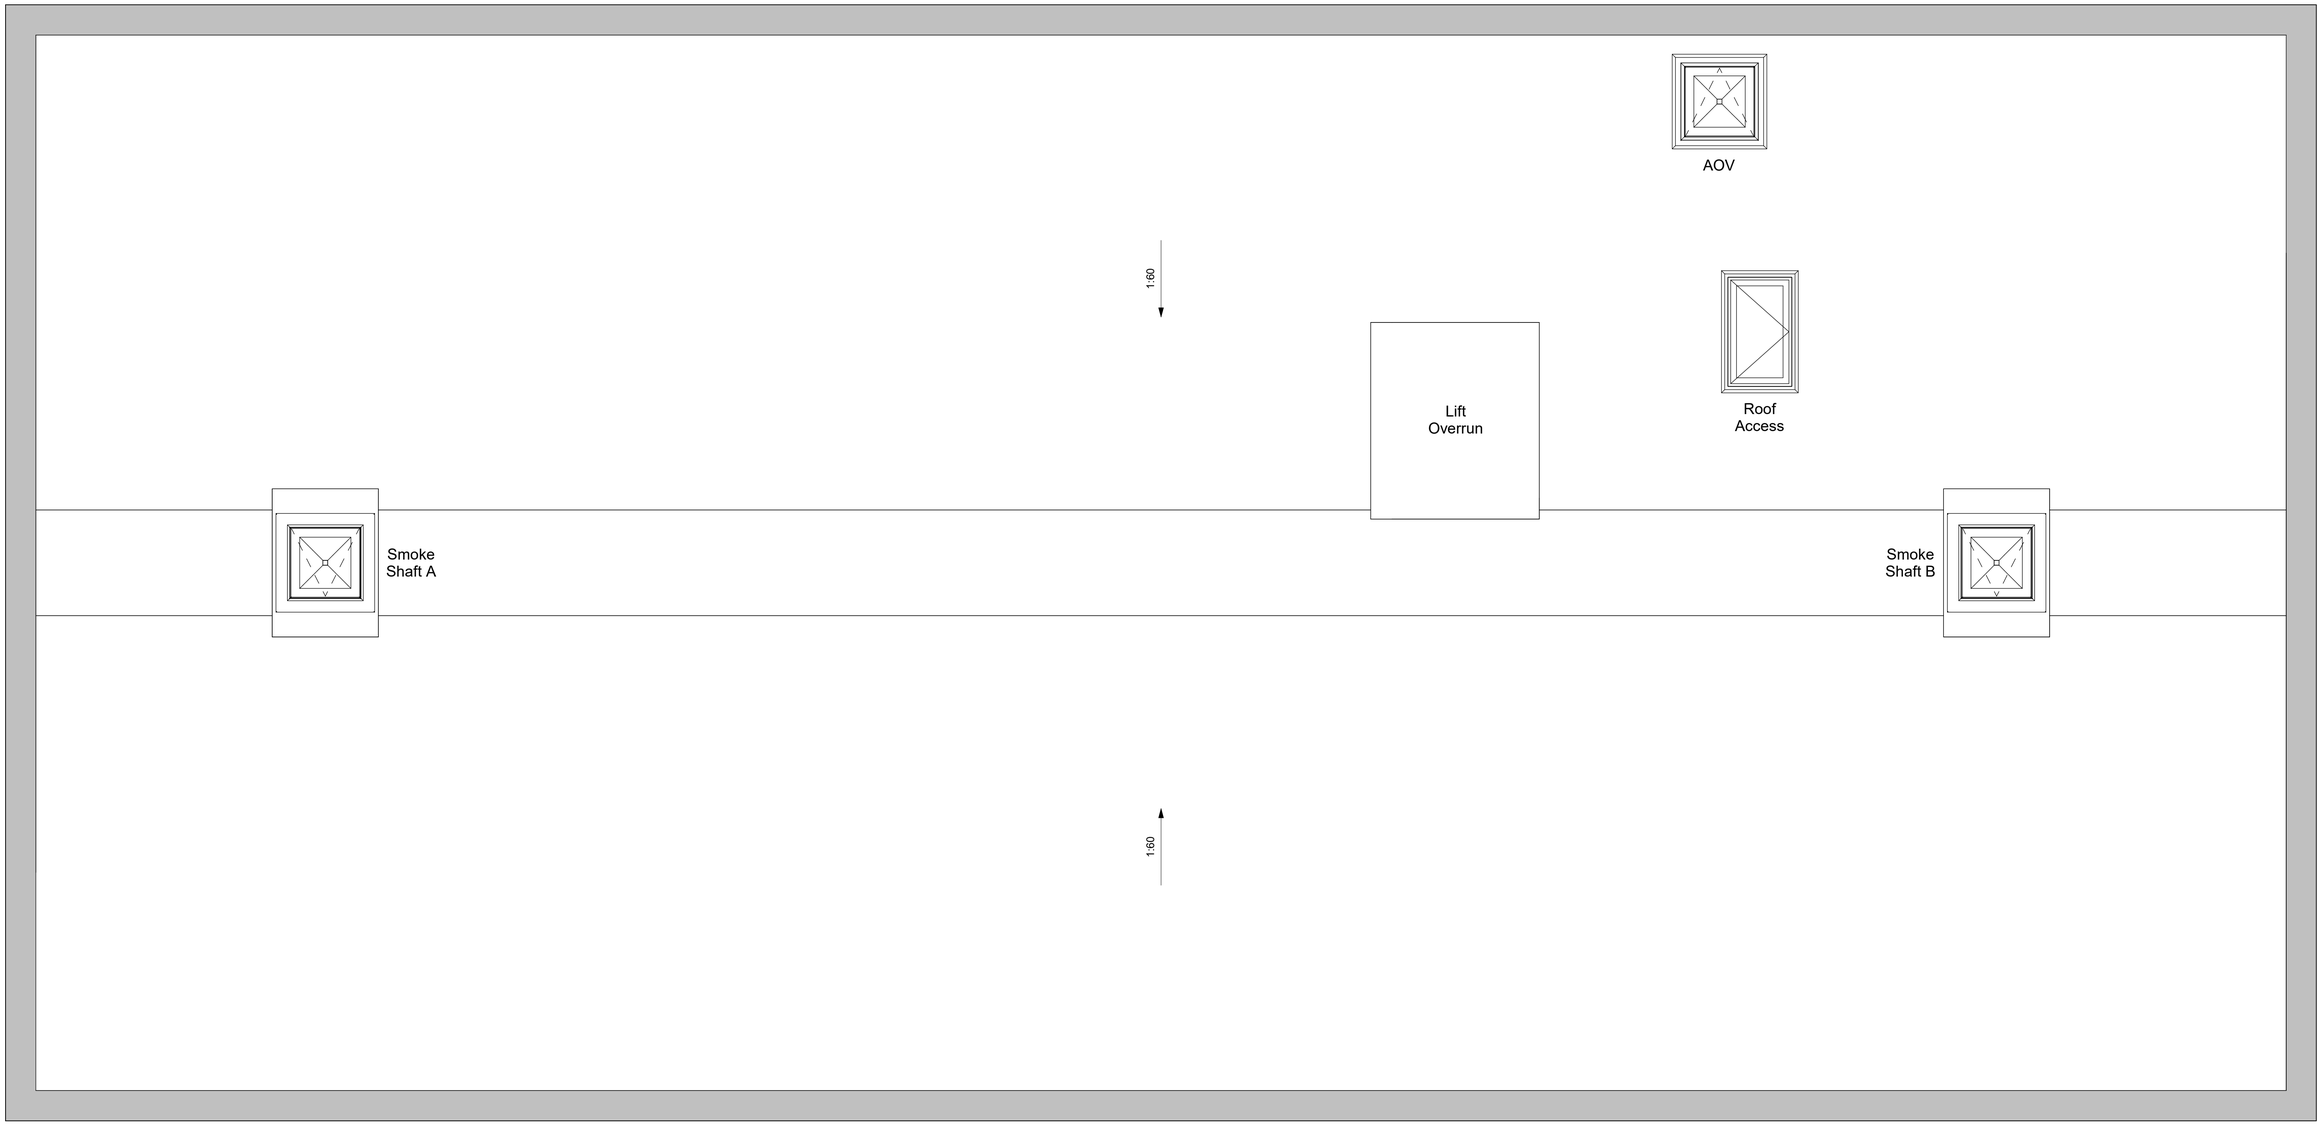
**GA Plans - Roof Level**

- This drawing is copyright.
- Do not scale dimensions from this drawing.
- This drawing is to be read in conjunction with all other relevant drawings.
- All discrepancies on this drawing are to be reported to the Architect.
- Do not modify any element of this drawing.
- Use drawing only for the purpose(s) issued.


## GA Plan - Roof Level

1 : 50

| Rev | Date | Revision Notes | By | Chk |
|---|---|---|---|---|
| P01 | 25/02/2026 | Preliminary Issue | BE | BE |

DO NOT SCALE

Status: Preliminary

Project: Buzz Bingo

Title: GA Plans - Roof Level


KELLEN HOMES
1st Floor, 105 Dalton Avenue, Birchwood Park,
Warrington WA3 6YF
T: 01925 363108 W: www.kellenhomes.com


| Drawn By | Checked By | Publish Date | Scale(s) |
|---|---|---|---|
| BE | BE | 25/02/2026 | 1 : 50 @ A1 |

| Drawing No. | Revision |
|---|---|
| 016-A-BC-05-PL-0100-005 | P01 |