



Proposed Unit 1 Long Section S01

1 : 200

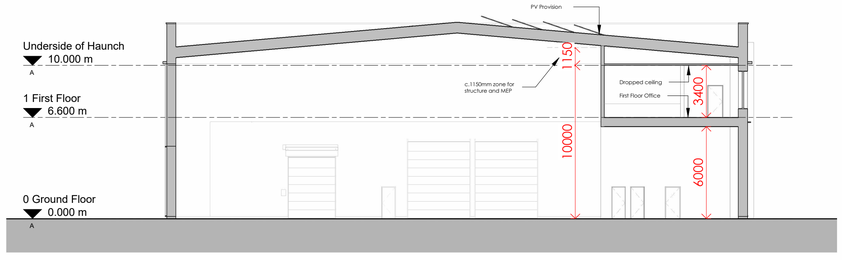

Proposed Unit 1 Short Section S02

1 : 200

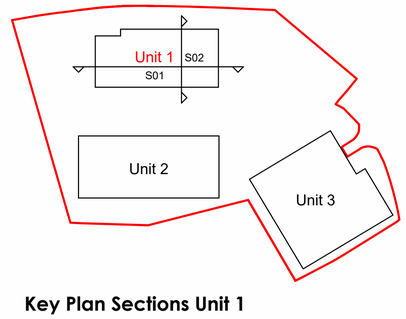

Key Plan Sections Unit 1

1 : 2000

The Harris Partnership Ltd does not accept liability for any deviation from our drawings or specification. This drawing is copyright and may not be reproduced or shared in whole or part without written authority. Do not Scale from this drawing.

PLANNING DRAWING

This drawing has been prepared for submission to the relevant Local Authority as part of a Planning Application. It is not intended to assist with the pricing of any elements.

For Structural details refer to the Structural & Civil Engineers detailed design drawings & specifications.

For M&E information, refer to the M&E Engineers and sub contractor's design drawings & specifications.

For Health & Safety information, refer to the Designers Risk Assessments. This drawing is copyright and may not be reproduced in whole or part without written authority.

Drawing Revisions

Rev	Date	Description	Drawn	Chk'd By
P01	15.12.25	Planning Submission	AV	AV
P02	29.04.26	Design Development	AV	JW

Parking:

Car Parking - 105
Incl. Accessible Spaces - 6 spaces
Incl. Car Share Spaces - 6 spaces
Incl. EVC Spaces (Active) - 11 spaces
Incl. Future EVC Provision - 21 spaces

Cycle Parking - 102
Long Stay - 72 spaces
Short Stay - 30 spaces

0 2 4 10m

SCALE 1 : 200

THE HARRIS PARTNERSHIP

Architecture
Masterplanning
Interior Design

www.harrispartnership.com

Wakefield Manchester Milton Keynes Reading London Harrogate Edinburgh

Client

Karlin VMH Ltd c/o Global Mutual

Project Title

Concord Logistics

Concord Business Park
Threapwood Road, Wythenshawe
Manchester, M22 0EY

Drawing Title

Proposed Unit 1 Sections

Drawn	Checked	Scale @A1	BIM Status	Date
AV	AV	As indicated		5.11.2025

Drawing Status	Rev.	THP Project No
PLANNING	P02	21701

Project No. Originator Volume Level Type Role Number

21701 -THPL - XX - XX- DR- A-(PL)1120