
Apartment Schedule - Level 5

Number	Apartment Type	Space Standard	Tenure	Kitchen Type	Bathroom Type
Apt 34	2-F_RH_End	2B3P	TBC	K01-RH	B01-RH
Apt 35	1-A_LH_End	1B2P	TBC	K01-LH	B01-LH
Apt 36	1-A_LH_V2	1B2P	TBC	K01-LH	B01-LH
Apt 37	1-A_LH_V1	1B2P	TBC	K01-LH	B01-LH
Apt 38	2-E_RH	2B3P	TBC	K01-RH	B01-RH
Apt 39	2-E_LH	2B3P	TBC	K01-LH	B01-LH
Apt 40	1-B_RH	1B2P	TBC	K01-RH	B01-RH

7

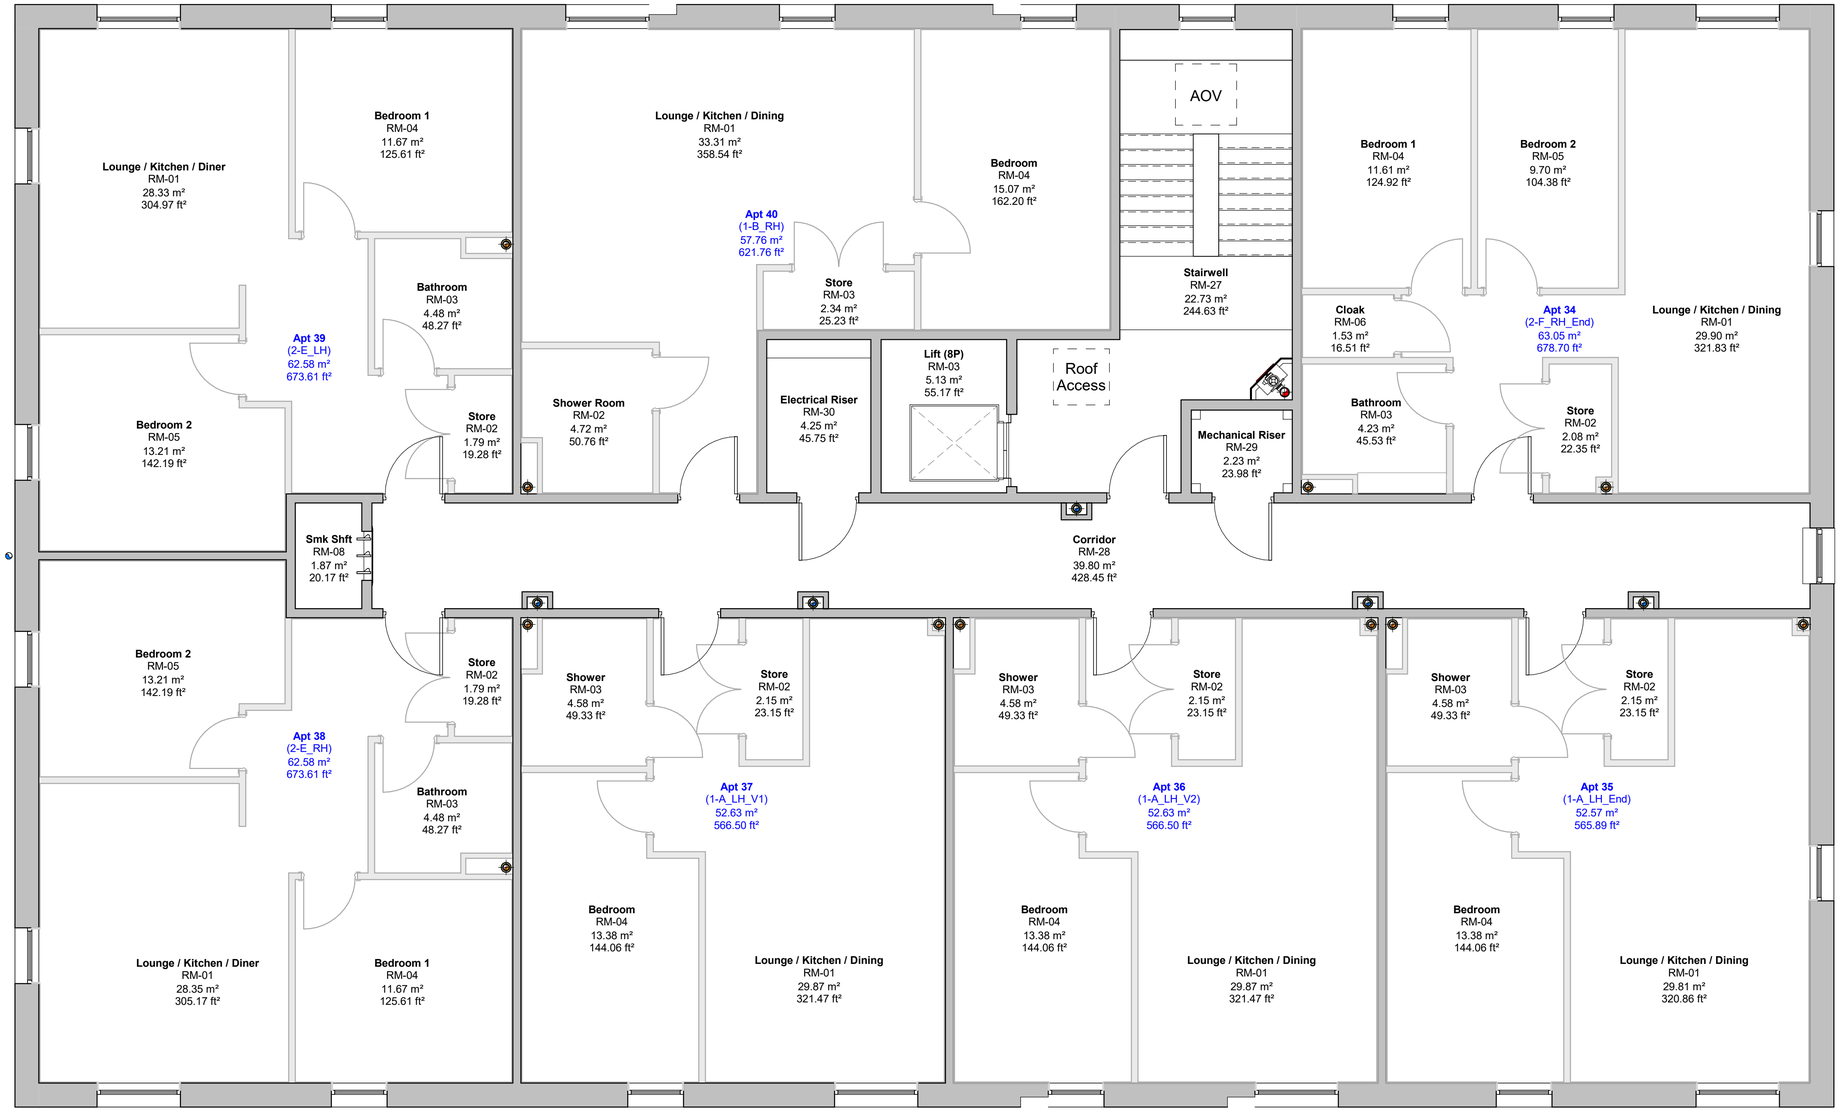

GA Plan - Level 5

1 : 50

GA Plan - Level 5

- This drawing is copyright.
- Do not scale dimensions from this drawing.
- This drawing is to be read in conjunction with all other relevant drawings.
- All discrepancies on this drawing are to be reported to the Architect.
- Do not modify any element of this drawing.
- Use drawing only for the purpose(s) issued.

Rev	Date	Revision Notes	By	Chk
P02	25/03/2026	Updated internal layouts; amended ext-int wall build ups; set out the overall building size and structural openings to brick dimensions; adjusted and renamed all apartment types; indicated initial vertical service pipes (SRP, AAV, SVP, SWP).	BE	BE
P01	24/02/2026	Preliminary Issue	LF	BE

DO NOT SCALE

Status: Preliminary

Project: Buzz Bingo

Title: GA Plan - Level 5

KELLEN HOMES
1st Floor, 105 Dalton Avenue, Birchwood Park, Warrington WA3 6YF
T: 01925 363105 W: www.kellenhomes.com

Drawn By	Checked By	Publish Date	Scale(s)
BE	BE	25/02/2026	1 : 50 @ A1

Drawing No.: 016-A-BB-05-PL-1100-05

Revision: P02