



- NOTES
- All dimensions and levels are to be checked on site.
 - Any discrepancies are to be reported to Spence & Oldham Architects Ltd before any work commences.
 - This drawing shall not be scaled to ascertain any dimensions. Work to figured dimensions only.
 - This drawing shall not be reproduced without express written permission from Spence & Oldham Architects Ltd.
 - Title overlay drawings and ownership boundaries are produced using all reasonable endeavors. Spence & Oldham Architects Ltd cannot be responsible for the accuracy or scale discrepancy of base plans supplied to them.

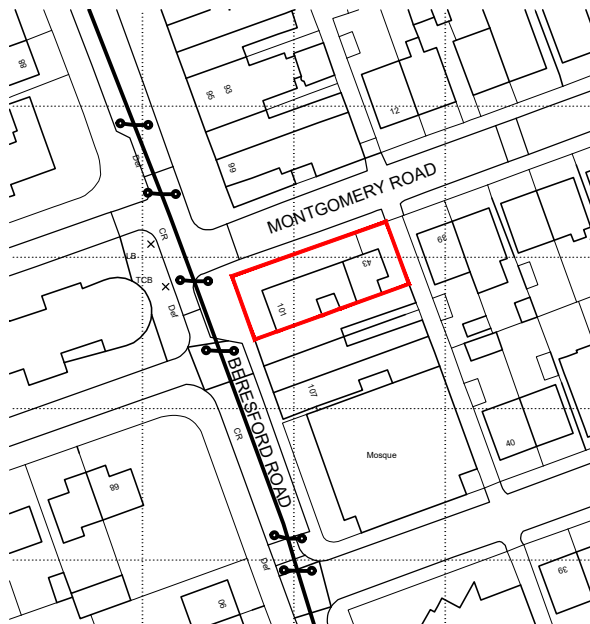

0 10m 20m 50m

Scale 1:1250 @ A4



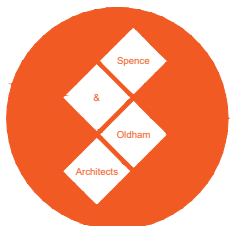drawing stage	Planning		
drawing status	Approval		
client	Private		
project	101 Beresford Road M13 0TA		
title	Location Plan		
date	11/05/26	drawn	GO
scale	1:1250 @ A4	checked	JSE
 <p>25 Cosgrove Crescent Manchester M35 0JX info@SOarchitects.co.uk</p>			
Job No	DWG No	Rev	
0038-03	(02)001	A	