
APPENDIX 15.1

SCENARIO 1

gia

23 January 2026

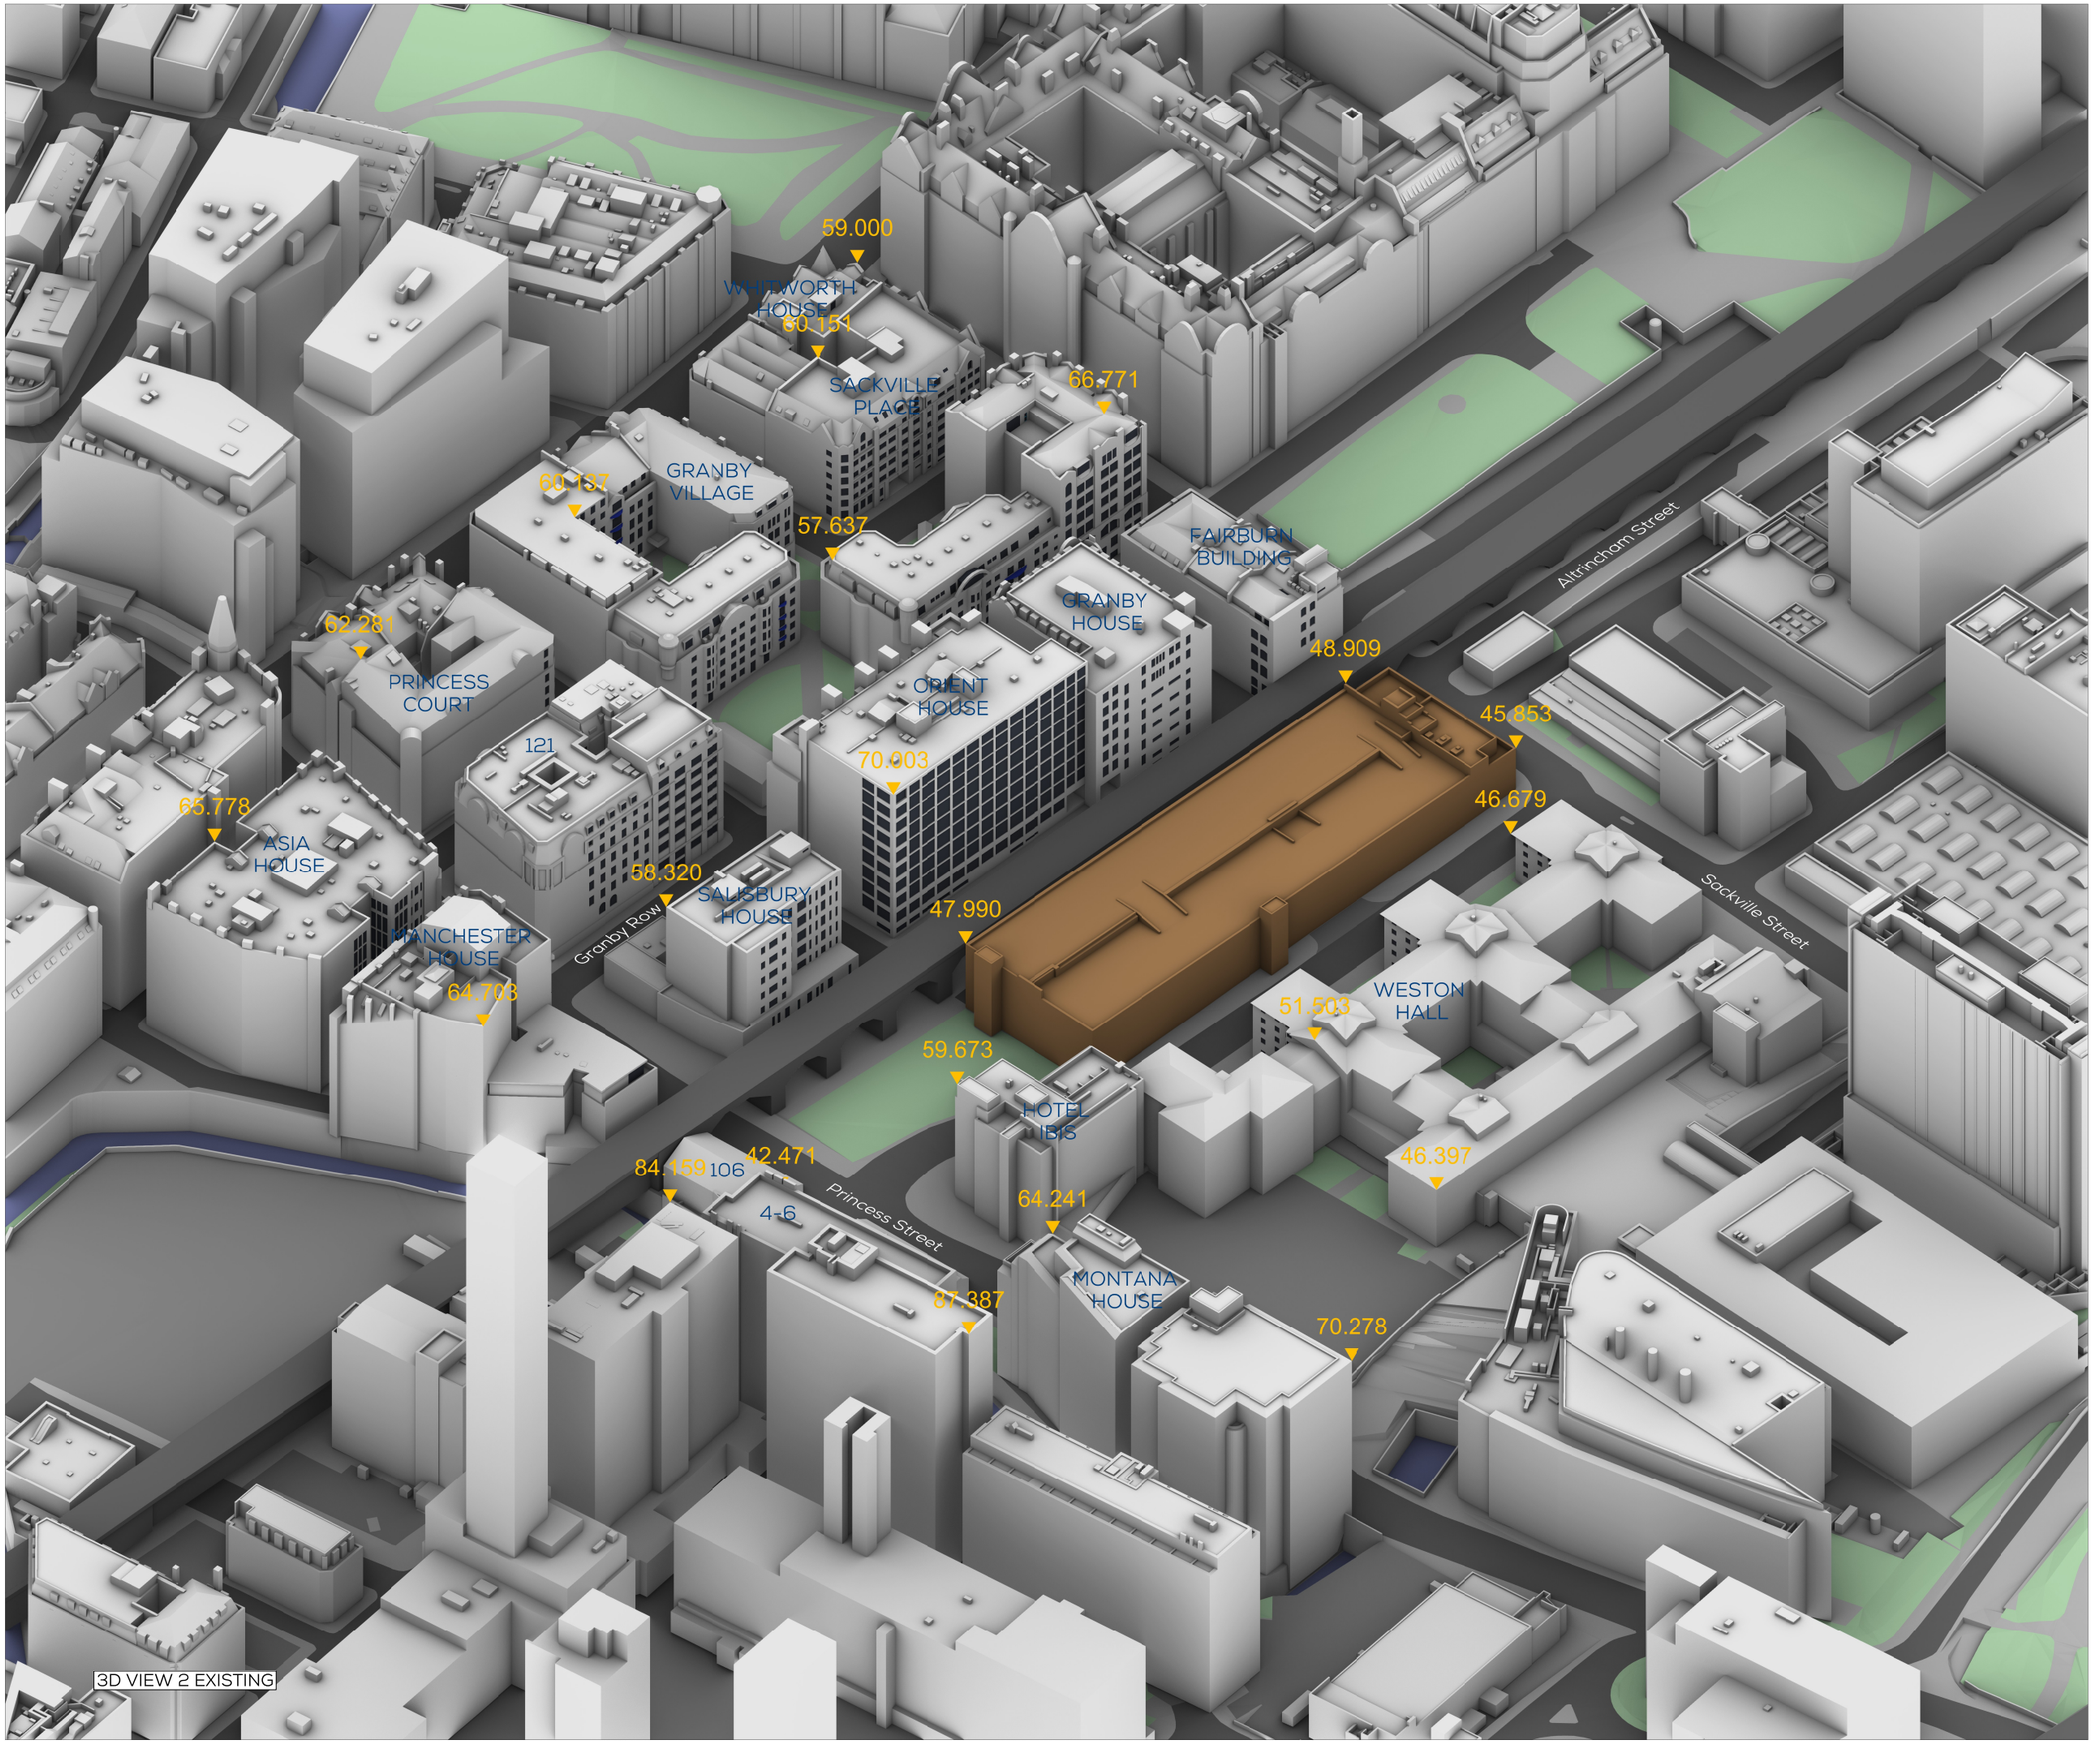

SOURCES OF INFORMATION

2108-IR03-20220607-VUCITY Models

2108-IR04-220220622-Vertex

21975-IR11-20251001- Hodder & Partners

ALL INFORMATION DISPLAYED IS SUBJECT TO A COMPLETE VERIFIABLE SITE SURVEY BEING UNDERTAKEN. GIA TAKES NO RESPONSIBILITY ON THE ACCURACY OR RELIABILITY OF THE DISPLAYED DATA SINCE A VERIFIED SITE SURVEY WAS NOT MADE AVAILABLE PRIOR TO THE GENERATION OF SUCH INFORMATION.

NOTES:
Existing
ALL HEIGHTS AND DIMENSIONS GIVEN IN m AOD


N.B. DO NOT SCALE OFF THIS DRAWING

PROJECT:
PLOT H, MANCHESTER

DRAWING NAME:
3D VIEW 2 EXISTING

DWN BY	SCALE	CHK BY	DATE	REV No.
JB	NTS@A3	MM	28/10/2025	-
PROJ No.	REL No.	ADDR No.	IS No.	DWG No.
21975	12	-	02	03

gia
2 Commercial St
Manchester, M15 4RQ
t 0161 672 5100
www.gia.uk.com
manchester@gia.uk.com
LONDON · MANCHESTER · BRISTOL
BELFAST · DUBLIN · BIRMINGHAM

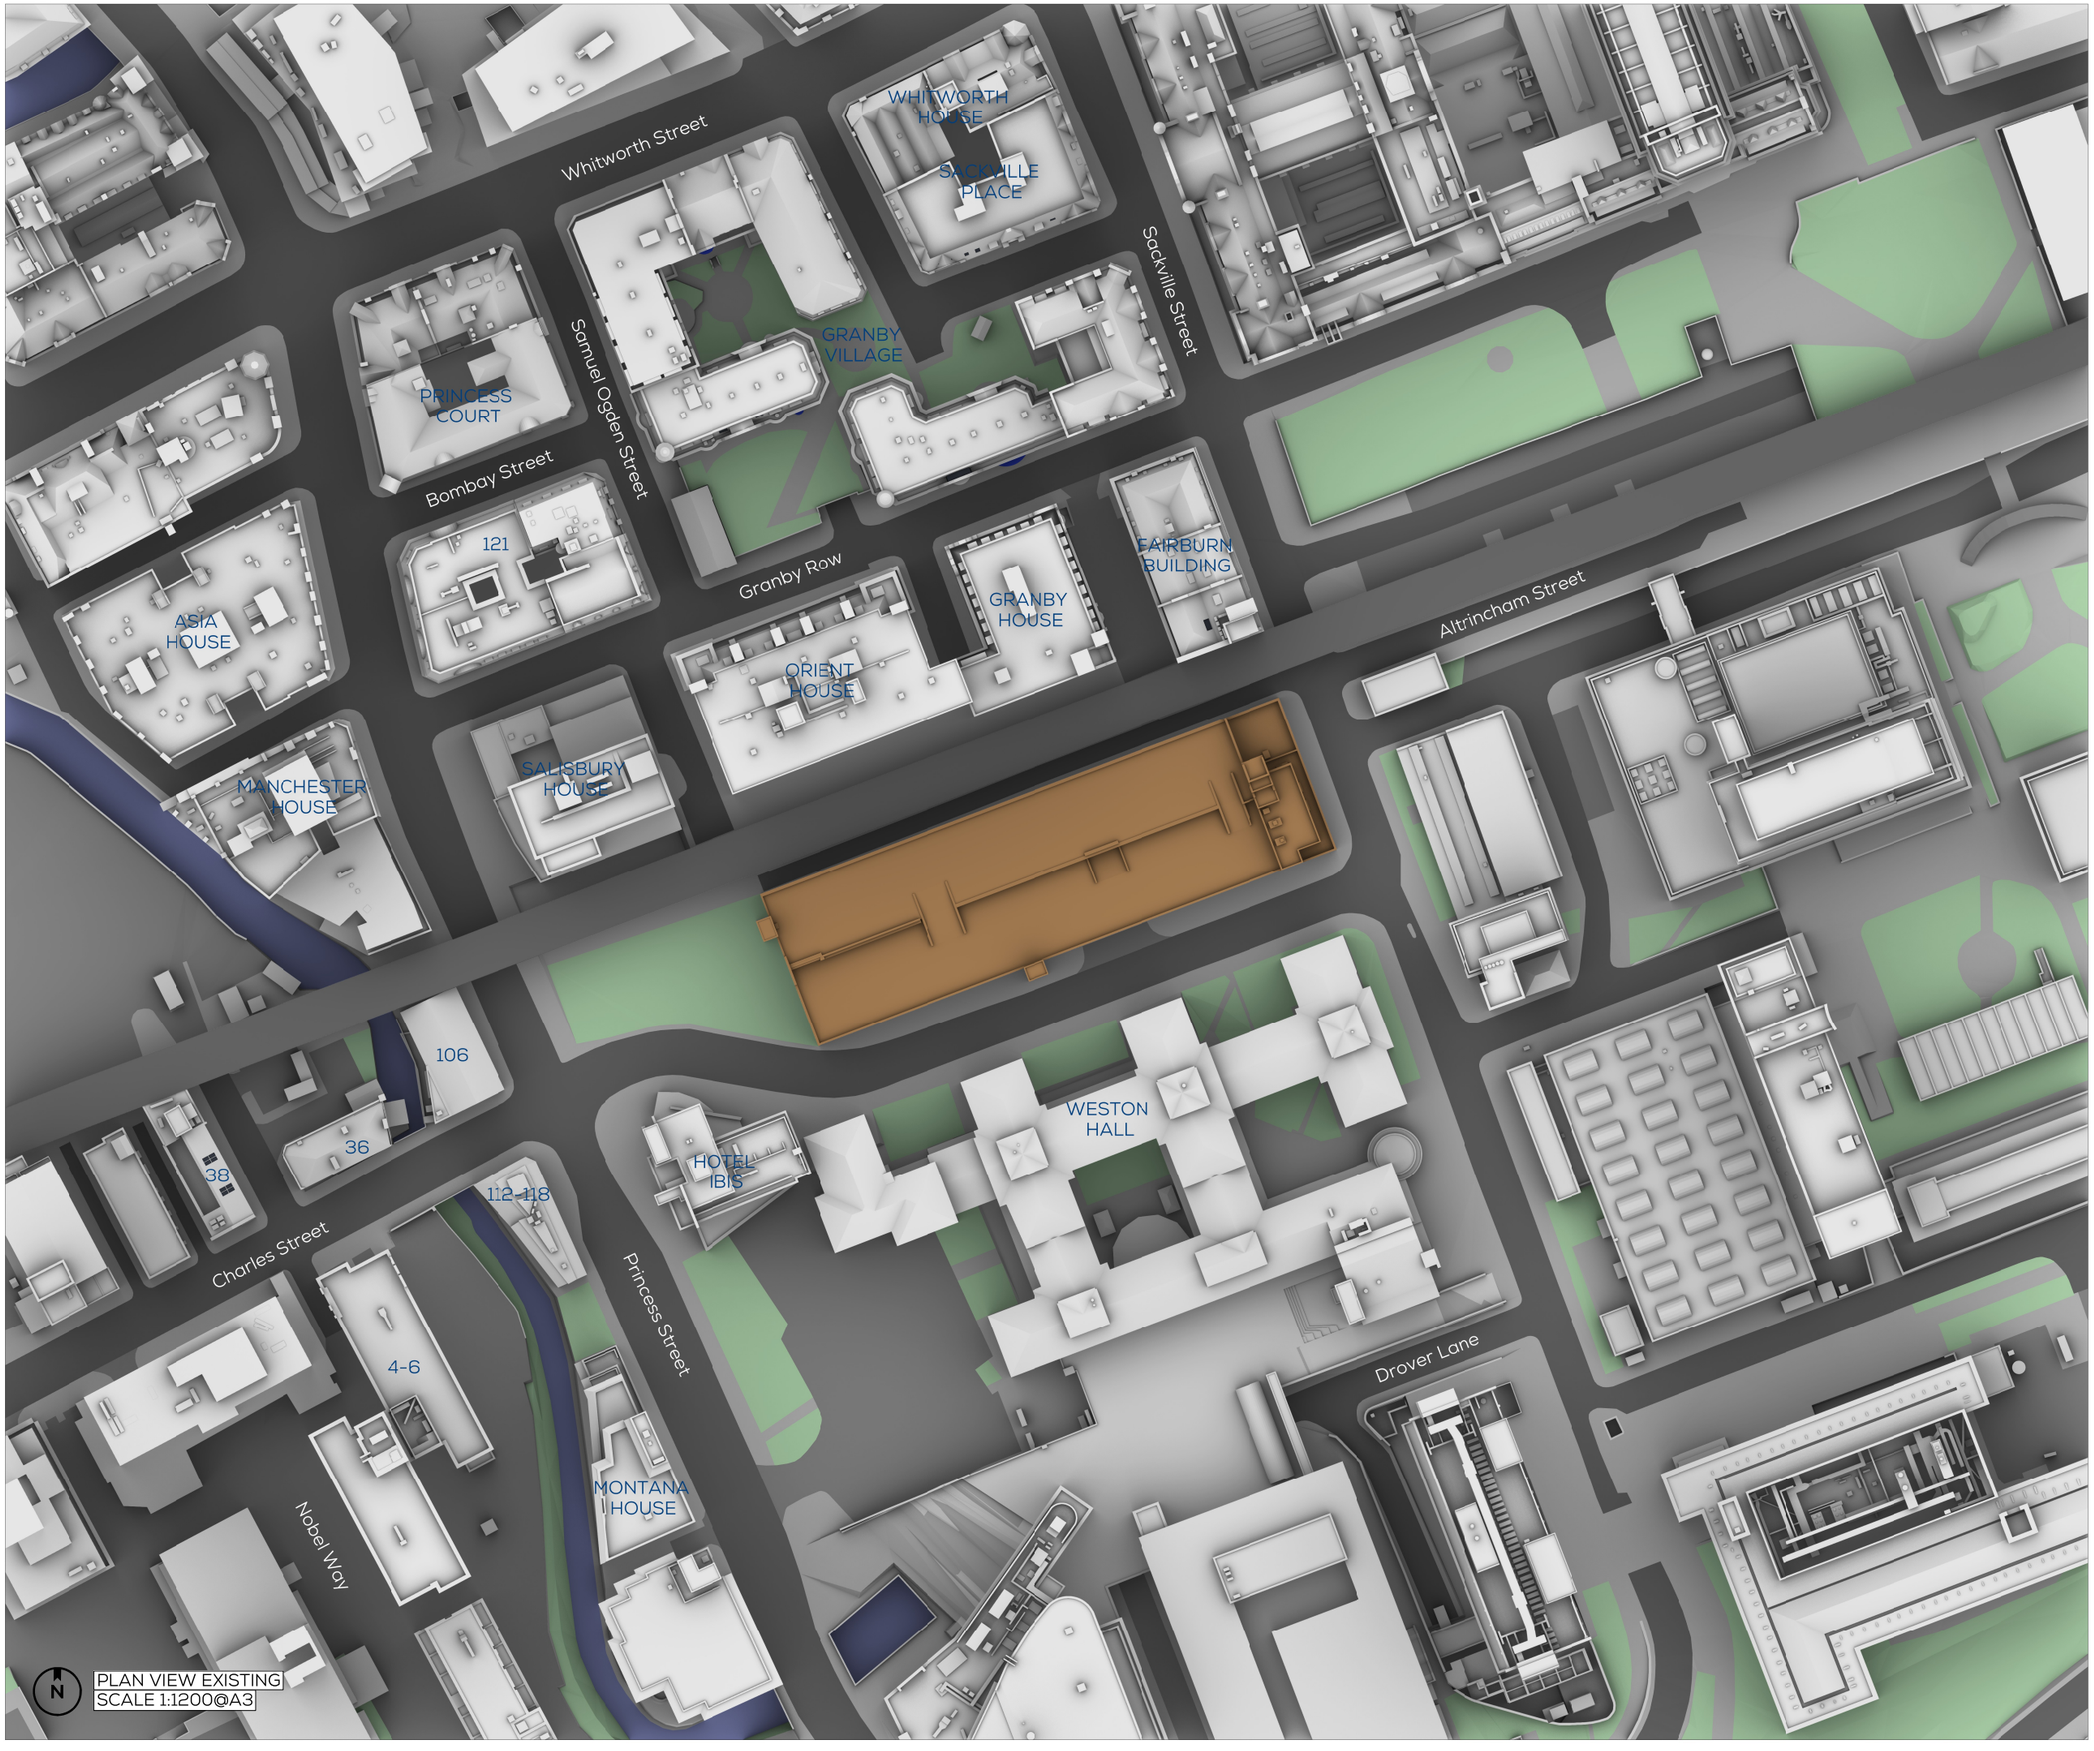

SOURCES OF INFORMATION

2108-IR03-20220607-VUCITY Models

2108-IR04-220220622-Vertex

21975-IR11-20251001- Hodder & Partners

ALL INFORMATION DISPLAYED IS SUBJECT TO A COMPLETE VERIFIABLE SITE SURVEY BEING UNDERTAKEN. GIA TAKES NO RESPONSIBILITY ON THE ACCURACY OR RELIABILITY OF THE DISPLAYED DATA SINCE A VERIFIED SITE SURVEY WAS NOT MADE AVAILABLE PRIOR TO THE GENERATION OF SUCH INFORMATION.

NOTES:
Existing
ALL HEIGHTS AND DIMENSIONS GIVEN IN m AOD


N.B. DO NOT SCALE OFF THIS DRAWING

PROJECT:
PLOT H, MANCHESTER

DRAWING NAME:
PLAN VIEW EXISTING

DWN BY	SCALE	CHK BY	DATE	REV No.
JB	1:1200@A3	MM	28/10/2025	-
PROJ No.	REL No.	ADDR No.	IS No.	DWG No.
21975	12	-	02	01

gia
2 Commercial St
Manchester, M15 4RQ
t 0161 672 5100
www.gia.uk.com
manchester@gia.uk.com
LONDON · MANCHESTER · BRISTOL
BELFAST · DUBLIN · BIRMINGHAM

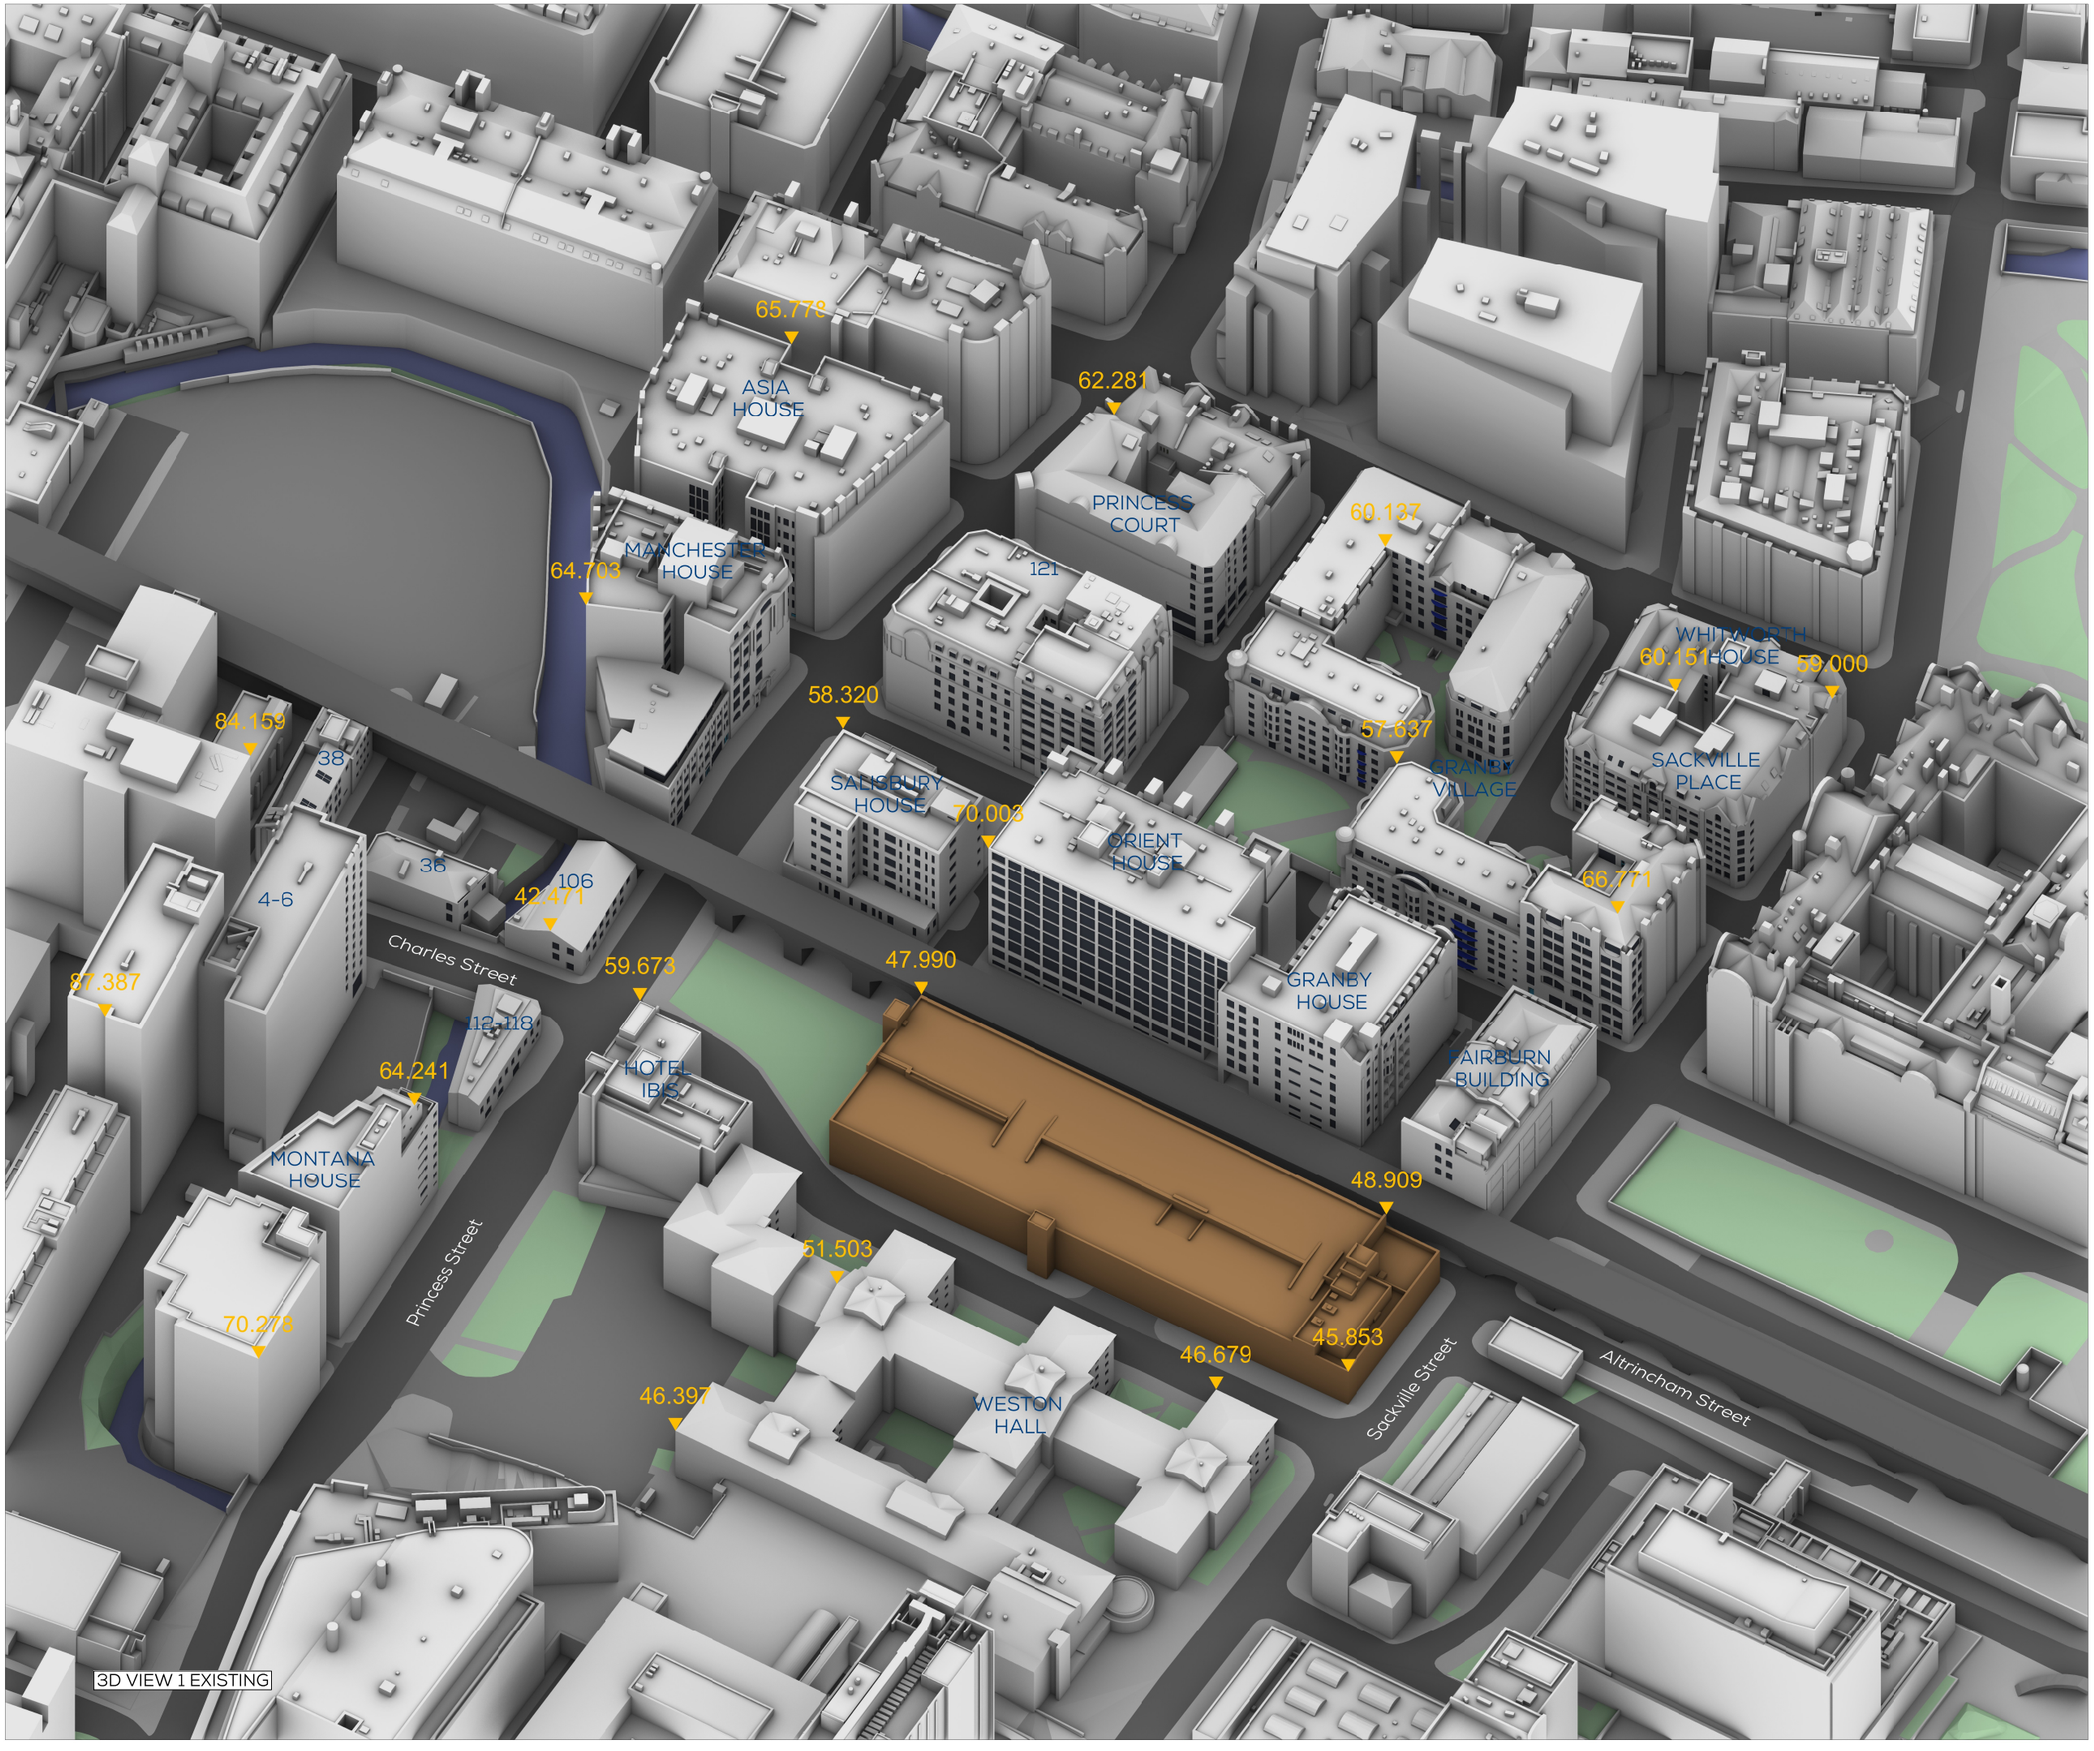

SOURCES OF INFORMATION

2108-IR03-20220607-VUCITY Models

2108-IR04-220220622-Vertex

21975-IR11-20251001- Hodder & Partners

ALL INFORMATION DISPLAYED IS SUBJECT TO A COMPLETE VERIFIABLE SITE SURVEY BEING UNDERTAKEN. GIA TAKES NO RESPONSIBILITY ON THE ACCURACY OR RELIABILITY OF THE DISPLAYED DATA SINCE A VERIFIED SITE SURVEY WAS NOT MADE AVAILABLE PRIOR TO THE GENERATION OF SUCH INFORMATION.

NOTES:
Existing
ALL HEIGHTS AND DIMENSIONS GIVEN IN m AOD

N.B. DO NOT SCALE OFF THIS DRAWING

PROJECT:
PLOT H, MANCHESTER

DRAWING NAME:
3D VIEW 1 EXISTING

DWN BY	SCALE	CHK BY	DATE	REV No.
JB	NTS@A3	MM	28/10/2025	-
PROJ No.	REL No.	ADDR No.	IS No.	DWG No.
21975	12	-	02	02


gia
2 Commercial St
Manchester, M15 4RQ
t 0161 672 5100
www.gia.uk.com
manchester@gia.uk.com
LONDON · MANCHESTER · BRISTOL
BELFAST · DUBLIN · BIRMINGHAM

APPENDIX 15.1

SCENARIO 1A

gia

23 January 2026

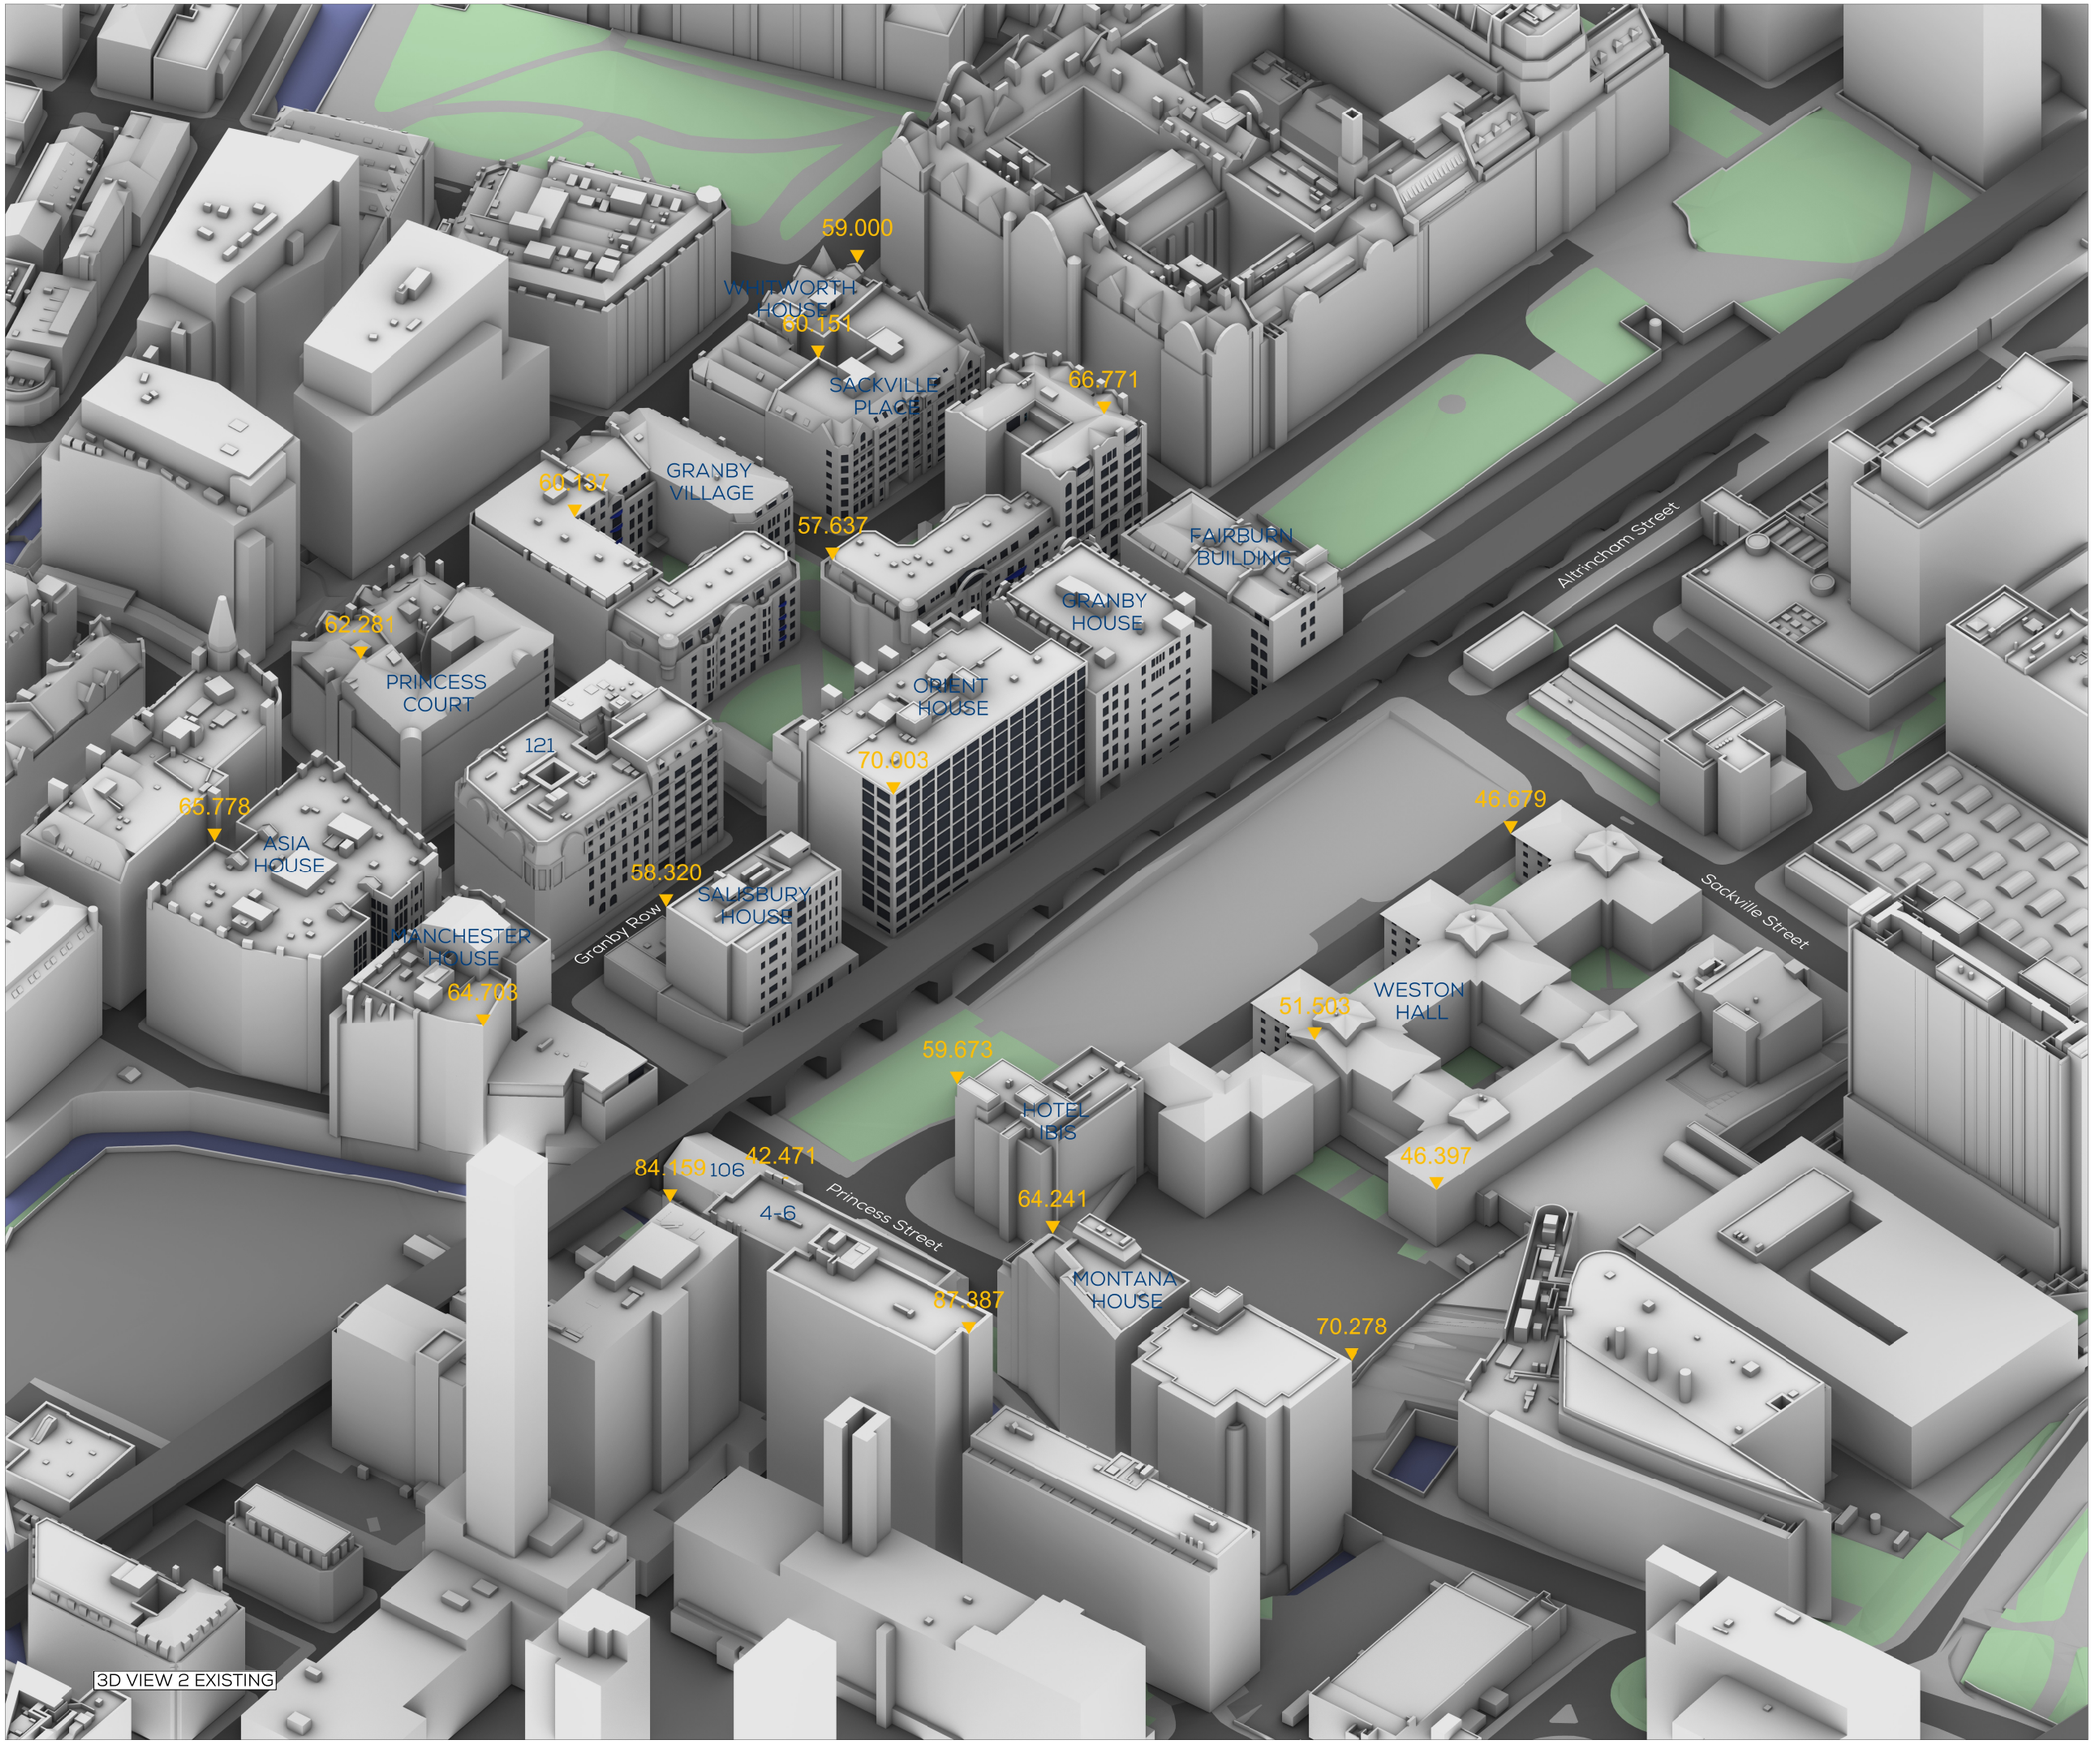

SOURCES OF INFORMATION

2108-IR03-20220607-VUCITY Models

2108-IR04-220220622-Vertex

21975-IR11-20251001- Hodder & Partners

ALL INFORMATION DISPLAYED IS SUBJECT TO A COMPLETE VERIFIABLE SITE SURVEY BEING UNDERTAKEN. GIA TAKES NO RESPONSIBILITY ON THE ACCURACY OR RELIABILITY OF THE DISPLAYED DATA SINCE A VERIFIED SITE SURVEY WAS NOT MADE AVAILABLE PRIOR TO THE GENERATION OF SUCH INFORMATION.

NOTES:
Existing
ALL HEIGHTS AND DIMENSIONS GIVEN IN m AOD


N.B. DO NOT SCALE OFF THIS DRAWING

PROJECT:
PLOT H, MANCHESTER

DRAWING NAME:
3D VIEW 2 EXISTING

DWN BY	SCALE	CHK BY	DATE	REV No.
JB	1:1200@A3	MM	15/10/2025	-
PROJ No.	REL No.	ADDR No.	IS No.	DWG No.
21975	12	-	01	03

gia
2 Commercial St
Manchester, M15 4RQ
t 0161 672 5100
www.gia.uk.com
manchester@gia.uk.com
LONDON · MANCHESTER · BRISTOL
BELFAST · DUBLIN · BIRMINGHAM

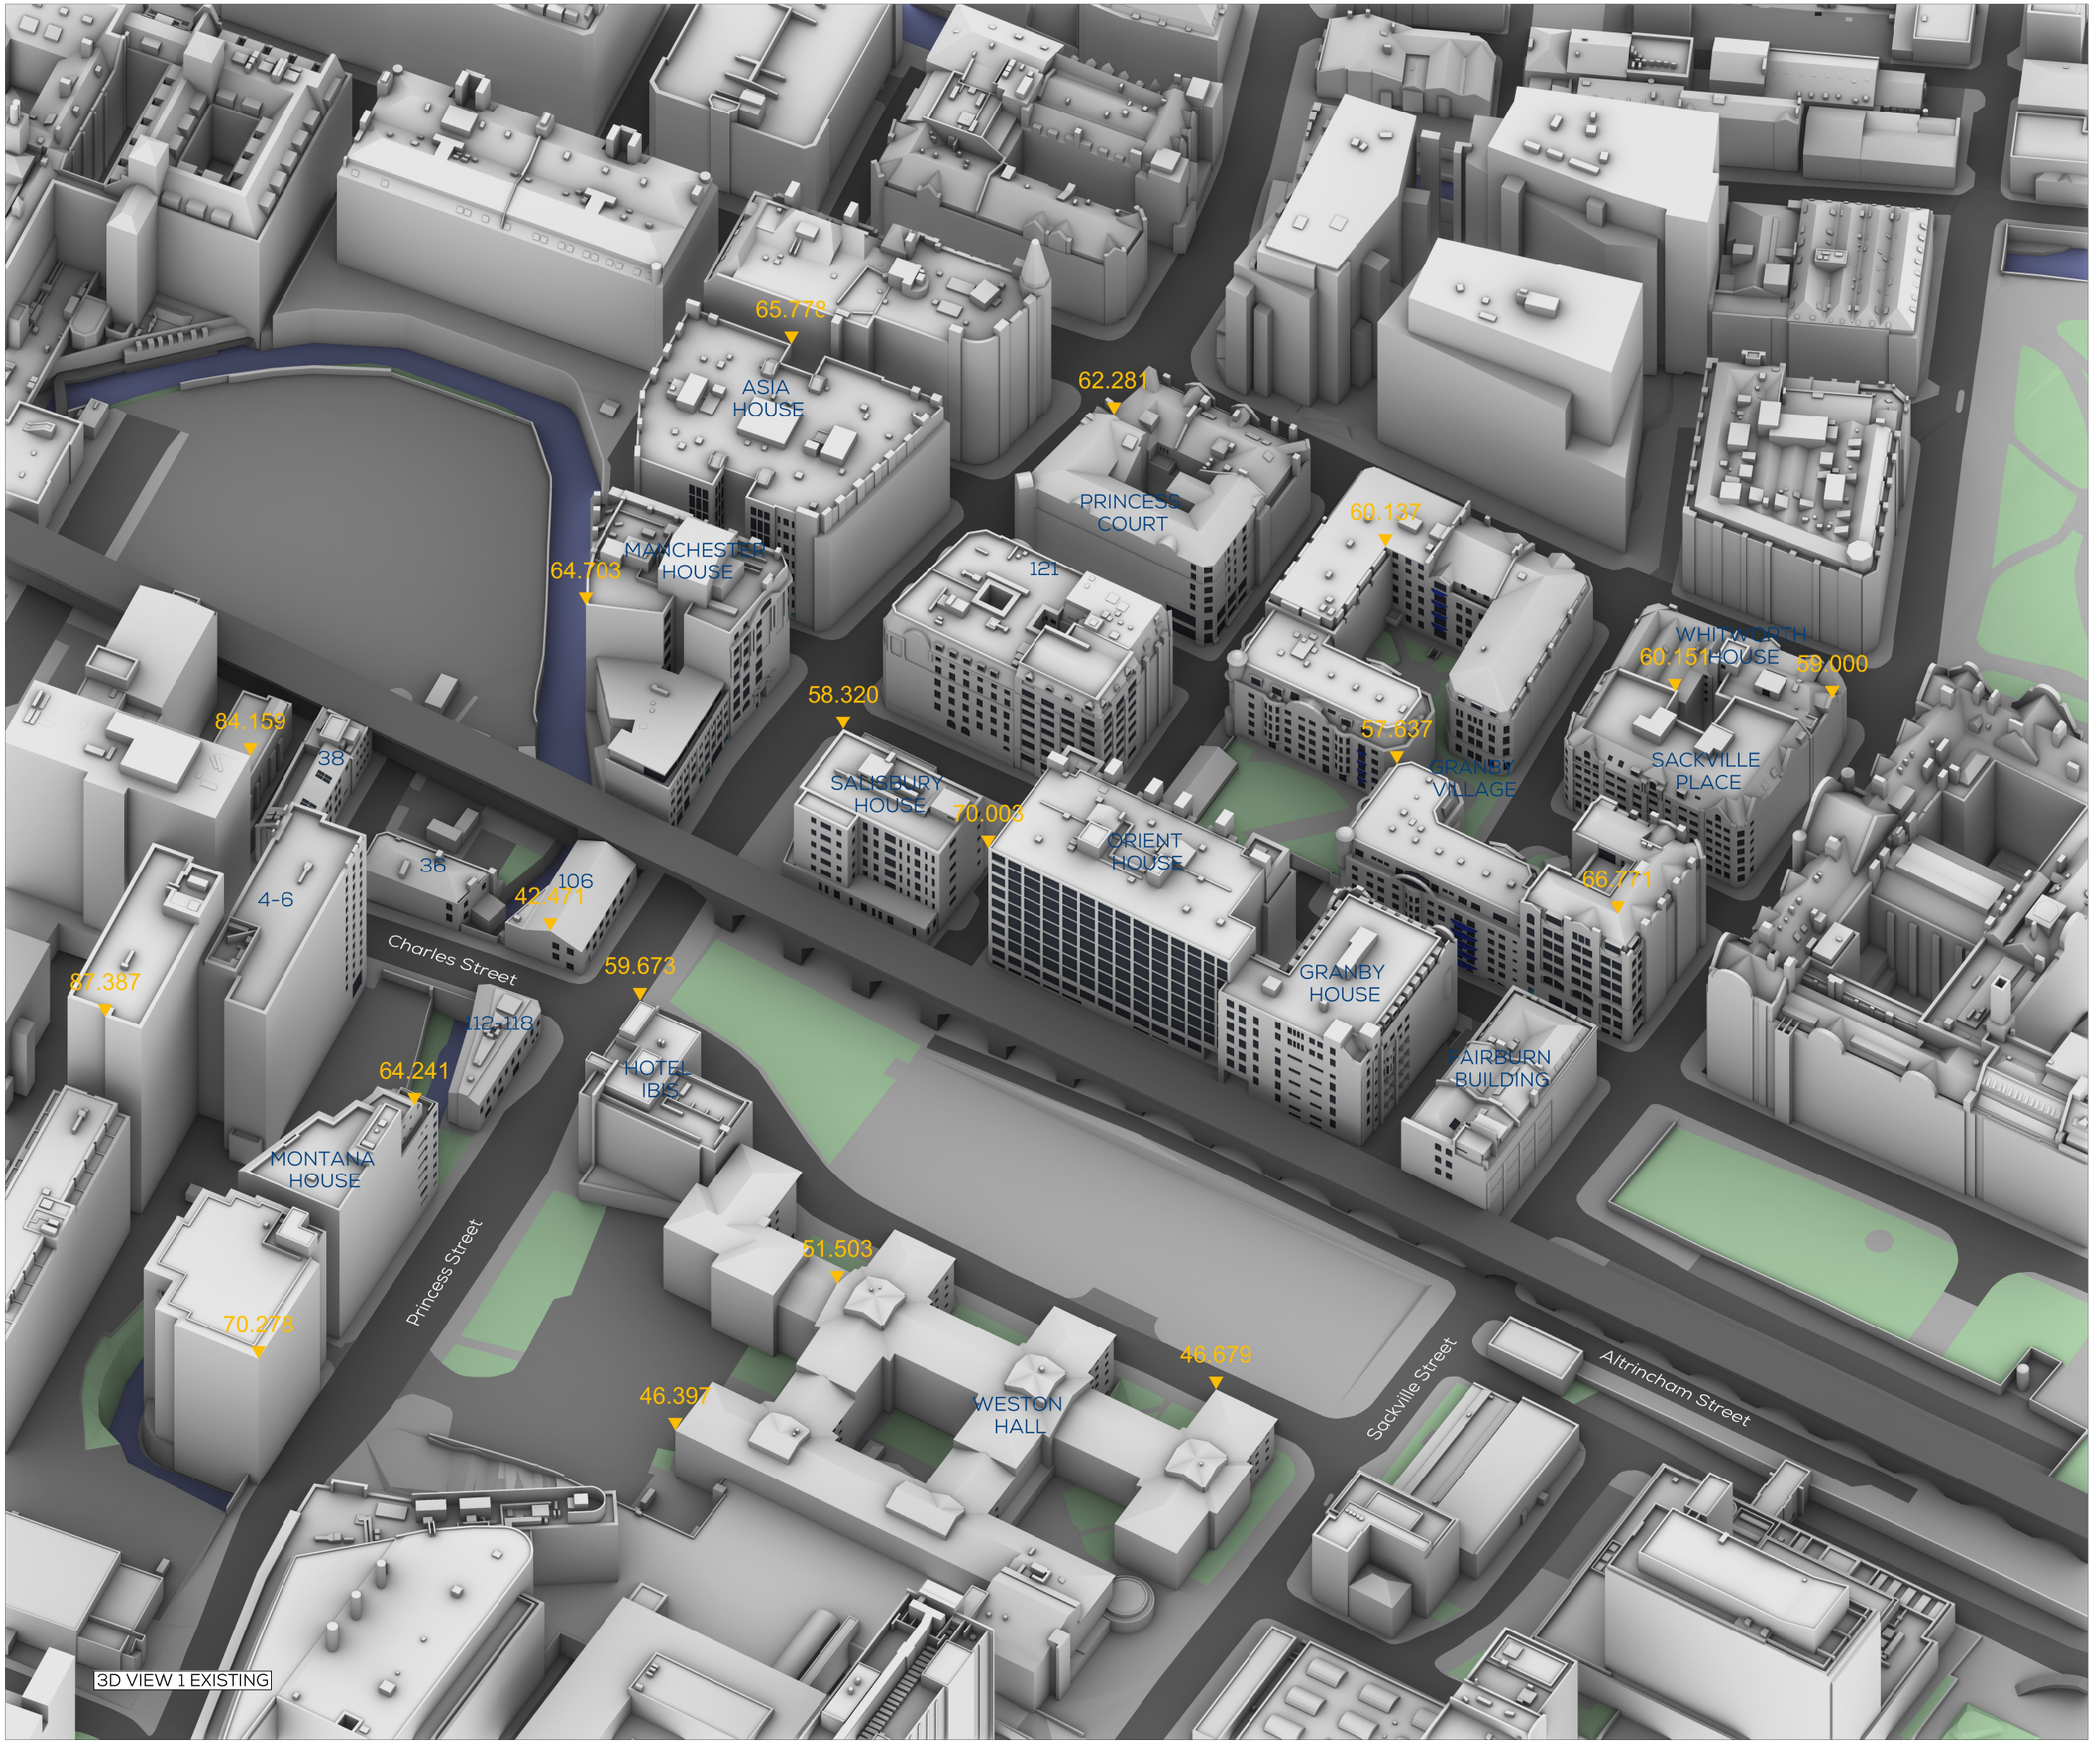

SOURCES OF INFORMATION

2108-IR03-20220607-VUCITY Models

2108-IR04-220220622-Vertex

21975-IR11-20251001- Hodder & Partners

ALL INFORMATION DISPLAYED IS SUBJECT TO A COMPLETE VERIFIABLE SITE SURVEY BEING UNDERTAKEN. GIA TAKES NO RESPONSIBILITY ON THE ACCURACY OR RELIABILITY OF THE DISPLAYED DATA SINCE A VERIFIED SITE SURVEY WAS NOT MADE AVAILABLE PRIOR TO THE GENERATION OF SUCH INFORMATION.

NOTES:
Existing
ALL HEIGHTS AND DIMENSIONS GIVEN IN m AOD


N.B. DO NOT SCALE OFF THIS DRAWING

PROJECT:
PLOT H, MANCHESTER

DRAWING NAME:
3D VIEW 1 EXISTING

DWN BY	SCALE	CHK BY	DATE	REV No.
JB	1:1200@A3	MM	15/10/2025	-
PROJ No.	REL No.	ADDR No.	IS No.	DWG No.
21975	12	-	01	02

gia
2 Commercial St
Manchester, M15 4RQ
t 0161 672 5100
www.gia.uk.com
manchester@gia.uk.com
LONDON · MANCHESTER · BRISTOL
BELFAST · DUBLIN · BIRMINGHAM

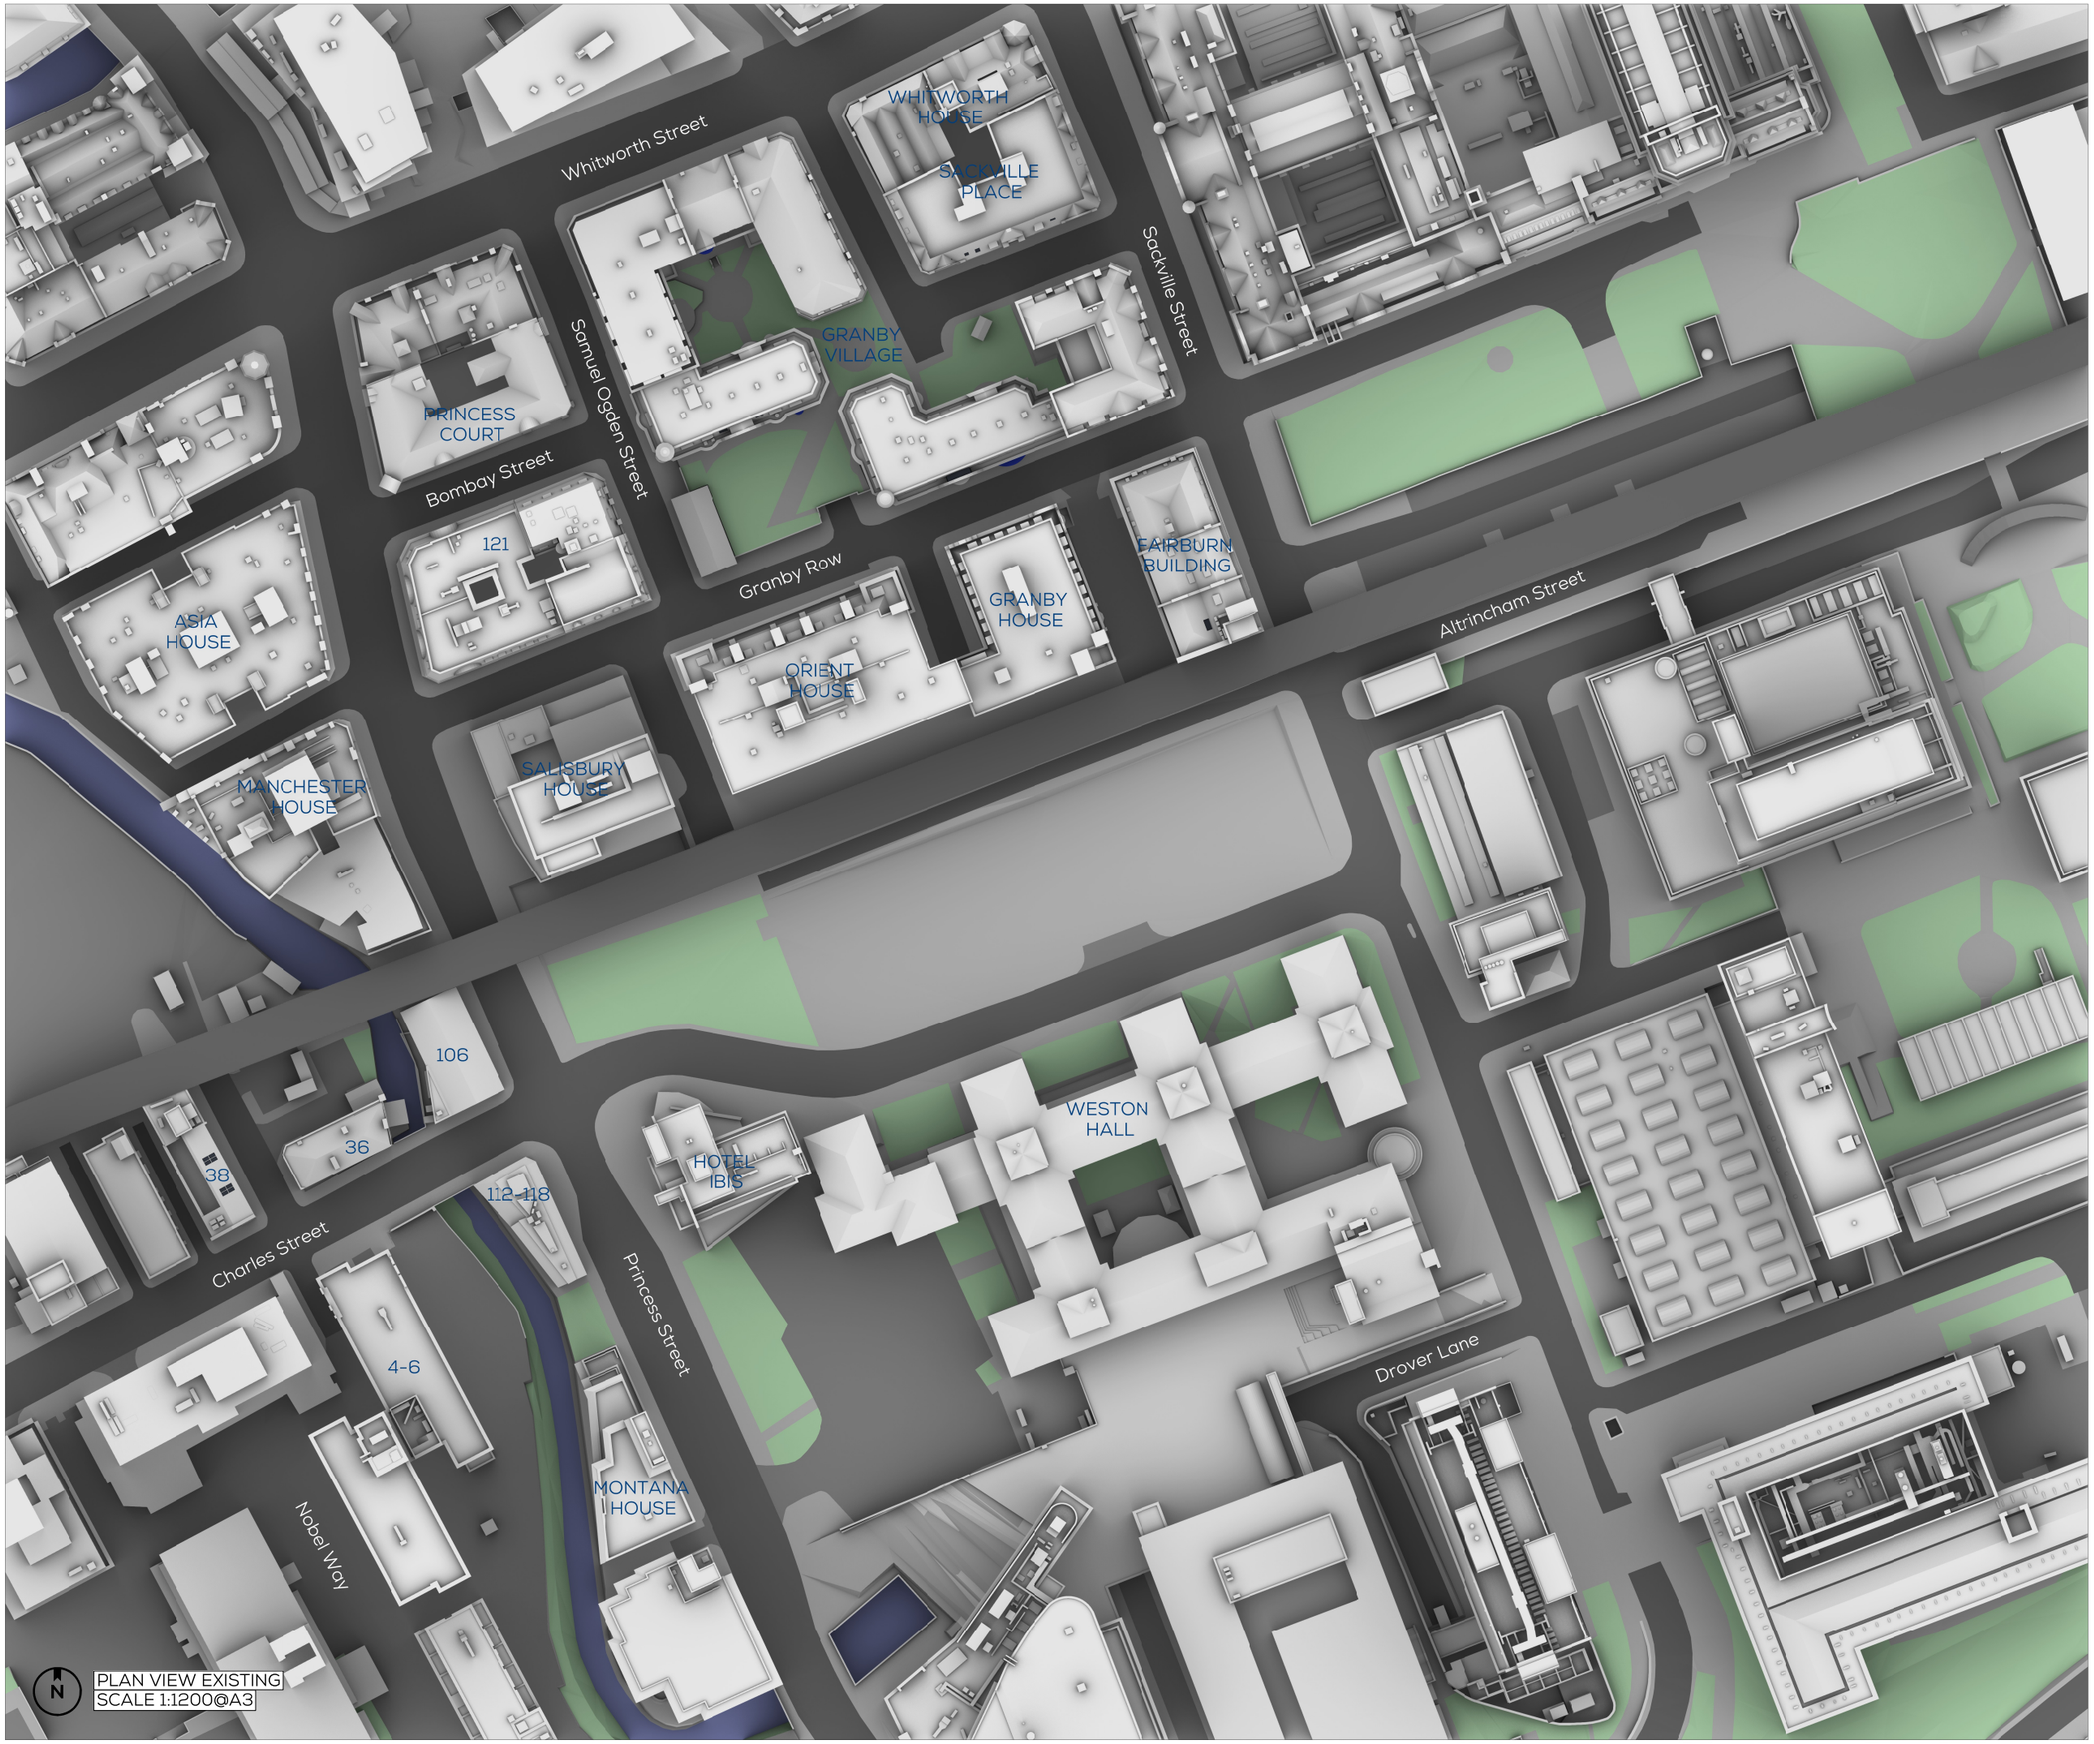

SOURCES OF INFORMATION

2108-IR03-20220607-VUCITY Models

2108-IR04-220220622-Vertex

21975-IR11-20251001- Hodder & Partners

ALL INFORMATION DISPLAYED IS SUBJECT TO A COMPLETE VERIFIABLE SITE SURVEY BEING UNDERTAKEN. GIA TAKES NO RESPONSIBILITY ON THE ACCURACY OR RELIABILITY OF THE DISPLAYED DATA SINCE A VERIFIED SITE SURVEY WAS NOT MADE AVAILABLE PRIOR TO THE GENERATION OF SUCH INFORMATION.

NOTES:
Existing
ALL HEIGHTS AND DIMENSIONS GIVEN IN m AOD

N.B. DO NOT SCALE OFF THIS DRAWING

PROJECT:
PLOT H, MANCHESTER

DRAWING NAME:
PLAN VIEW EXISTING

DWN BY	SCALE	CHK BY	DATE	REV No.
JB	1:1200@A3	MM	15/10/2025	-
PROJ No.	REL No.	ADDR No.	IS No.	DWG No.
21975	12	-	01	01


gia
2 Commercial St
Manchester, M15 4RQ
t 0161 672 5100
www.gia.uk.com
manchester@gia.uk.com
LONDON · MANCHESTER · BRISTOL
BELFAST · DUBLIN · BIRMINGHAM

APPENDIX 15.1

SCENARIO 2

gia

23 January 2026

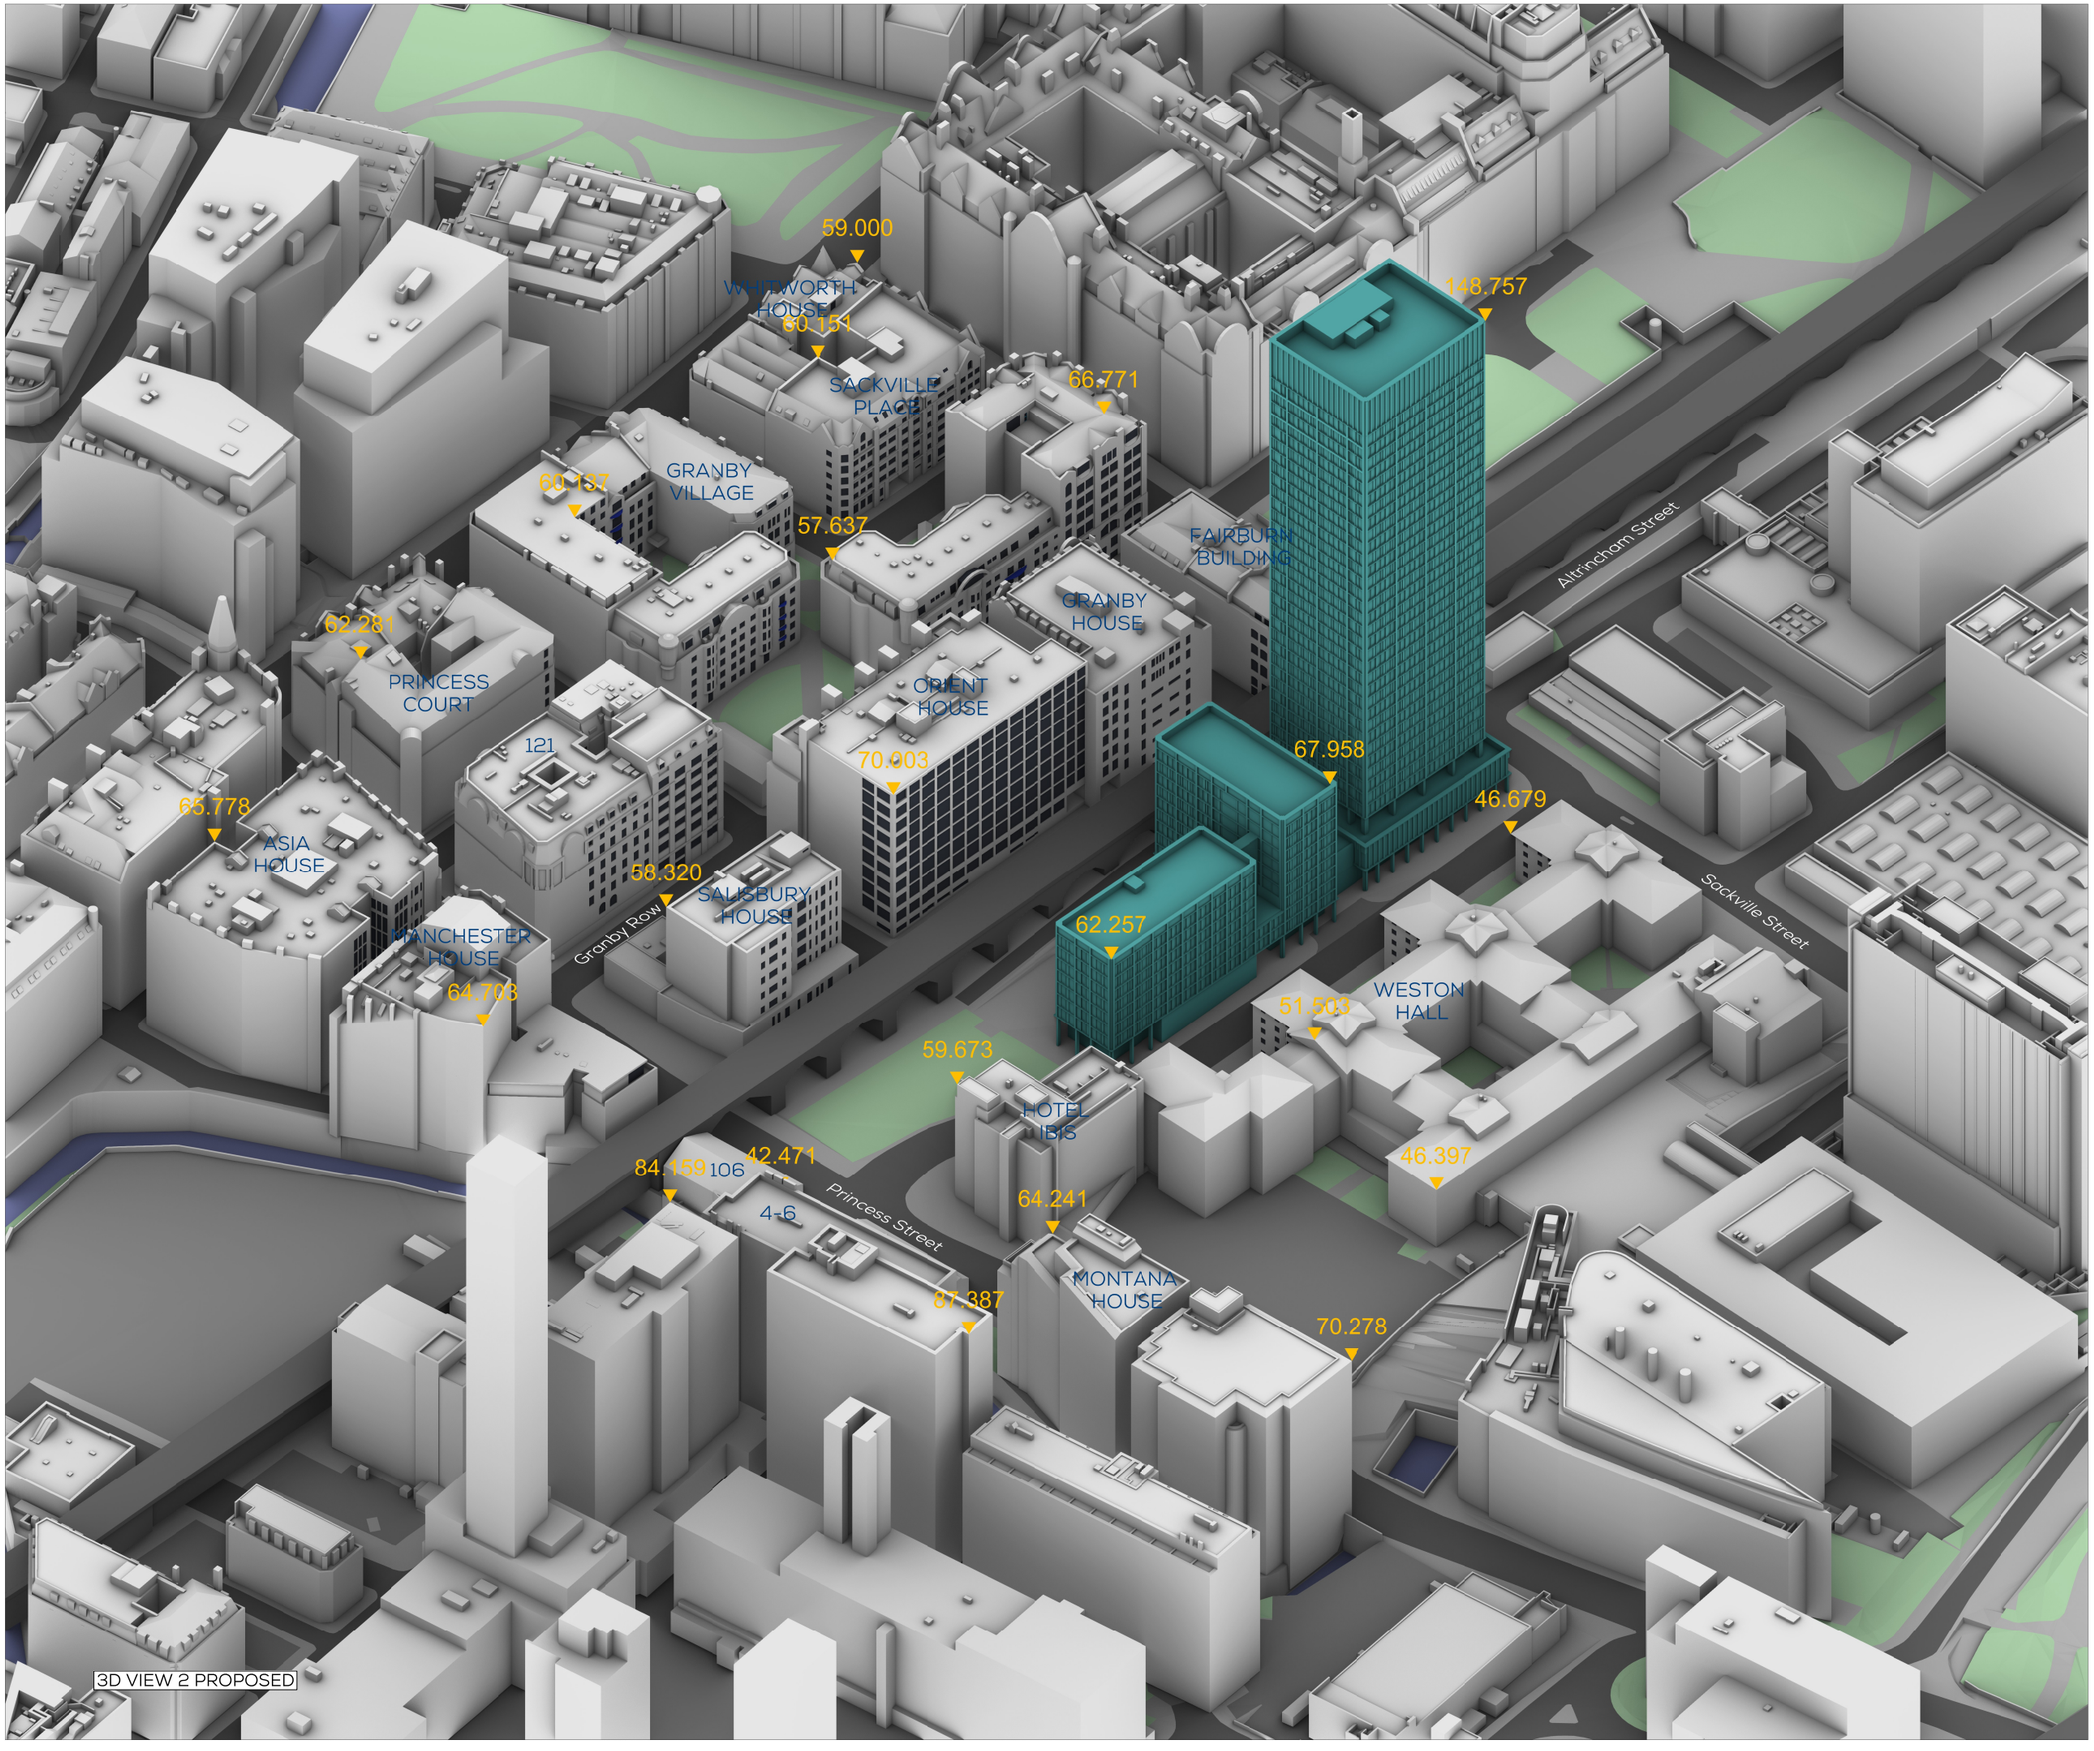

SOURCES OF INFORMATION

2108-IR03-20220607-VUCITY Models

2108-IR04-220220622-Vertex

21975-IR11-20251001- Hodder & Partners

ALL INFORMATION DISPLAYED IS SUBJECT TO A COMPLETE VERIFIABLE SITE SURVEY BEING UNDERTAKEN. GIA TAKES NO RESPONSIBILITY ON THE ACCURACY OR RELIABILITY OF THE DISPLAYED DATA SINCE A VERIFIED SITE SURVEY WAS NOT MADE AVAILABLE PRIOR TO THE GENERATION OF SUCH INFORMATION.

NOTES:
Proposed
ALL HEIGHTS AND DIMENSIONS GIVEN IN m AOD


N.B. DO NOT SCALE OFF THIS DRAWING

PROJECT:
PLOT H, MANCHESTER

DRAWING NAME:
3D VIEW 2 PROPOSED

DWN BY	SCALE	CHK BY	DATE	REV No.
JB	NTS@A3	MM	28/10/2025	-
PROJ No.	REL No.	ADDR No.	IS No.	DWG No.
21975	12	-	02	06

gia
2 Commercial St
Manchester, M15 4RQ
t 0161 672 5100
www.gia.uk.com
manchester@gia.uk.com
LONDON · MANCHESTER · BRISTOL
BELFAST · DUBLIN · BIRMINGHAM

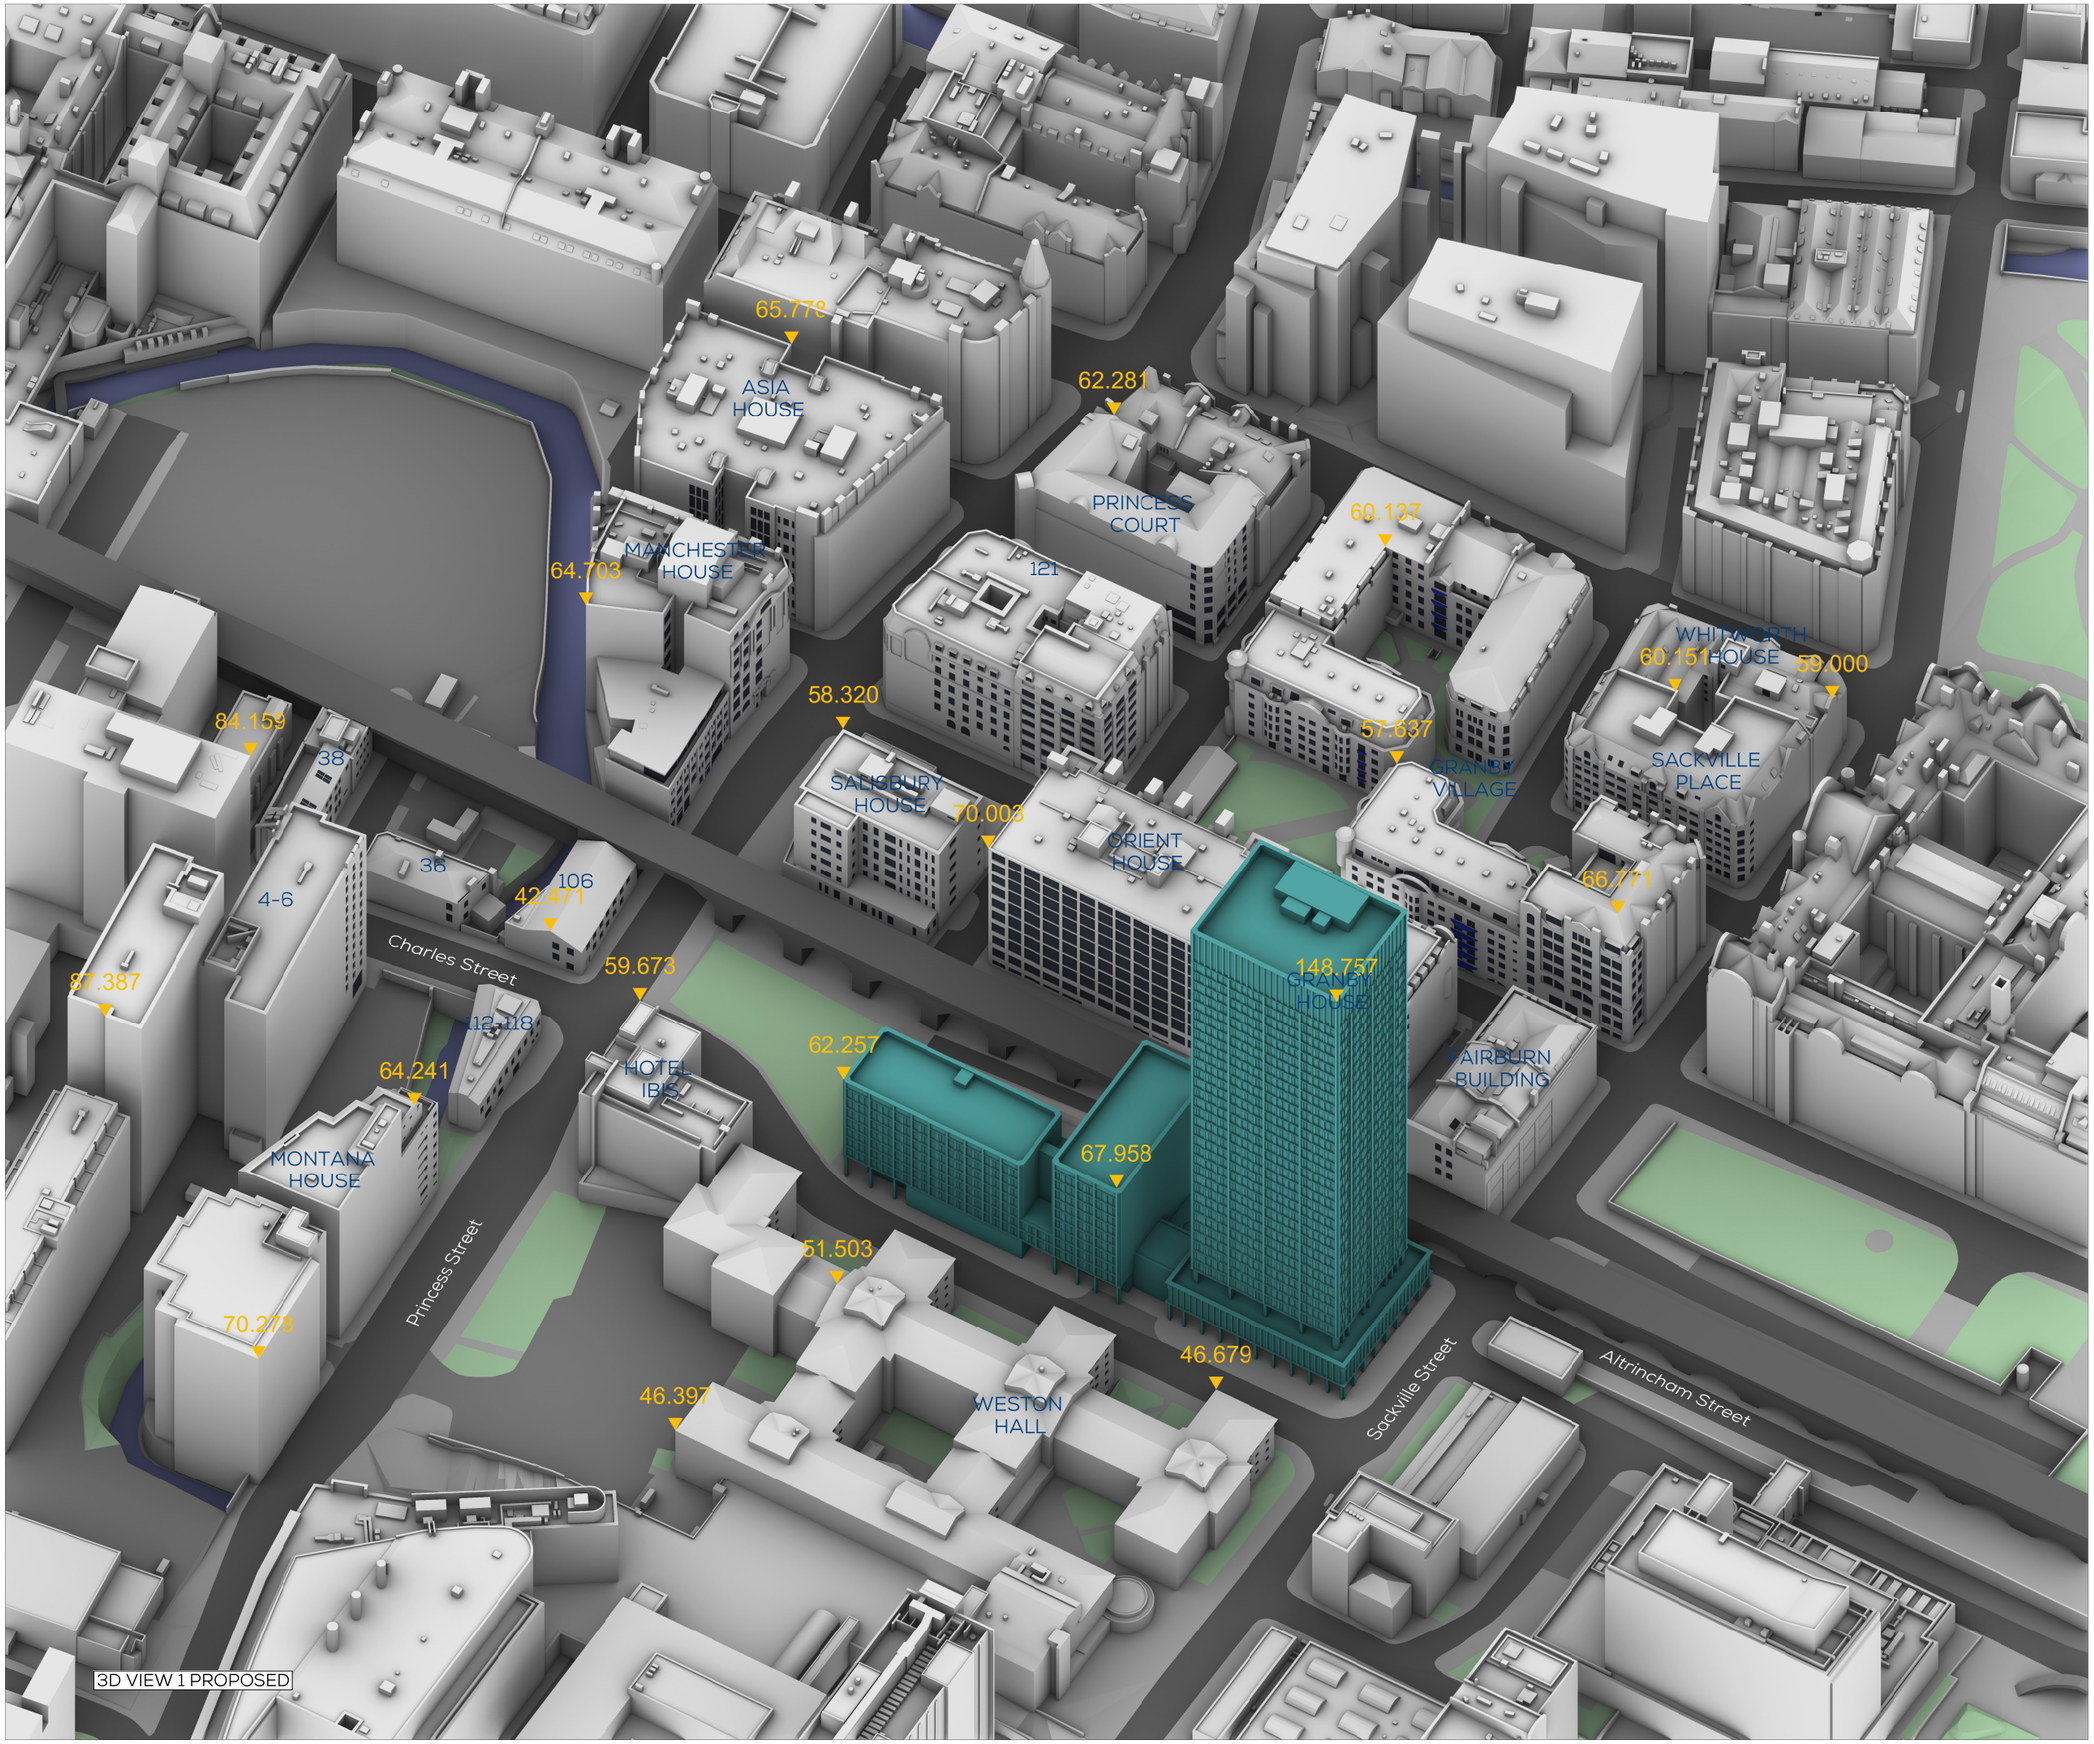

SOURCES OF INFORMATION

2108-IR03-20220607-VUCITY Models

2108-IR04-220220622-Vertex

21975-IR11-20251001- Hodder & Partners

ALL INFORMATION DISPLAYED IS SUBJECT TO A COMPLETE VERIFIABLE SITE SURVEY BEING UNDERTAKEN. GIA TAKES NO RESPONSIBILITY ON THE ACCURACY OR RELIABILITY OF THE DISPLAYED DATA SINCE A VERIFIED SITE SURVEY WAS NOT MADE AVAILABLE PRIOR TO THE GENERATION OF SUCH INFORMATION.

NOTES:
Proposed
ALL HEIGHTS AND DIMENSIONS GIVEN IN m AOD


N.B. DO NOT SCALE OFF THIS DRAWING

PROJECT:
PLOT H, MANCHESTER

DRAWING NAME:
3D VIEW 1 PROPOSED

DWN BY	SCALE	CHK BY	DATE	REV No.
JB	NTS@A3	MM	28/10/2025	-
PROJ No.	REL No.	ADDR No.	IS No.	DWG No.
21975	12	-	02	05

gia
2 Commercial St
Manchester, M15 4RQ
t 0161 672 5100
www.gia.uk.com
manchester@gia.uk.com
LONDON · MANCHESTER · BRISTOL
BELFAST · DUBLIN · BIRMINGHAM

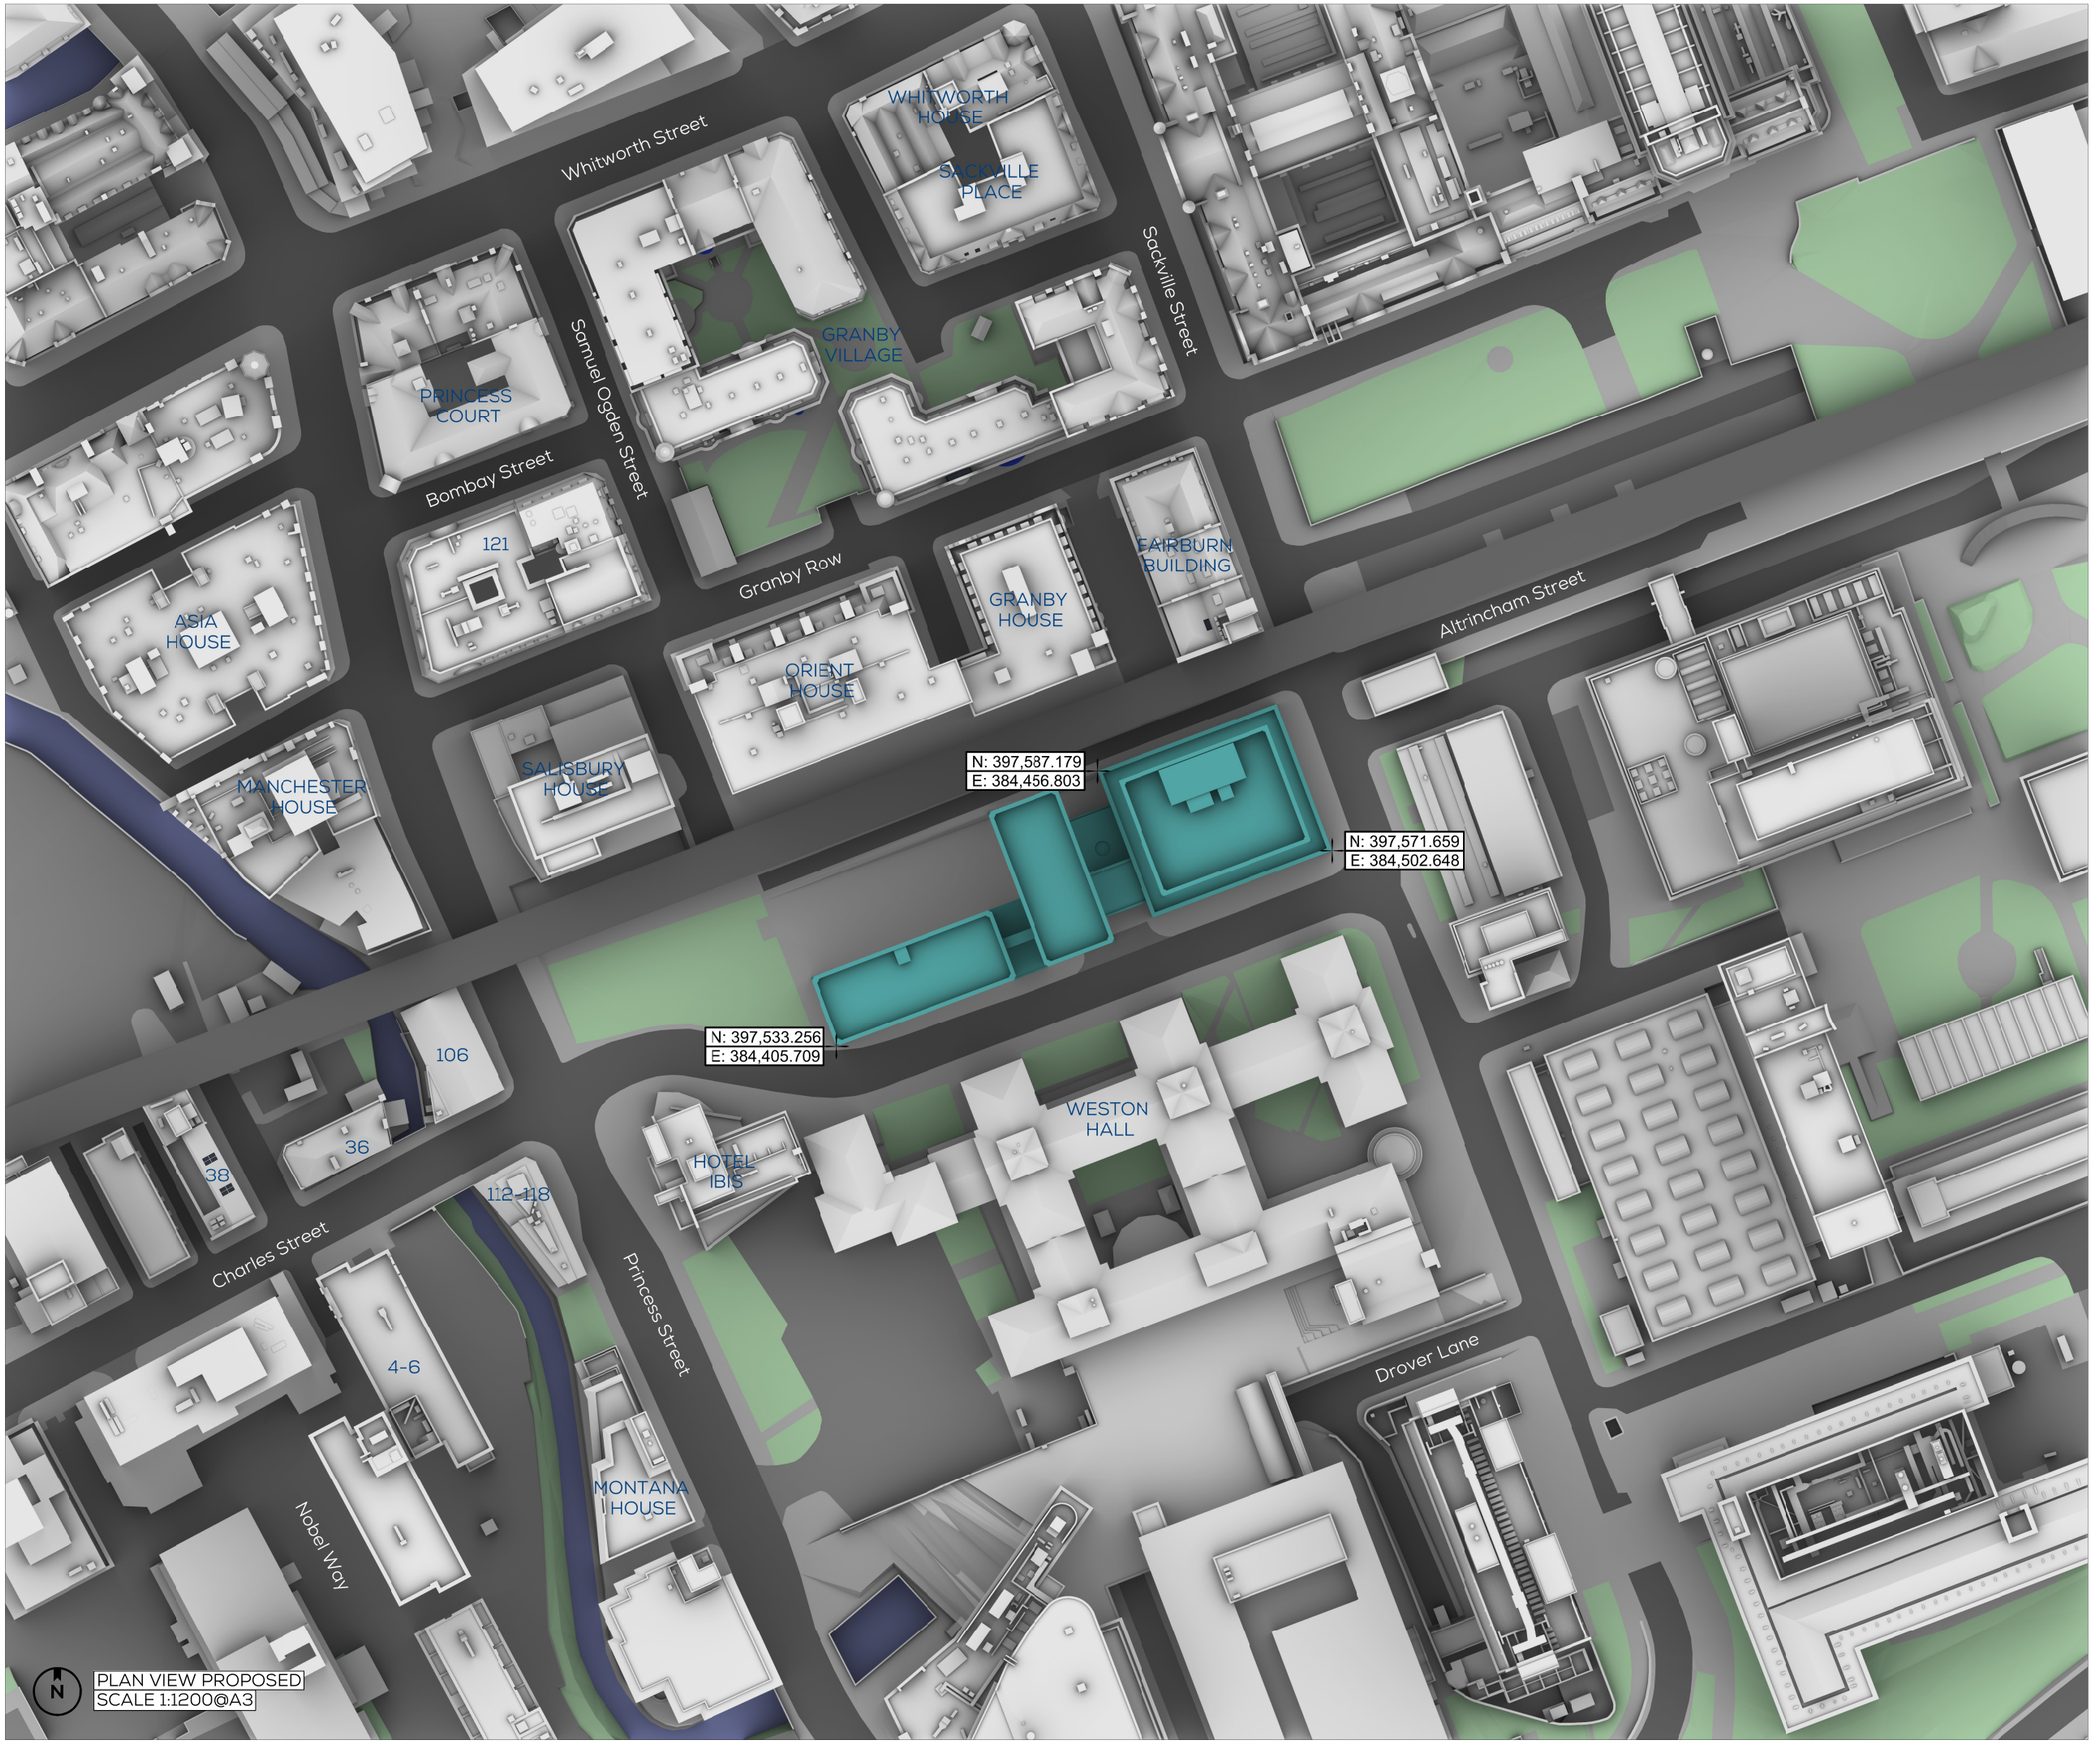

SOURCES OF INFORMATION

2108-IR03-20220607-VUCITY Models

2108-IR04-220220622-Vertex

21975-IR11-20251001- Hodder & Partners

ALL INFORMATION DISPLAYED IS SUBJECT TO A COMPLETE VERIFIABLE SITE SURVEY BEING UNDERTAKEN. GIA TAKES NO RESPONSIBILITY ON THE ACCURACY OR RELIABILITY OF THE DISPLAYED DATA SINCE A VERIFIED SITE SURVEY WAS NOT MADE AVAILABLE PRIOR TO THE GENERATION OF SUCH INFORMATION.

NOTES:
Proposed
ALL HEIGHTS AND DIMENSIONS GIVEN IN m AOD

N.B. DO NOT SCALE OFF THIS DRAWING

PROJECT:
PLOT H, MANCHESTER

DRAWING NAME:
PLAN VIEW PROPOSED

DWN BY	SCALE	CHK BY	DATE	REV No.
JB	1:1200@A3	MM	28/10/2025	-
PROJ No.	REL No.	ADDR No.	IS No.	DWG No.
21975	12	-	02	04


gia
2 Commercial St
Manchester, M15 4RQ
t 0161 672 5100
www.gia.uk.com
manchester@gia.uk.com
LONDON · MANCHESTER · BRISTOL
BELFAST · DUBLIN · BIRMINGHAM

APPENDIX 15.1

SCENARIO 2A

gia

23 January 2026

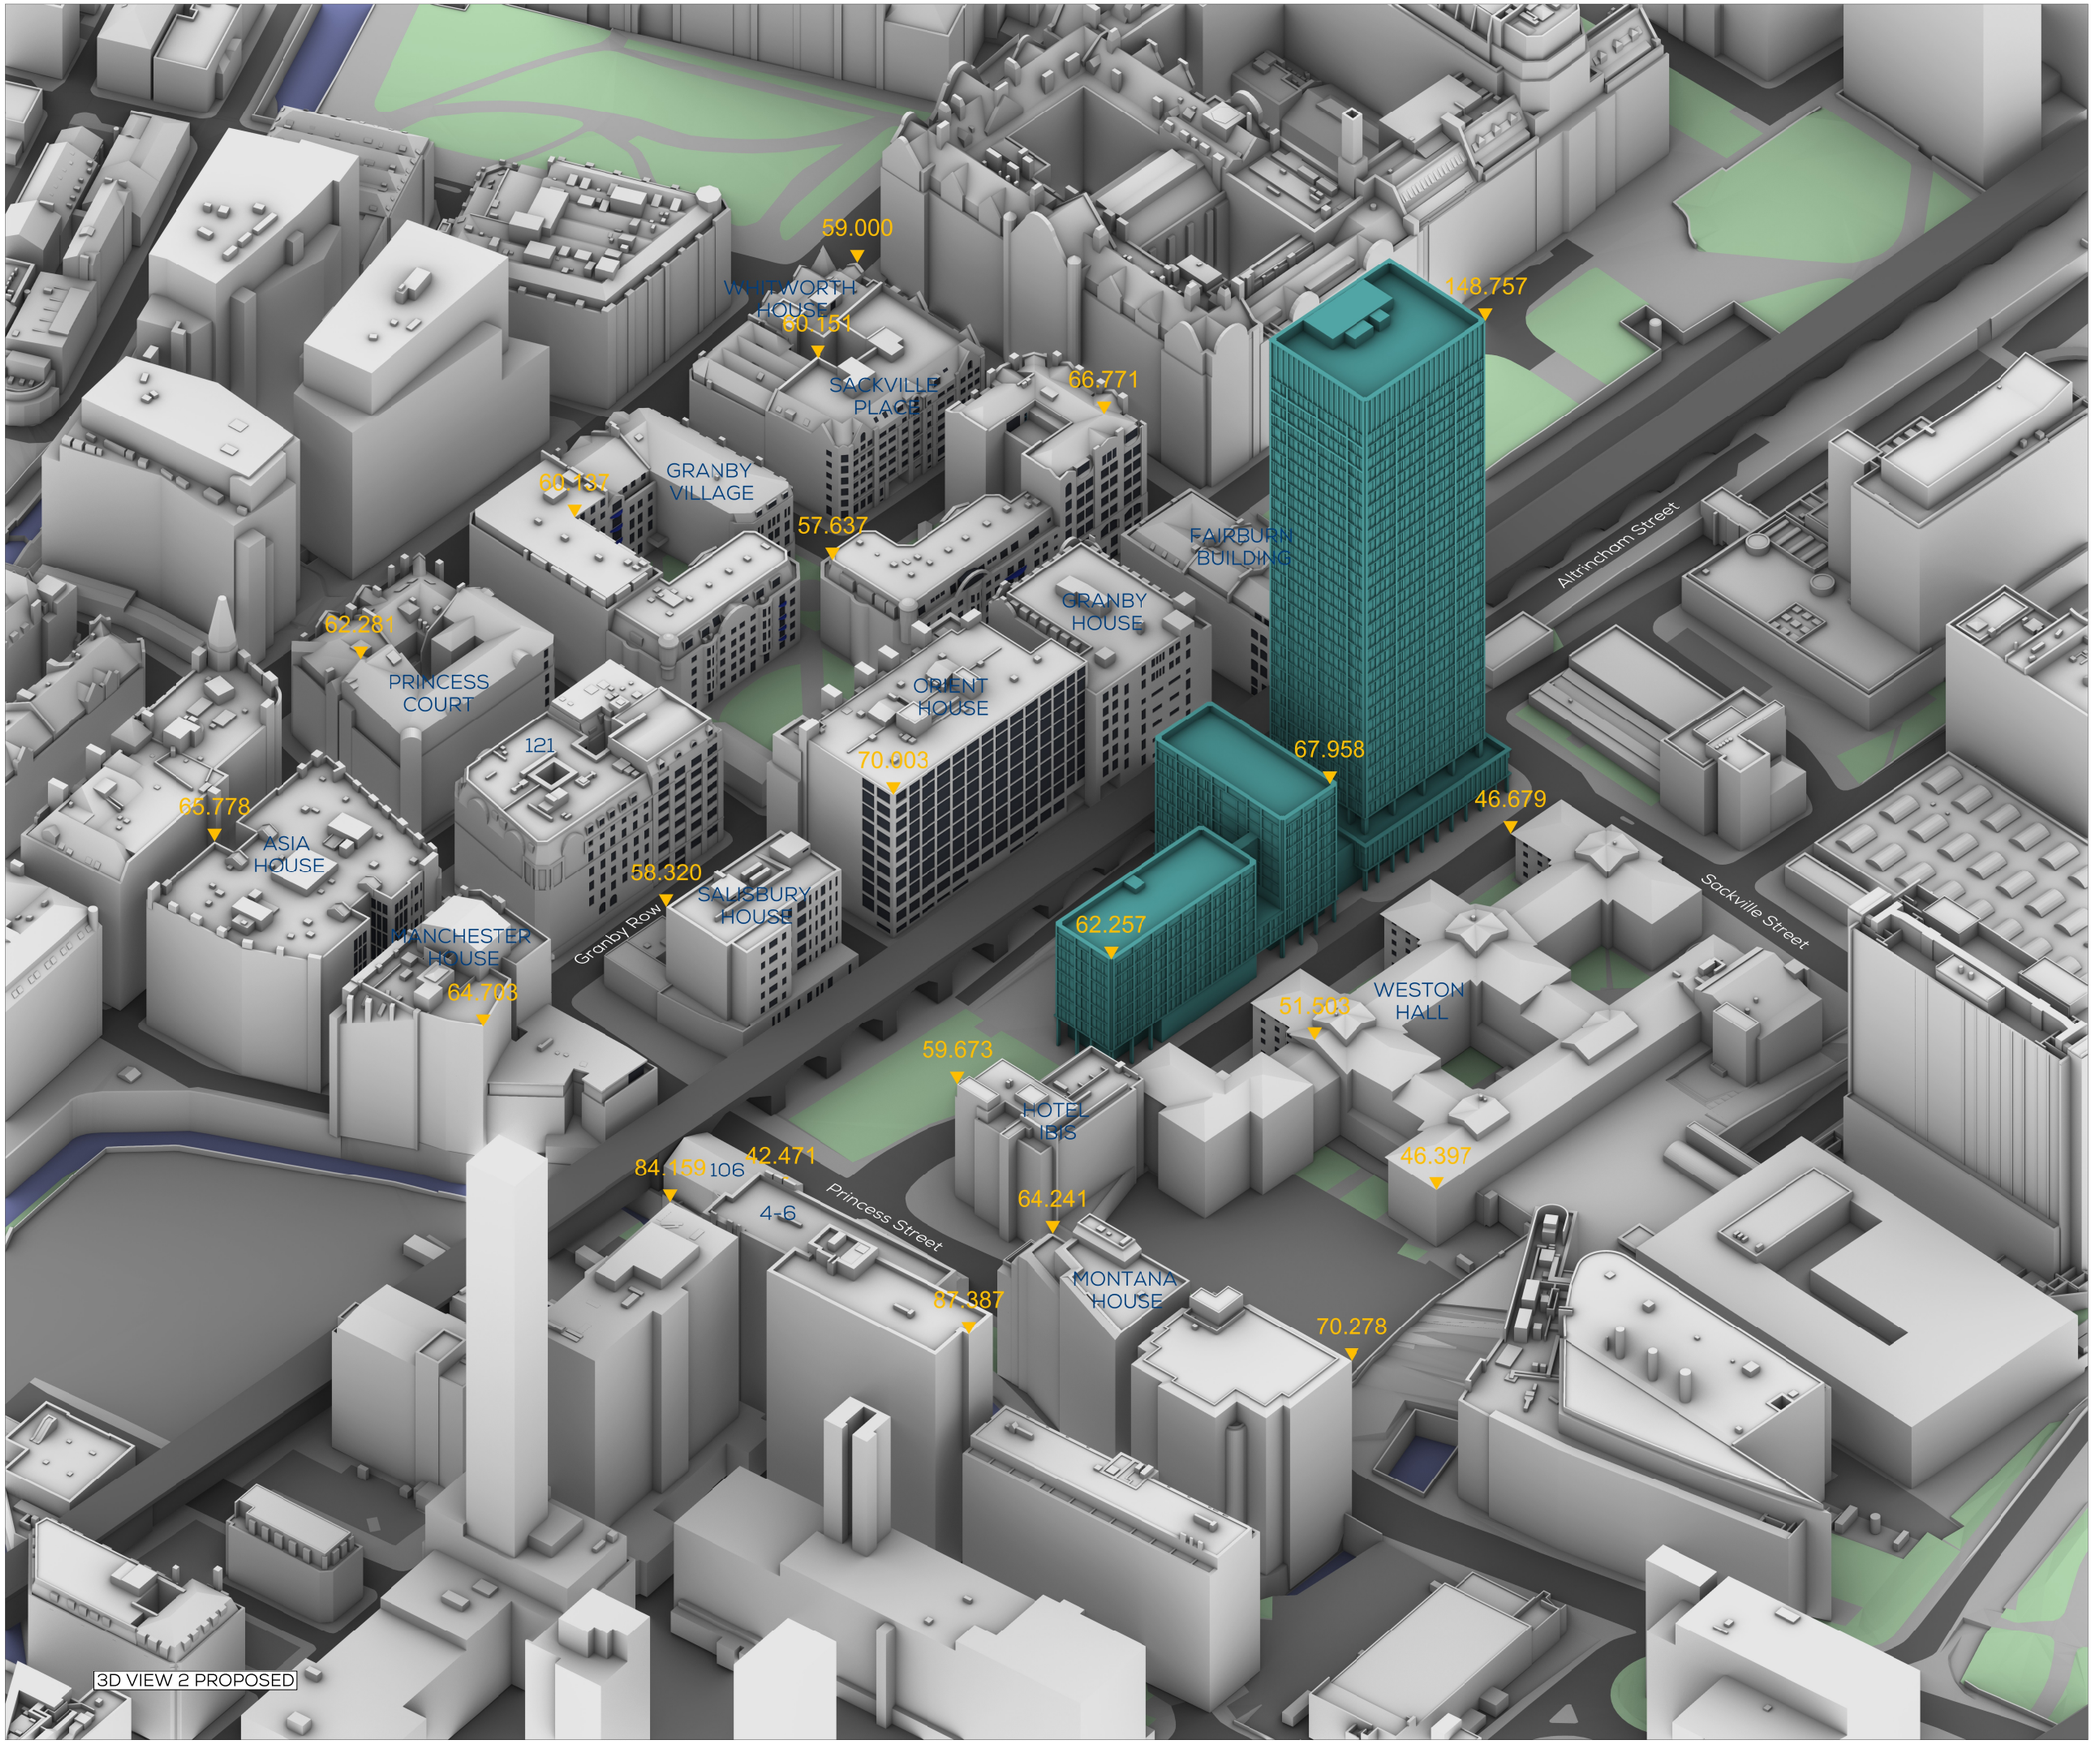

SOURCES OF INFORMATION

2108-IR03-20220607-VUCITY Models

2108-IR04-220220622-Vertex

21975-IR11-20251001- Hodder & Partners

ALL INFORMATION DISPLAYED IS SUBJECT TO A COMPLETE VERIFIABLE SITE SURVEY BEING UNDERTAKEN. GIA TAKES NO RESPONSIBILITY ON THE ACCURACY OR RELIABILITY OF THE DISPLAYED DATA SINCE A VERIFIED SITE SURVEY WAS NOT MADE AVAILABLE PRIOR TO THE GENERATION OF SUCH INFORMATION.

NOTES:
Proposed
ALL HEIGHTS AND DIMENSIONS GIVEN IN m AOD


N.B. DO NOT SCALE OFF THIS DRAWING

PROJECT:
PLOT H, MANCHESTER

DRAWING NAME:
3D VIEW 2 PROPOSED

DWN BY	SCALE	CHK BY	DATE	REV No.
JB	NTS@A3	MM	28/10/2025	-
PROJ No.	REL No.	ADDR No.	IS No.	DWG No.
21975	12	-	02	06

gia
2 Commercial St
Manchester, M15 4RQ
t 0161 672 5100
www.gia.uk.com
manchester@gia.uk.com
LONDON · MANCHESTER · BRISTOL
BELFAST · DUBLIN · BIRMINGHAM

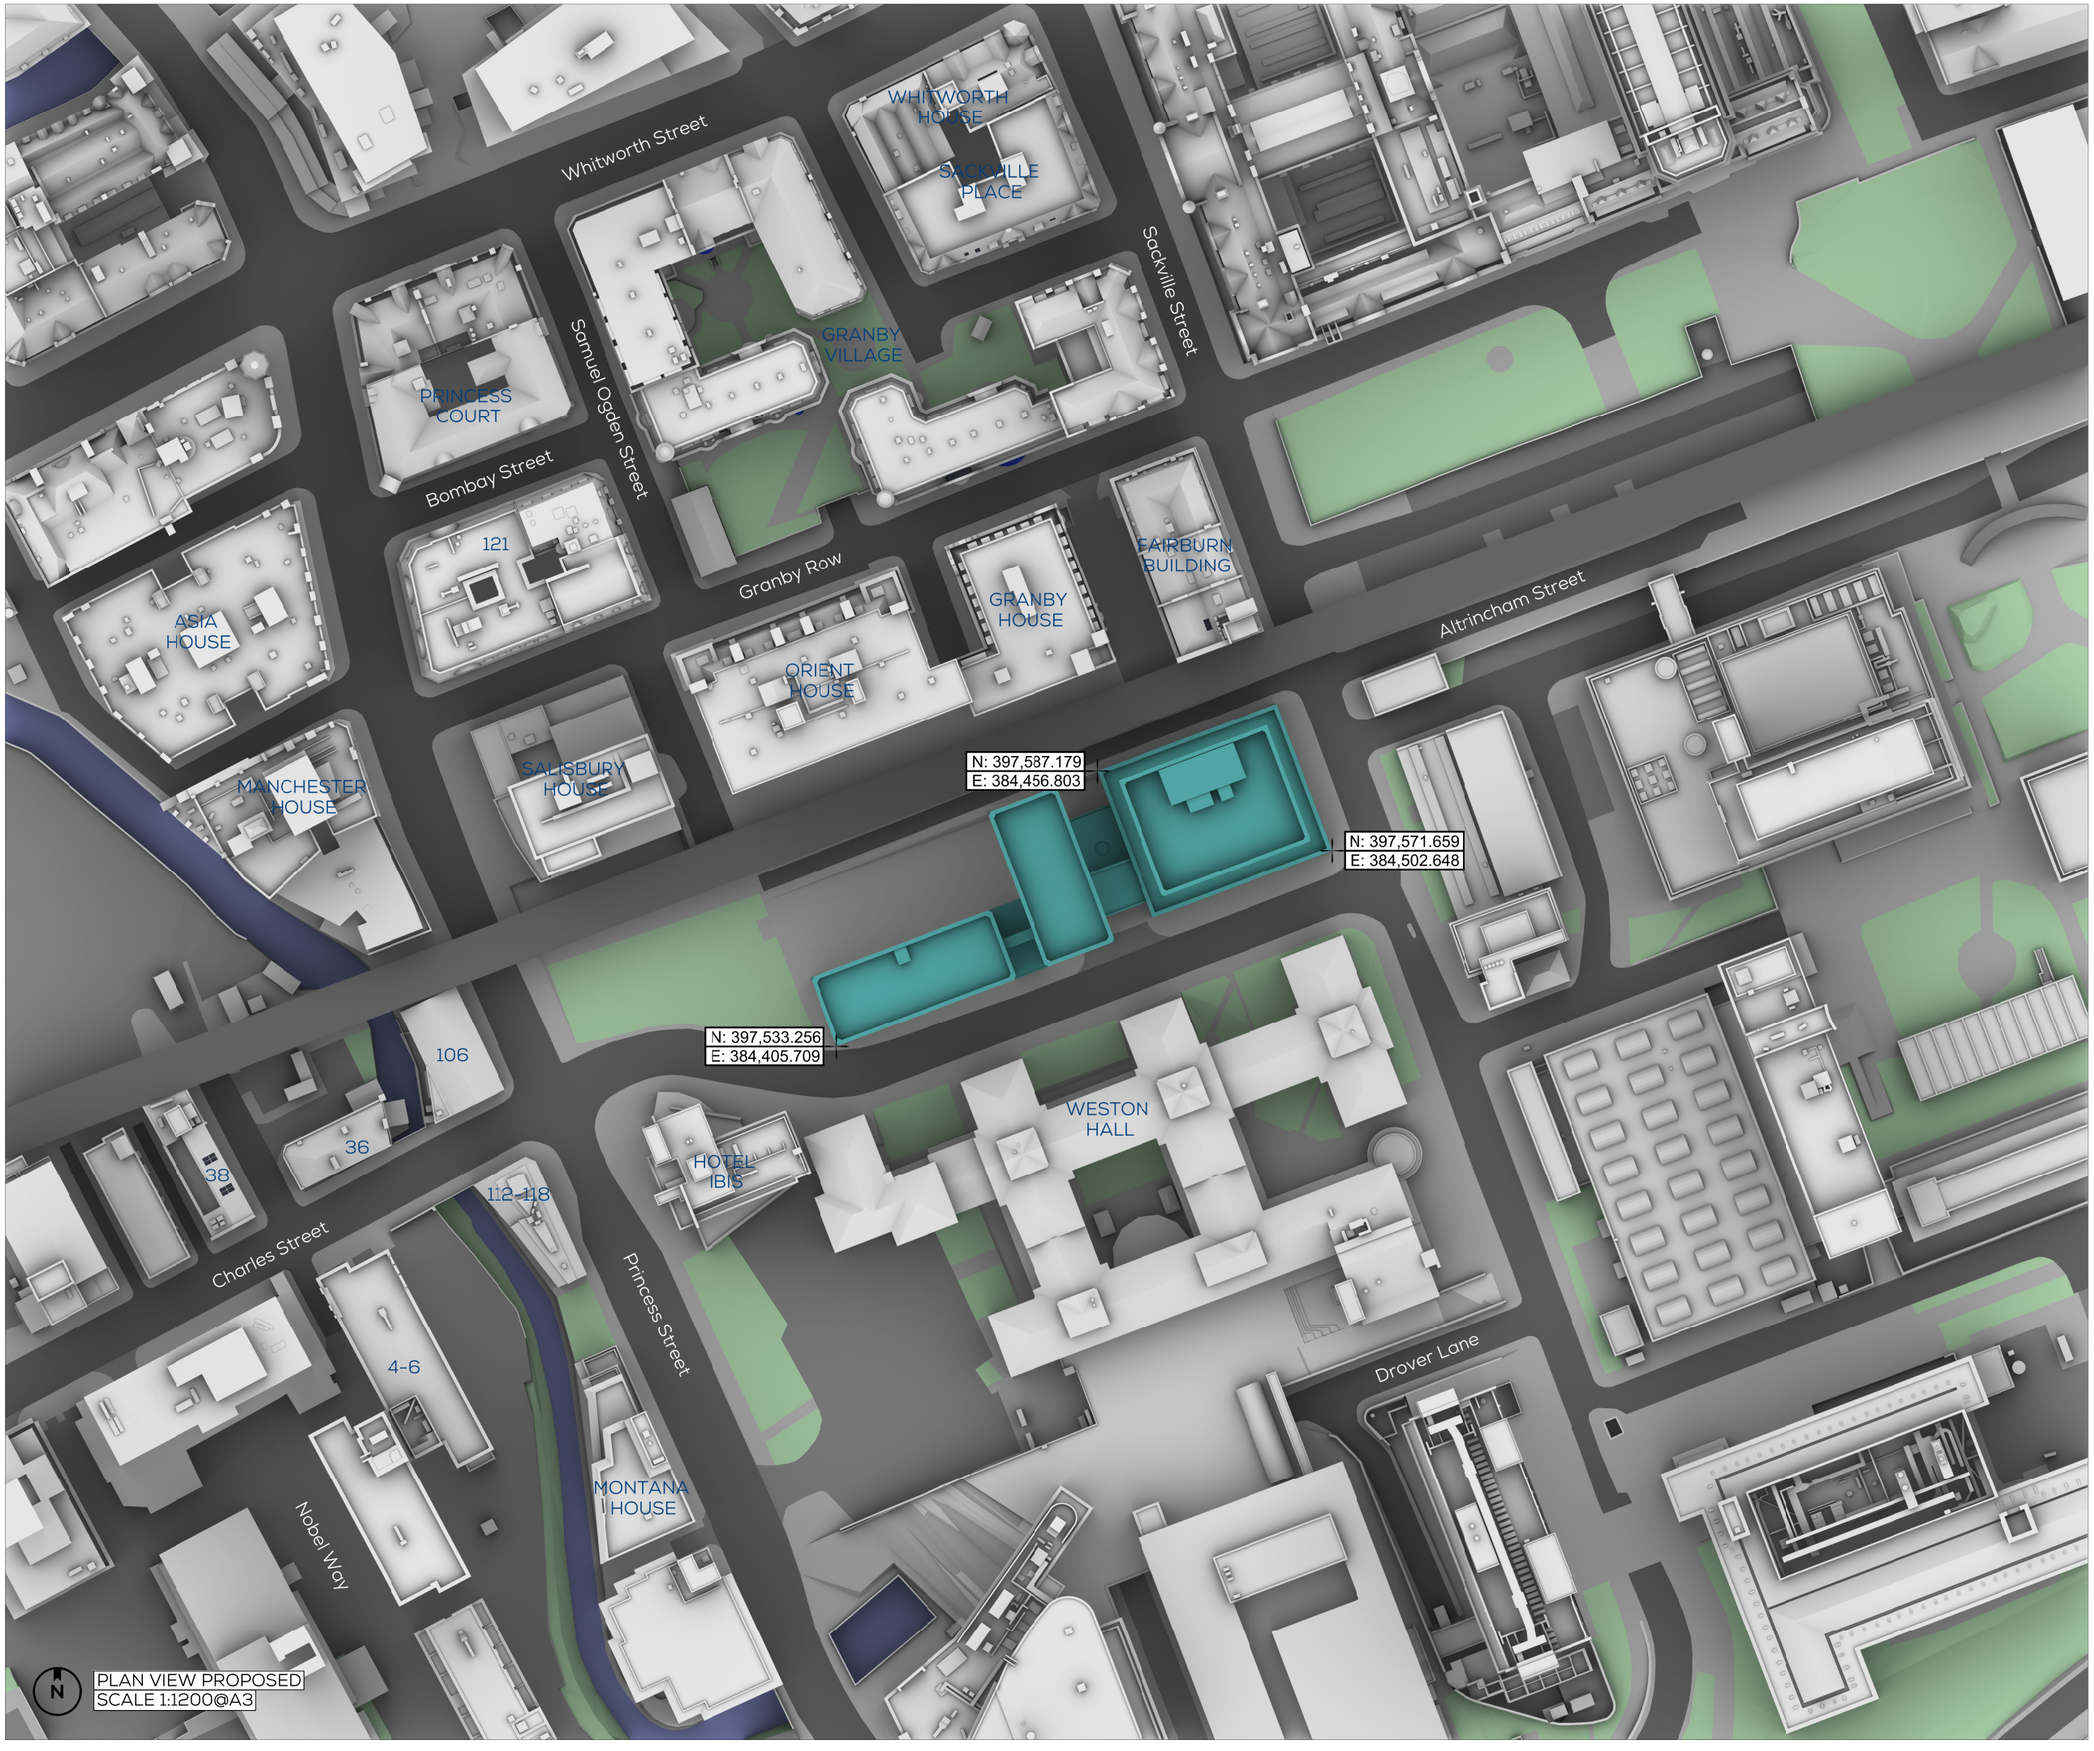

SOURCES OF INFORMATION

2108-IR03-20220607-VUCITY Models

2108-IR04-220220622-Vertex

21975-IR11-20251001- Hodder & Partners

ALL INFORMATION DISPLAYED IS SUBJECT TO A COMPLETE VERIFIABLE SITE SURVEY BEING UNDERTAKEN. GIA TAKES NO RESPONSIBILITY ON THE ACCURACY OR RELIABILITY OF THE DISPLAYED DATA SINCE A VERIFIED SITE SURVEY WAS NOT MADE AVAILABLE PRIOR TO THE GENERATION OF SUCH INFORMATION.

NOTES:
Proposed
ALL HEIGHTS AND DIMENSIONS GIVEN IN m AOD


N.B. DO NOT SCALE OFF THIS DRAWING

PROJECT:
PLOT H, MANCHESTER

DRAWING NAME:
PLAN VIEW PROPOSED

DWN BY	SCALE	CHK BY	DATE	REV No.
JB	1:1200@A3	MM	28/10/2025	-
PROJ No.	REL No.	ADDR No.	IS No.	DWG No.
21975	12	-	02	04

gia
2 Commercial St
Manchester, M15 4RQ
t 0161 672 5100
www.gia.uk.com
manchester@gia.uk.com
LONDON · MANCHESTER · BRISTOL
BELFAST · DUBLIN · BIRMINGHAM

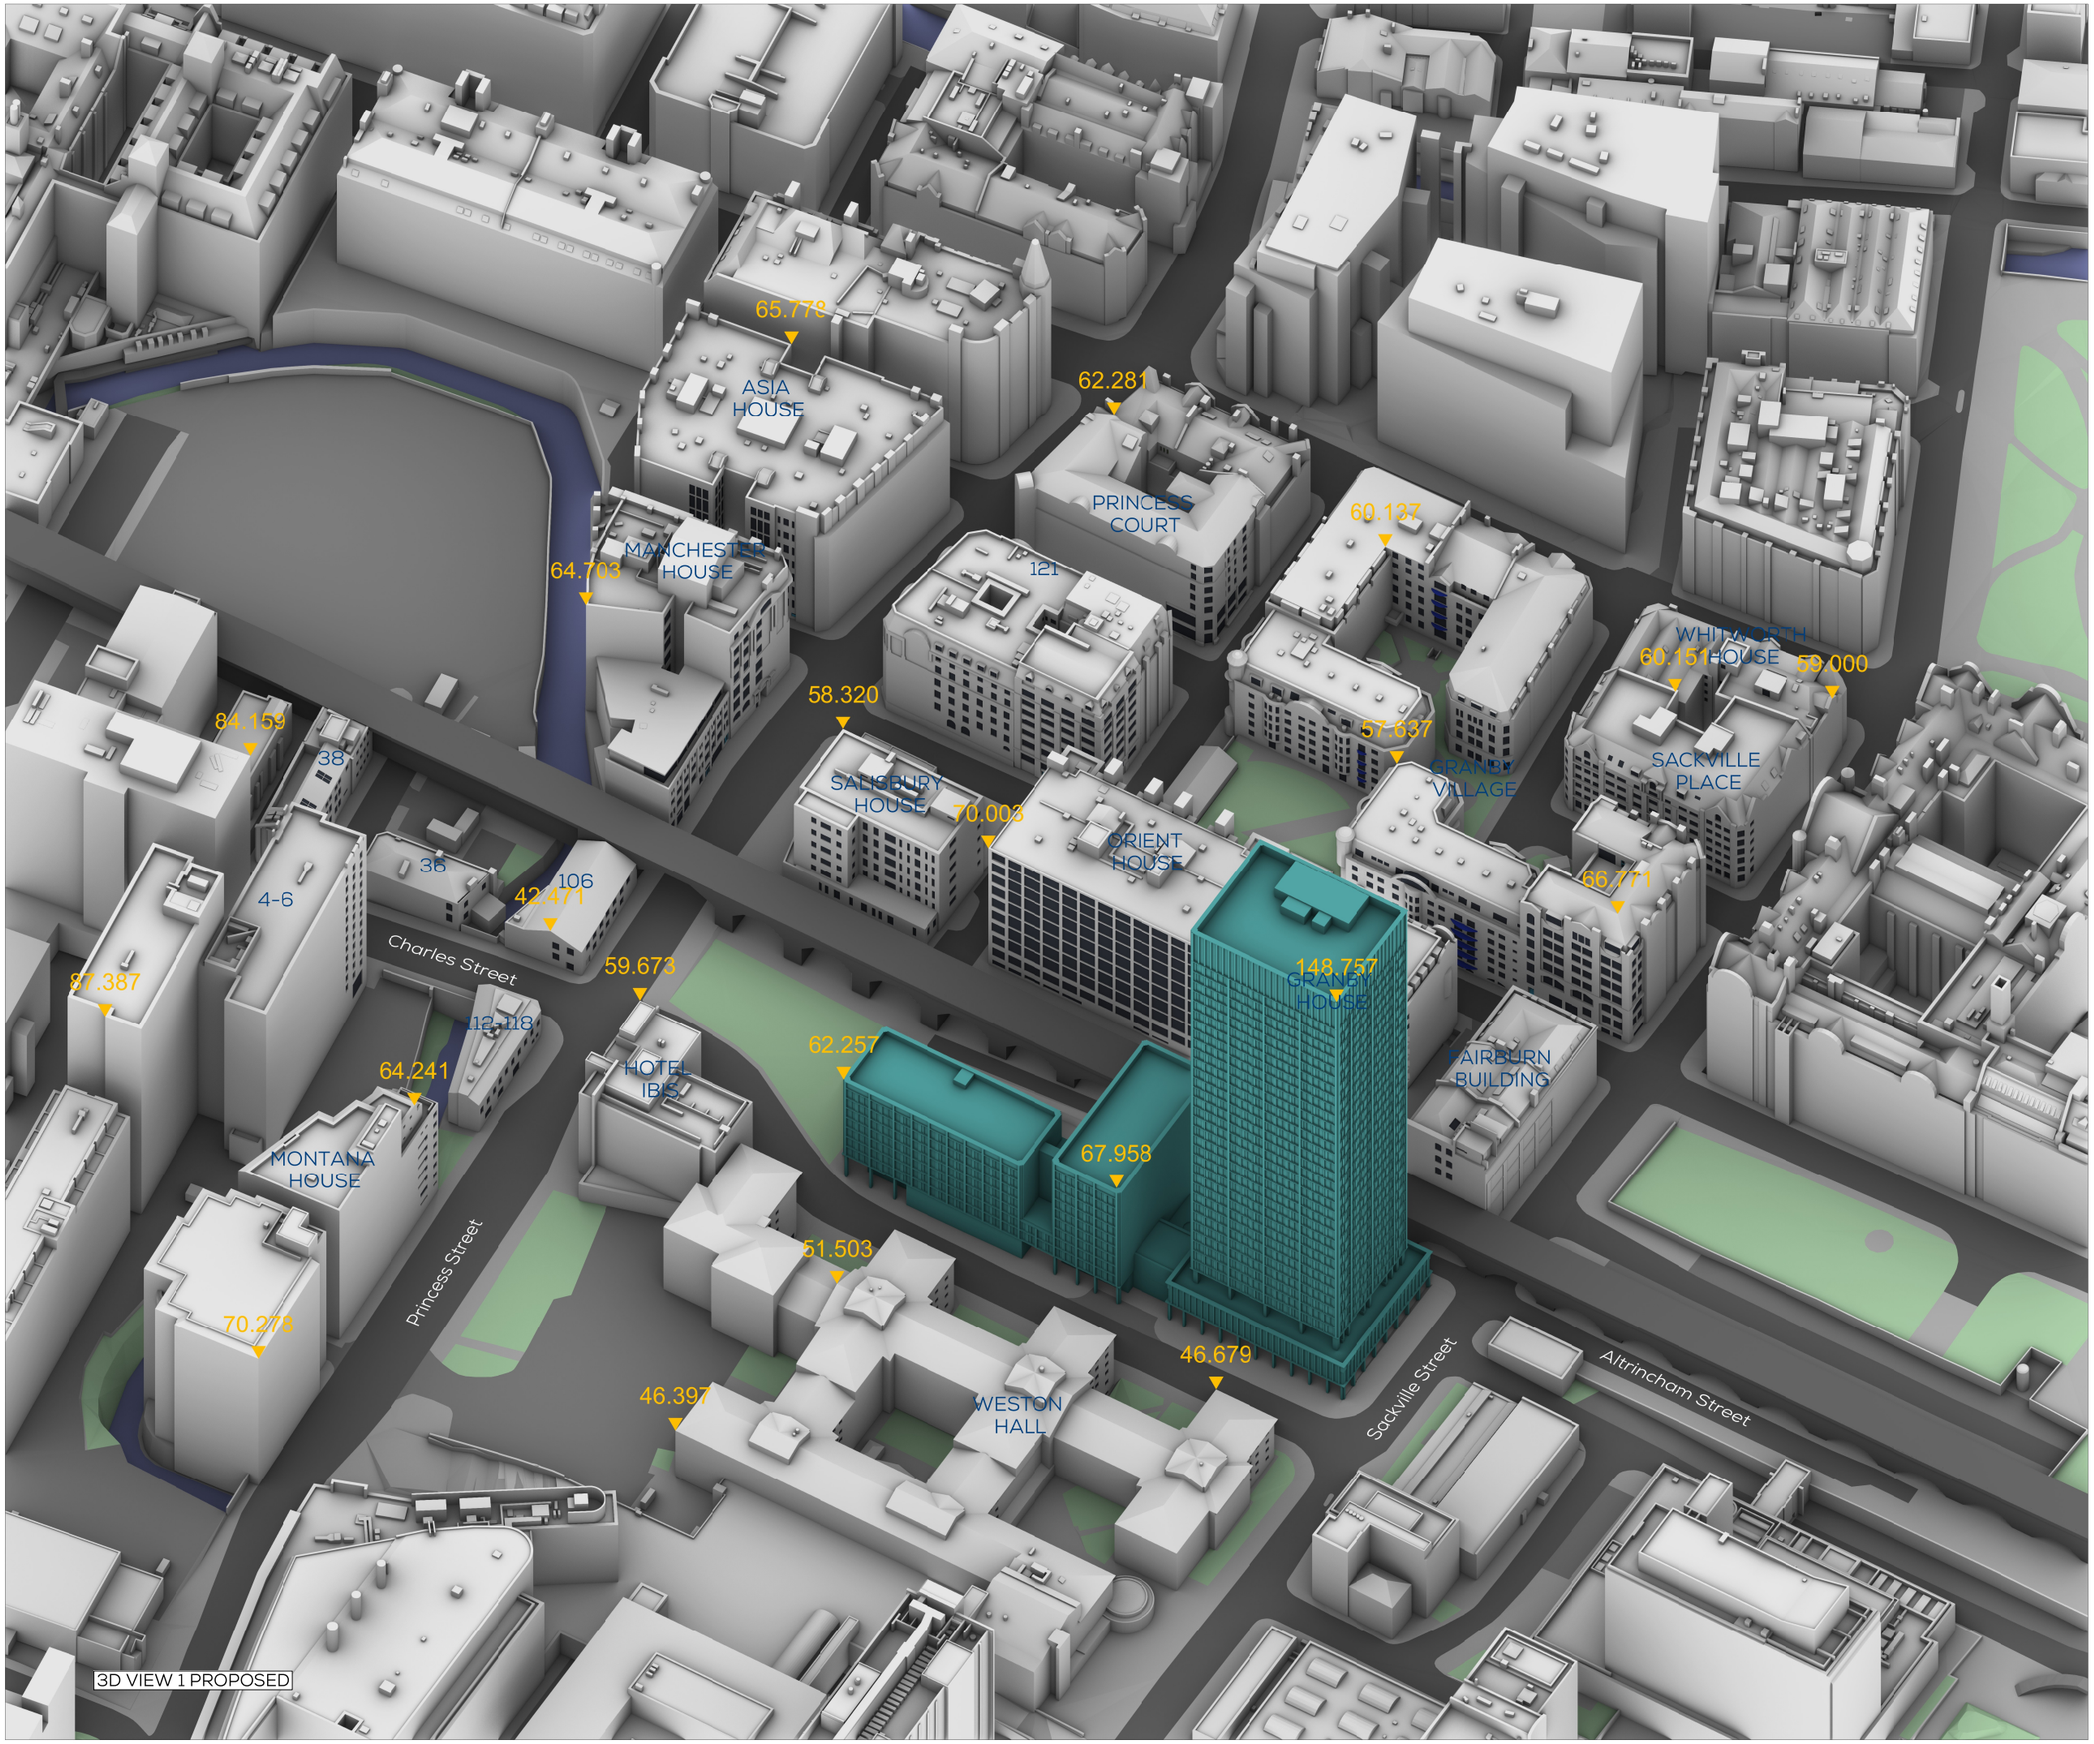

SOURCES OF INFORMATION

2108-IR03-20220607-VUCITY Models

2108-IR04-220220622-Vertex

21975-IR11-20251001- Hodder & Partners

ALL INFORMATION DISPLAYED IS SUBJECT TO A COMPLETE VERIFIABLE SITE SURVEY BEING UNDERTAKEN. GIA TAKES NO RESPONSIBILITY ON THE ACCURACY OR RELIABILITY OF THE DISPLAYED DATA SINCE A VERIFIED SITE SURVEY WAS NOT MADE AVAILABLE PRIOR TO THE GENERATION OF SUCH INFORMATION.

NOTES:
Proposed
ALL HEIGHTS AND DIMENSIONS GIVEN IN m AOD

N.B. DO NOT SCALE OFF THIS DRAWING

PROJECT:
PLOT H, MANCHESTER

DRAWING NAME:
3D VIEW 1 PROPOSED

DWN BY	SCALE	CHK BY	DATE	REV No.
JB	NTS@A3	MM	28/10/2025	-
PROJ No.	REL No.	ADDR No.	IS No.	DWG No.
21975	12	-	02	05


gia
2 Commercial St
Manchester, M15 4RQ
t 0161 672 5100
www.gia.uk.com
manchester@gia.uk.com
LONDON · MANCHESTER · BRISTOL
BELFAST · DUBLIN · BIRMINGHAM

APPENDIX 15.1

SCENARIO 3

gia

23 January 2026

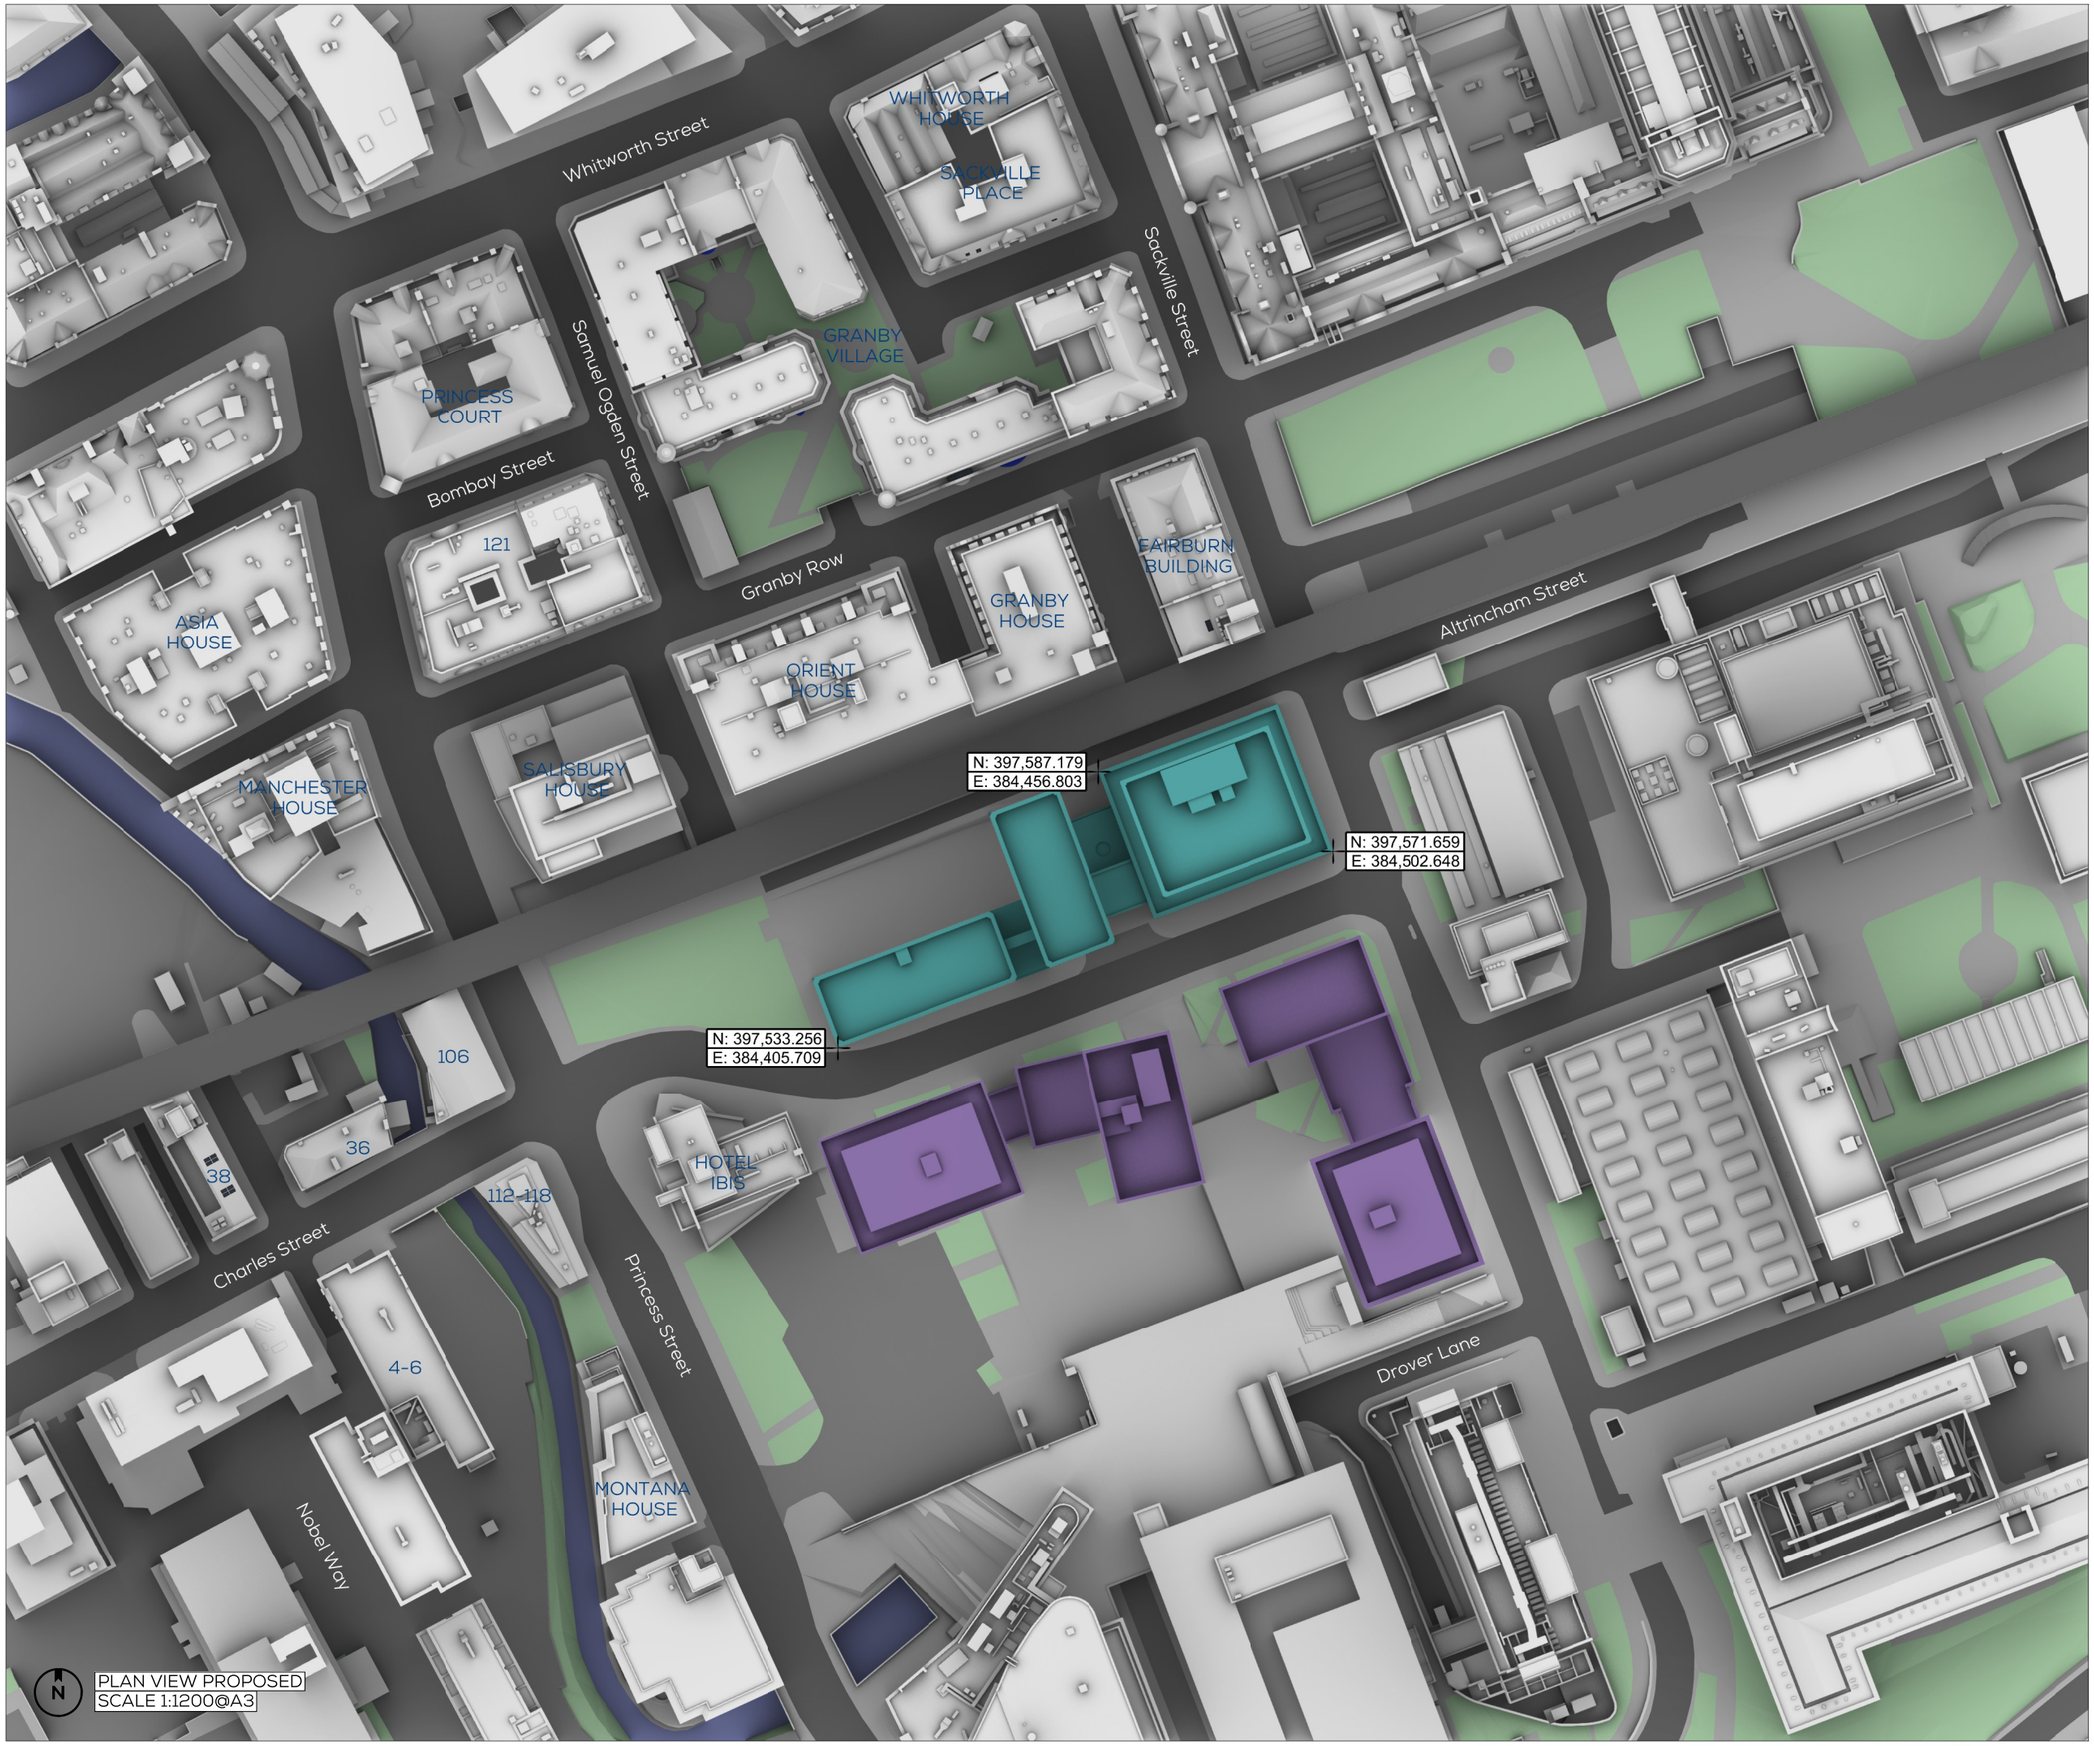

SOURCES OF INFORMATION

2108-IR03-20220607-VUCITY Models

2108-IR04-220220622-Vertex

21975-IR11-20251001- Hodder & Partners

21975-IR16-20251112-W&P Proposal (Simpson Haugh)

ALL INFORMATION DISPLAYED IS SUBJECT TO A COMPLETE VERIFIABLE SITE SURVEY BEING UNDERTAKEN. GIA TAKES NO RESPONSIBILITY ON THE ACCURACY OR RELIABILITY OF THE DISPLAYED DATA SINCE A VERIFIED SITE SURVEY WAS NOT MADE AVAILABLE PRIOR TO THE GENERATION OF SUCH INFORMATION.

NOTES:
Proposed
Cumulative
ALL HEIGHTS AND DIMENSIONS GIVEN IN m AOD


N.B. DO NOT SCALE OFF THIS DRAWING

PROJECT:
PLOT H, MANCHESTER

DRAWING NAME:
PLAN VIEW PROPOSED

DWN BY	SCALE	CHK BY	DATE	REV No.
KS	1:1200@A3	FS	JAN26	-
PROJ No.	REL No.	ADDR No.	IS No.	DWG No.
21975	12	-	03	04

gia
2 Commercial St
Manchester, M15 4RQ
t 0161 672 5100
www.gia.uk.com
manchester@gia.uk.com
LONDON · MANCHESTER · BRISTOL
BELFAST · DUBLIN · BIRMINGHAM

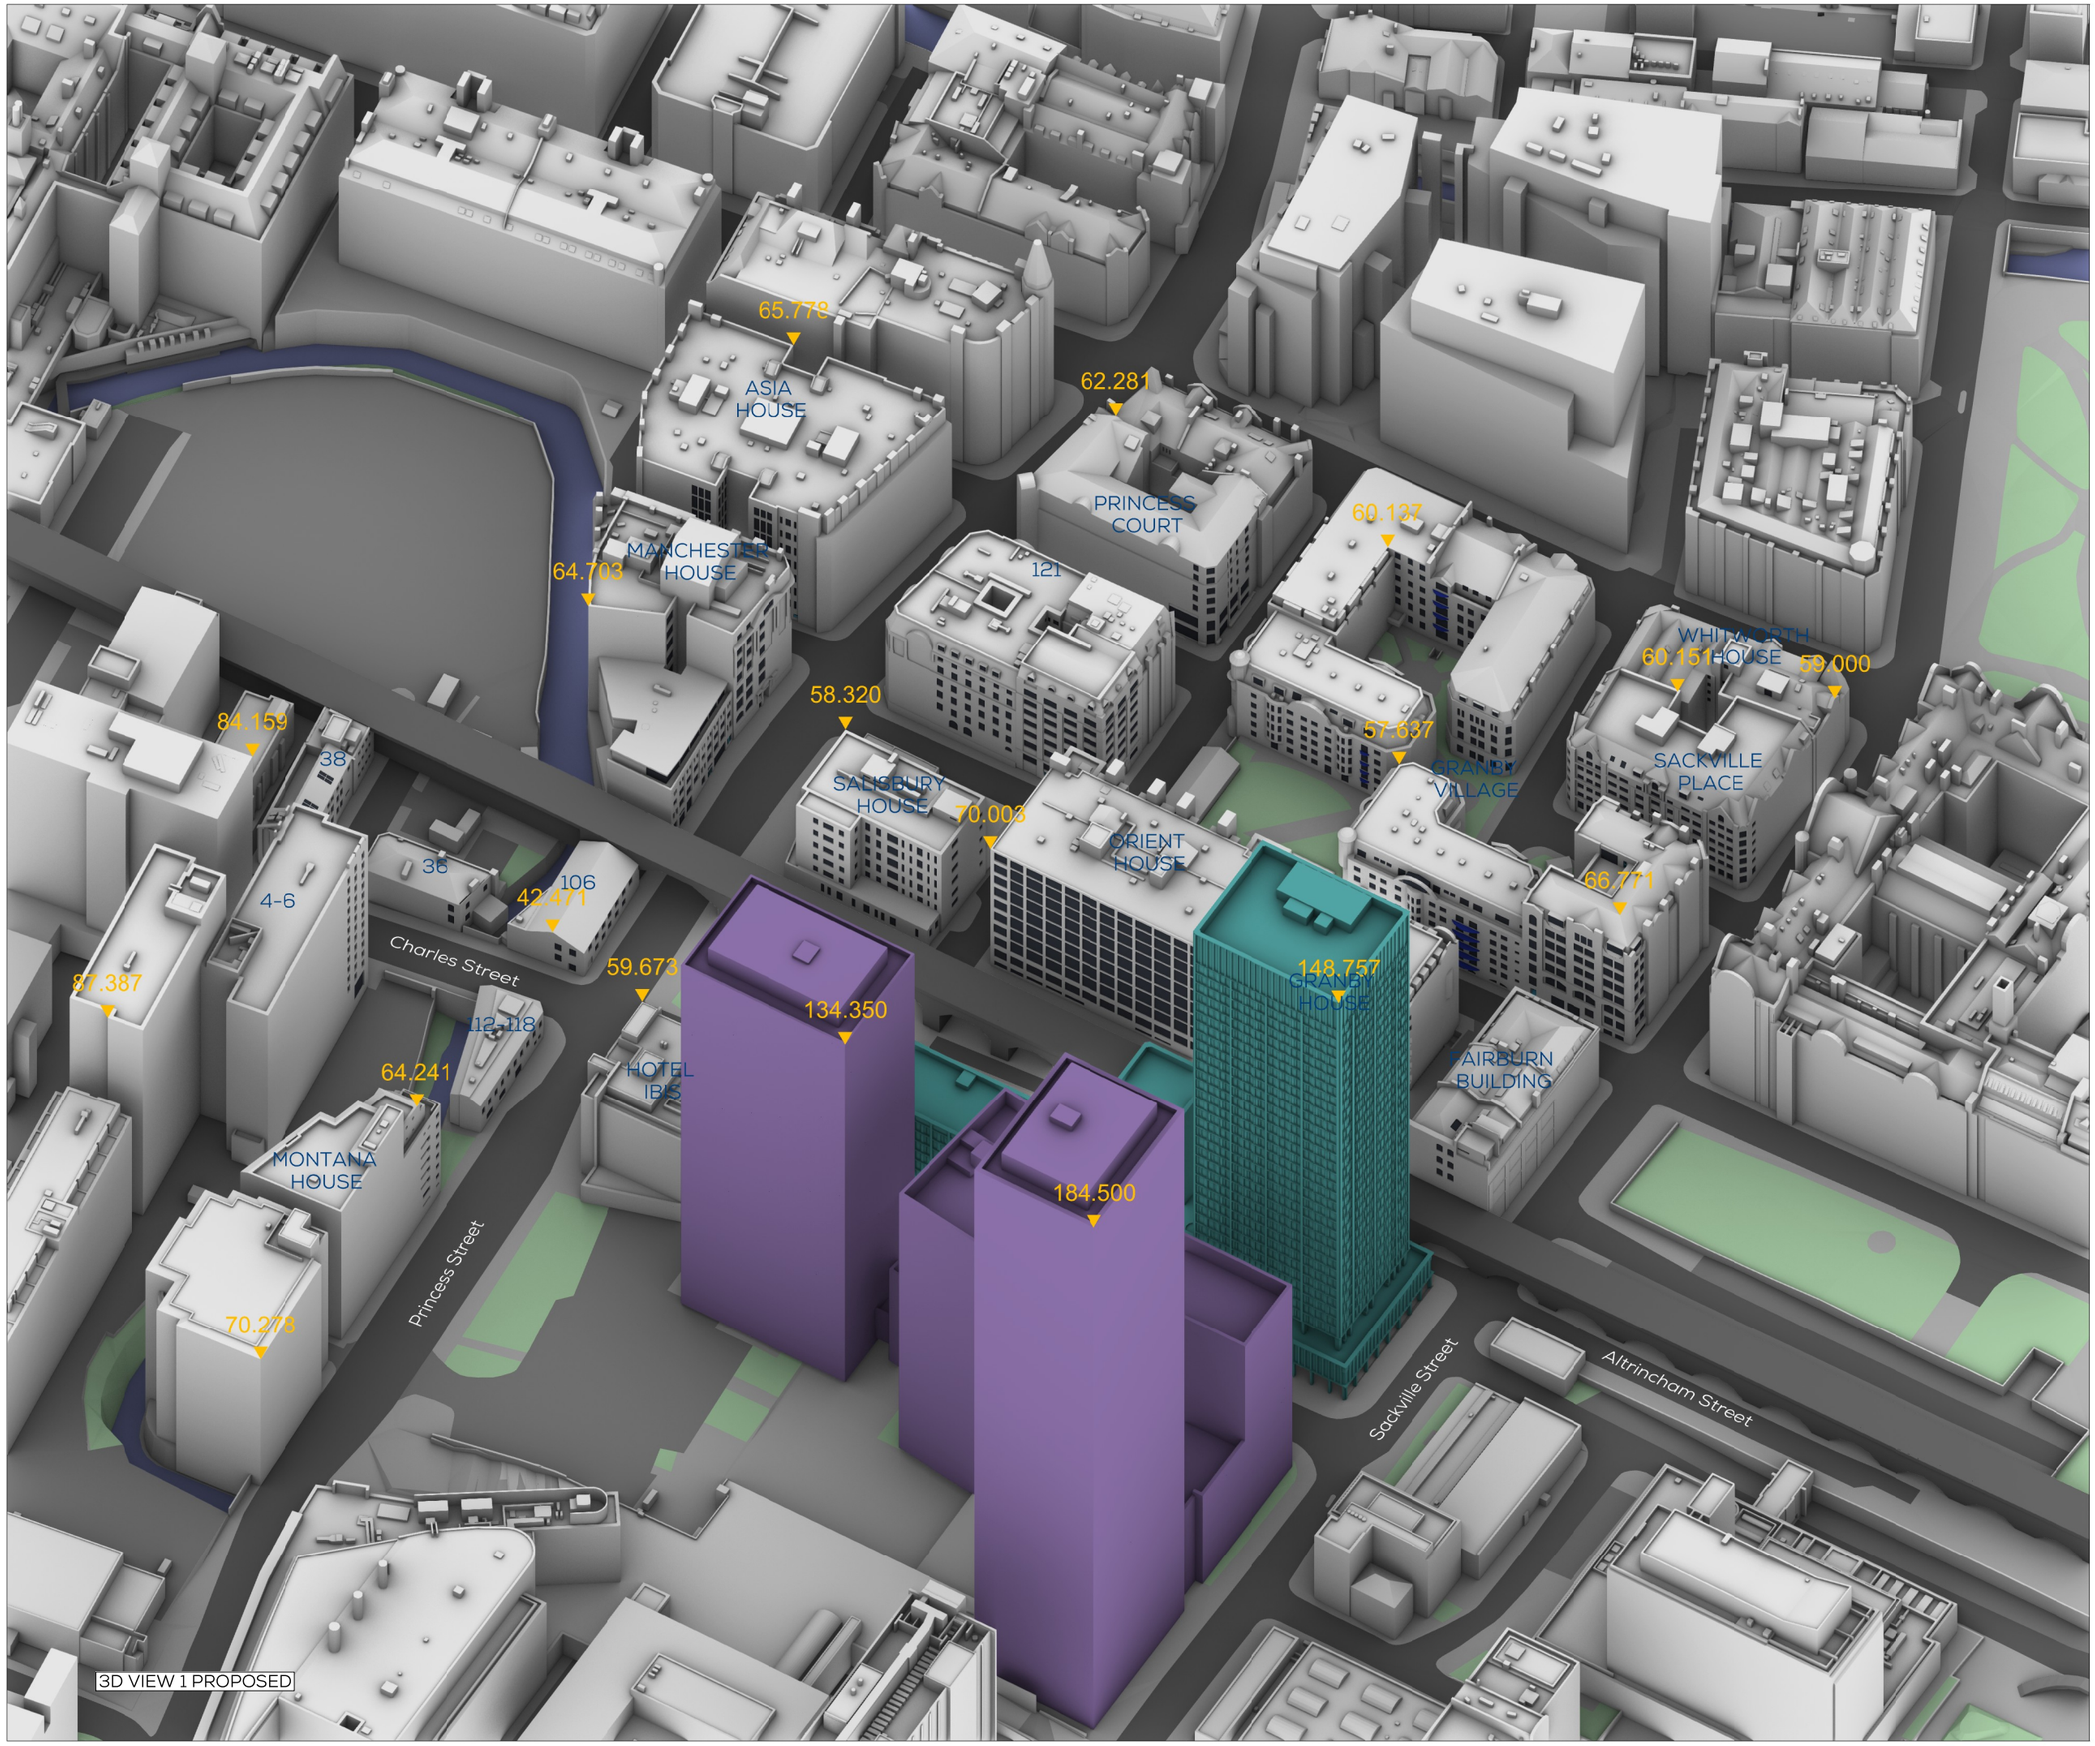

SOURCES OF INFORMATION

2108-IR03-20220607-VUCITY Models

2108-IR04-220220622-Vertex

21975-IR11-20251001- Hodder & Partners

21975-IR16-20251112-W&P Proposal (Simpson Haugh)

ALL INFORMATION DISPLAYED IS SUBJECT TO A COMPLETE VERIFIABLE SITE SURVEY BEING UNDERTAKEN. GIA TAKES NO RESPONSIBILITY ON THE ACCURACY OR RELIABILITY OF THE DISPLAYED DATA SINCE A VERIFIED SITE SURVEY WAS NOT MADE AVAILABLE PRIOR TO THE GENERATION OF SUCH INFORMATION.

NOTES:
Proposed
Cumulative
ALL HEIGHTS AND DIMENSIONS GIVEN IN m AOD


N.B. DO NOT SCALE OFF THIS DRAWING

PROJECT:
PLOT H, MANCHESTER

DRAWING NAME:
3D VIEW 1 PROPOSED

DWN BY	SCALE	CHK BY	DATE	REV No.
KS	NTS@A3	FS	JAN26	-
PROJ No.	REL No.	ADDR No.	IS No.	DWG No.
21975	12	-	03	05

gia
2 Commercial St
Manchester, M15 4RQ
t 0161 672 5100
www.gia.uk.com
manchester@gia.uk.com
LONDON · MANCHESTER · BRISTOL
BELFAST · DUBLIN · BIRMINGHAM

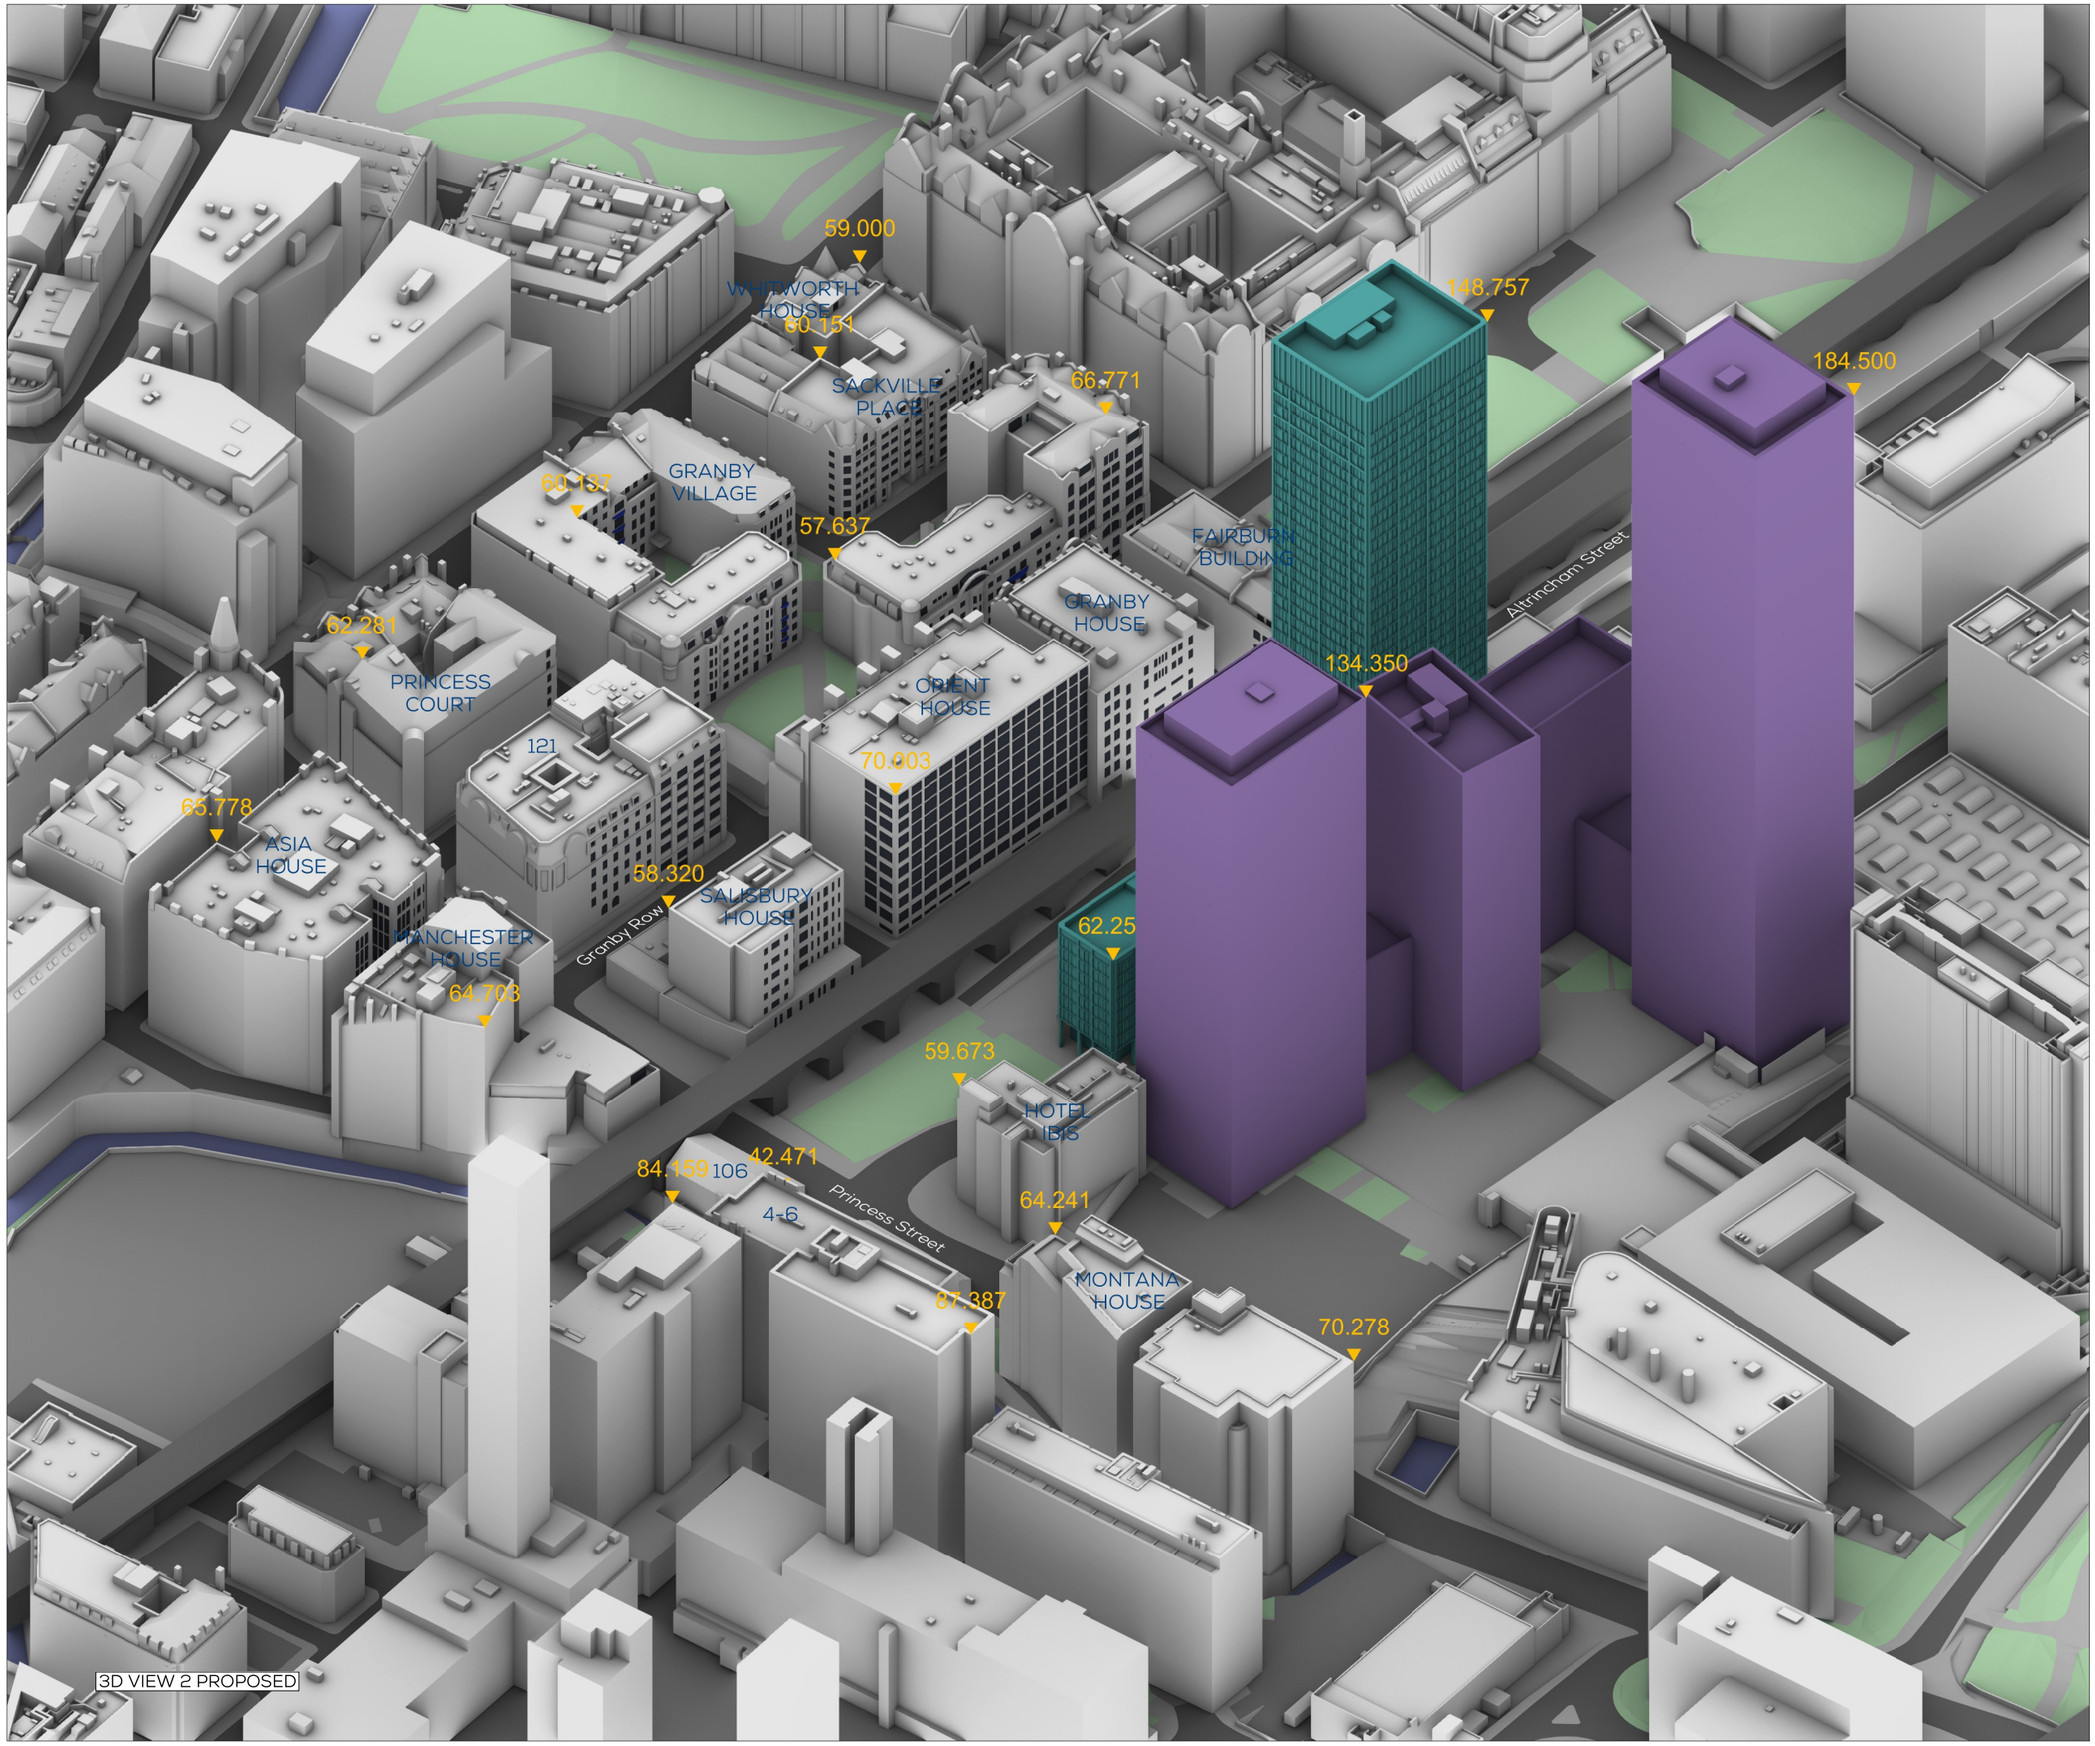

SOURCES OF INFORMATION

2108-IR03-20220607-VUCITY Models

2108-IR04-220220622-Vertex

21975-IR11-20251001- Hodder & Partners

21975-IR16-20251112-W&P Proposal (Simpson Haugh)

ALL INFORMATION DISPLAYED IS SUBJECT TO A COMPLETE VERIFIABLE SITE SURVEY BEING UNDERTAKEN. GIA TAKES NO RESPONSIBILITY ON THE ACCURACY OR RELIABILITY OF THE DISPLAYED DATA SINCE A VERIFIED SITE SURVEY WAS NOT MADE AVAILABLE PRIOR TO THE GENERATION OF SUCH INFORMATION.

NOTES:
Proposed
Cumulative
ALL HEIGHTS AND DIMENSIONS GIVEN IN m AOD

N.B. DO NOT SCALE OFF THIS DRAWING

PROJECT:
PLOT H, MANCHESTER

DRAWING NAME:
3D VIEW 2 PROPOSED

DWN BY	SCALE	CHK BY	DATE	REV No.
KS	NTS@A3	FS	JAN26	-
PROJ No.	REL No.	ADDR No.	IS No.	DWG No.
21975	12	-	03	06


gia
2 Commercial St
Manchester, M15 4RQ
t 0161 672 5100
www.gia.uk.com
manchester@gia.uk.com
LONDON · MANCHESTER · BRISTOL
BELFAST · DUBLIN · BIRMINGHAM

APPENDIX 15.1

SCENARIO 3A

gia

23 January 2026

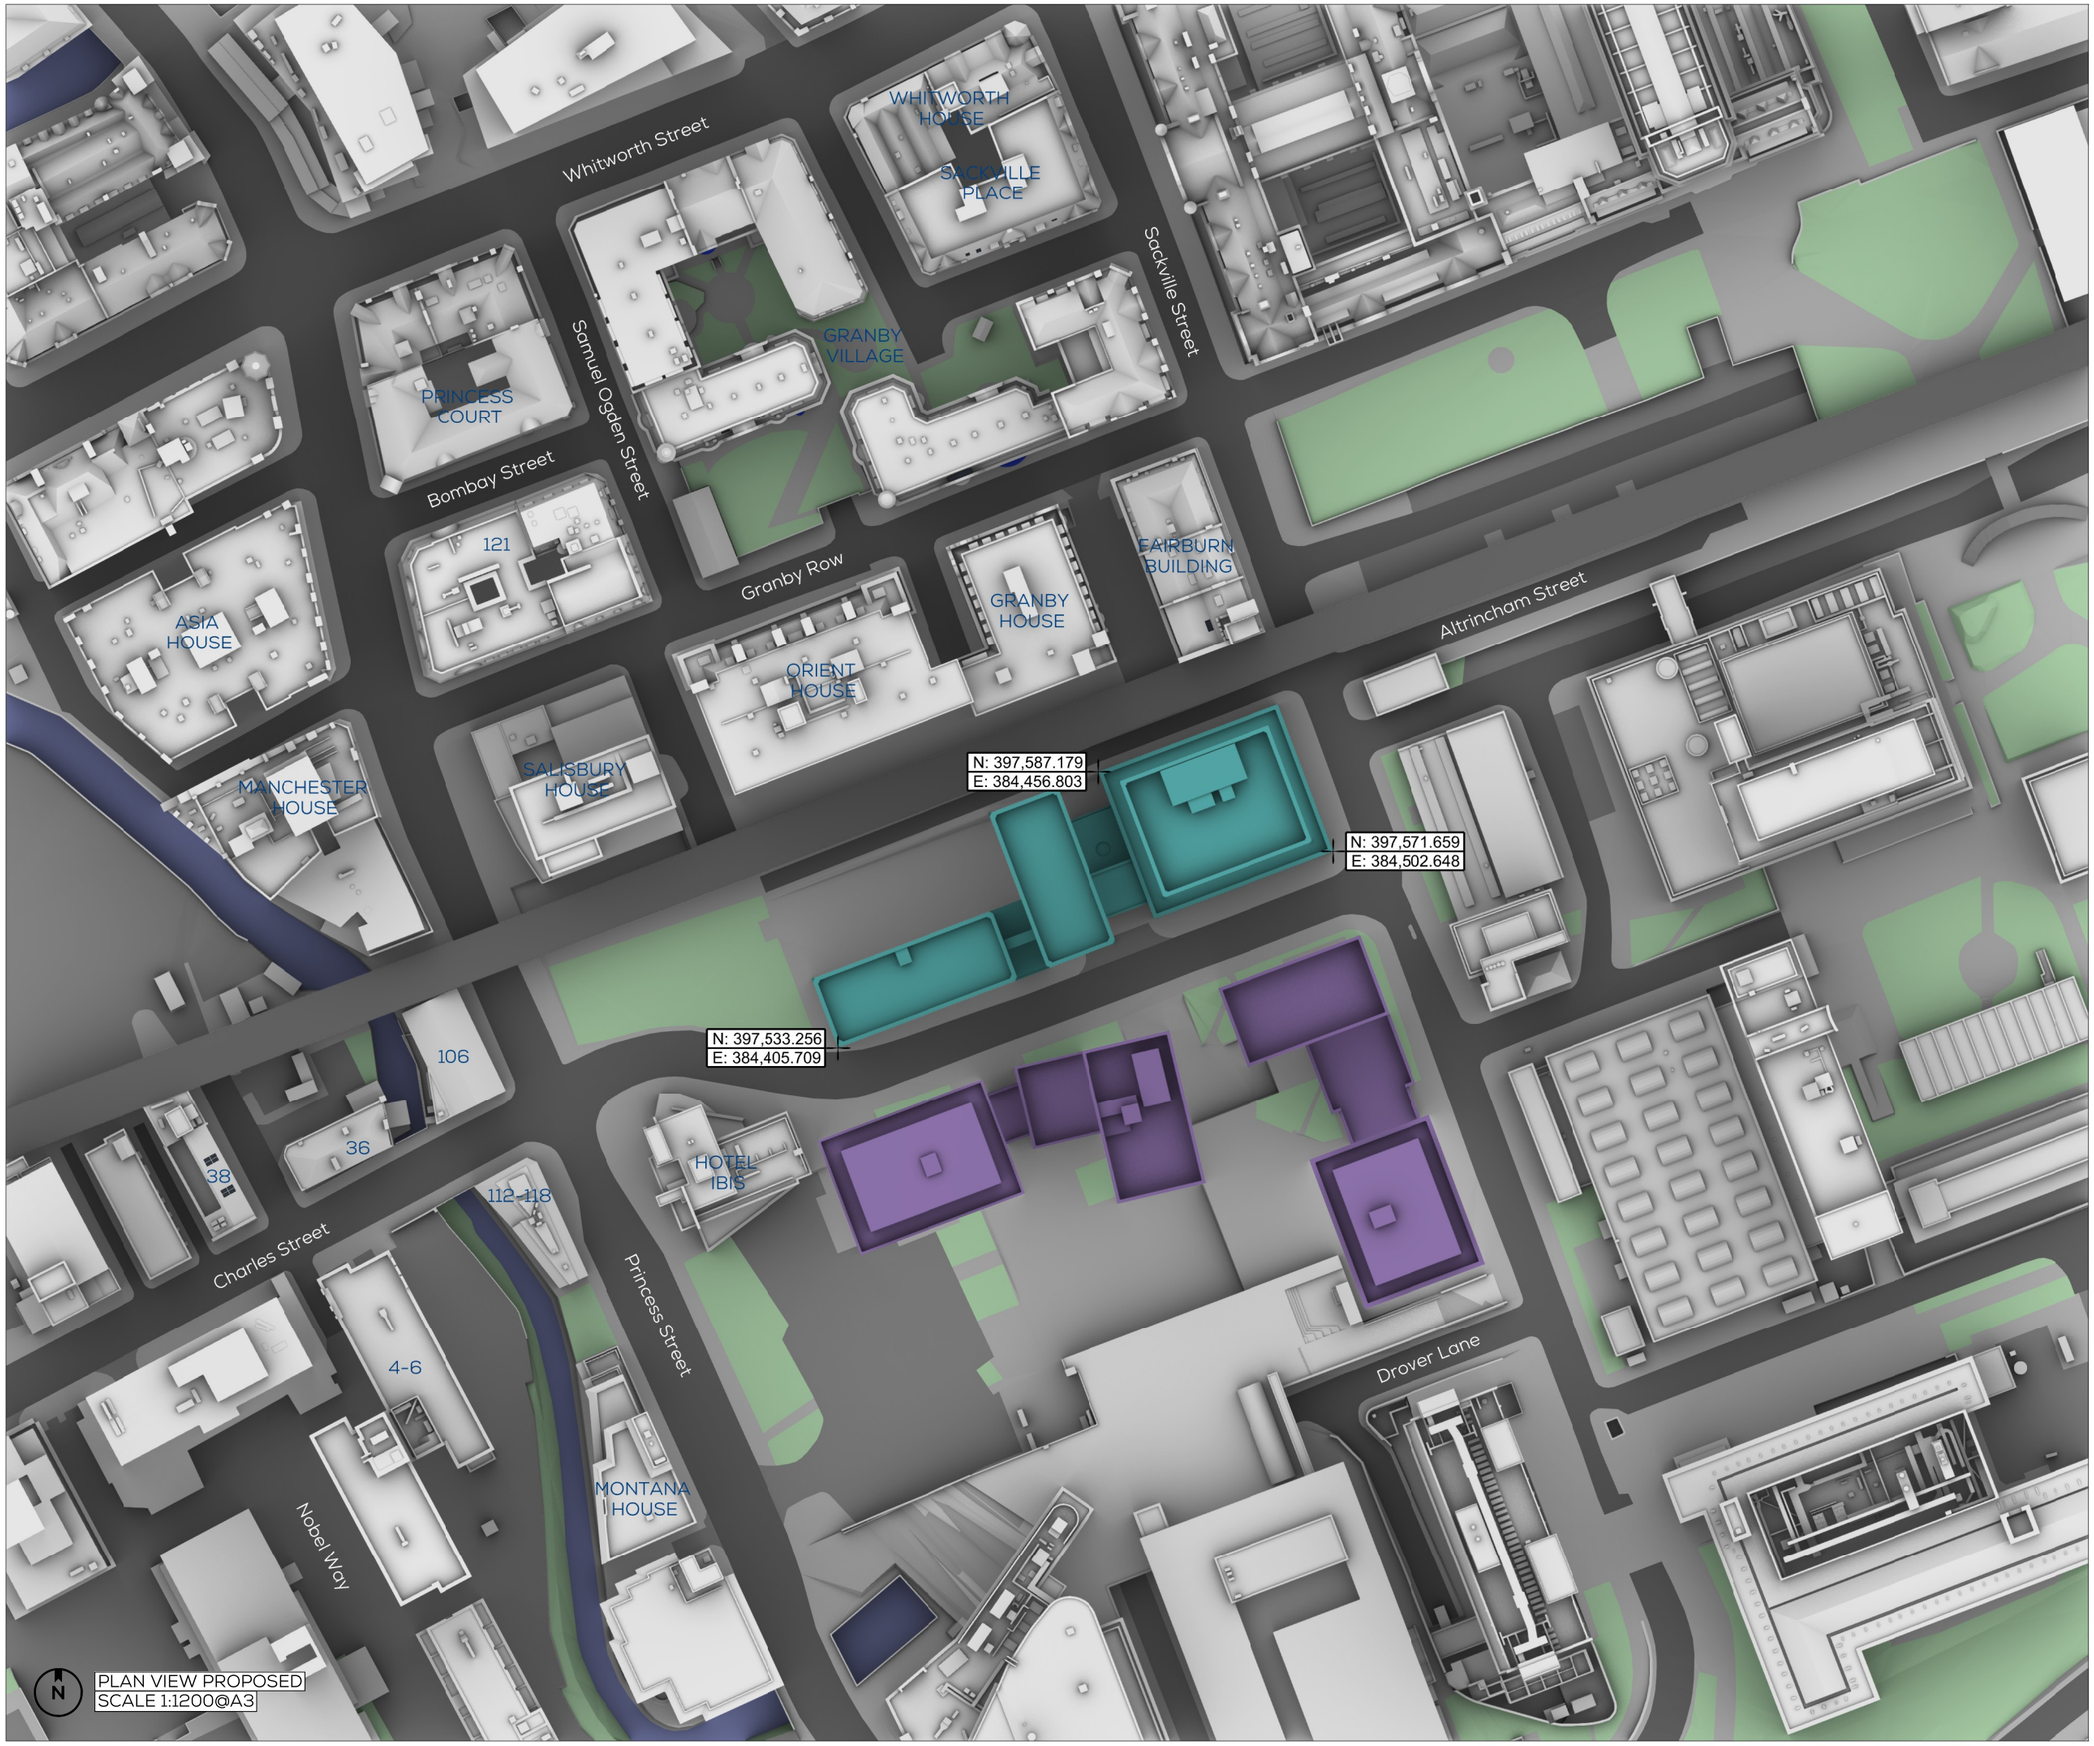

SOURCES OF INFORMATION

2108-IR03-20220607-VUCITY Models

2108-IR04-220220622-Vertex

21975-IR11-20251001- Hodder & Partners

21975-IR16-20251112-W&P Proposal (Simpson Haugh)

ALL INFORMATION DISPLAYED IS SUBJECT TO A COMPLETE VERIFIABLE SITE SURVEY BEING UNDERTAKEN. GIA TAKES NO RESPONSIBILITY ON THE ACCURACY OR RELIABILITY OF THE DISPLAYED DATA SINCE A VERIFIED SITE SURVEY WAS NOT MADE AVAILABLE PRIOR TO THE GENERATION OF SUCH INFORMATION.

NOTES:
Proposed
Cumulative
ALL HEIGHTS AND DIMENSIONS GIVEN IN m AOD


N.B. DO NOT SCALE OFF THIS DRAWING

PROJECT:
PLOT H, MANCHESTER

DRAWING NAME:
PLAN VIEW PROPOSED

DWN BY	SCALE	CHK BY	DATE	REV No.
KS	1:1200@A3	FS	JAN26	-
PROJ No.	REL No.	ADDR No.	IS No.	DWG No.
21975	12	-	04	04

gia
2 Commercial St
Manchester, M15 4RQ
t 0161 672 5100
www.gia.uk.com
manchester@gia.uk.com
LONDON · MANCHESTER · BRISTOL
BELFAST · DUBLIN · BIRMINGHAM

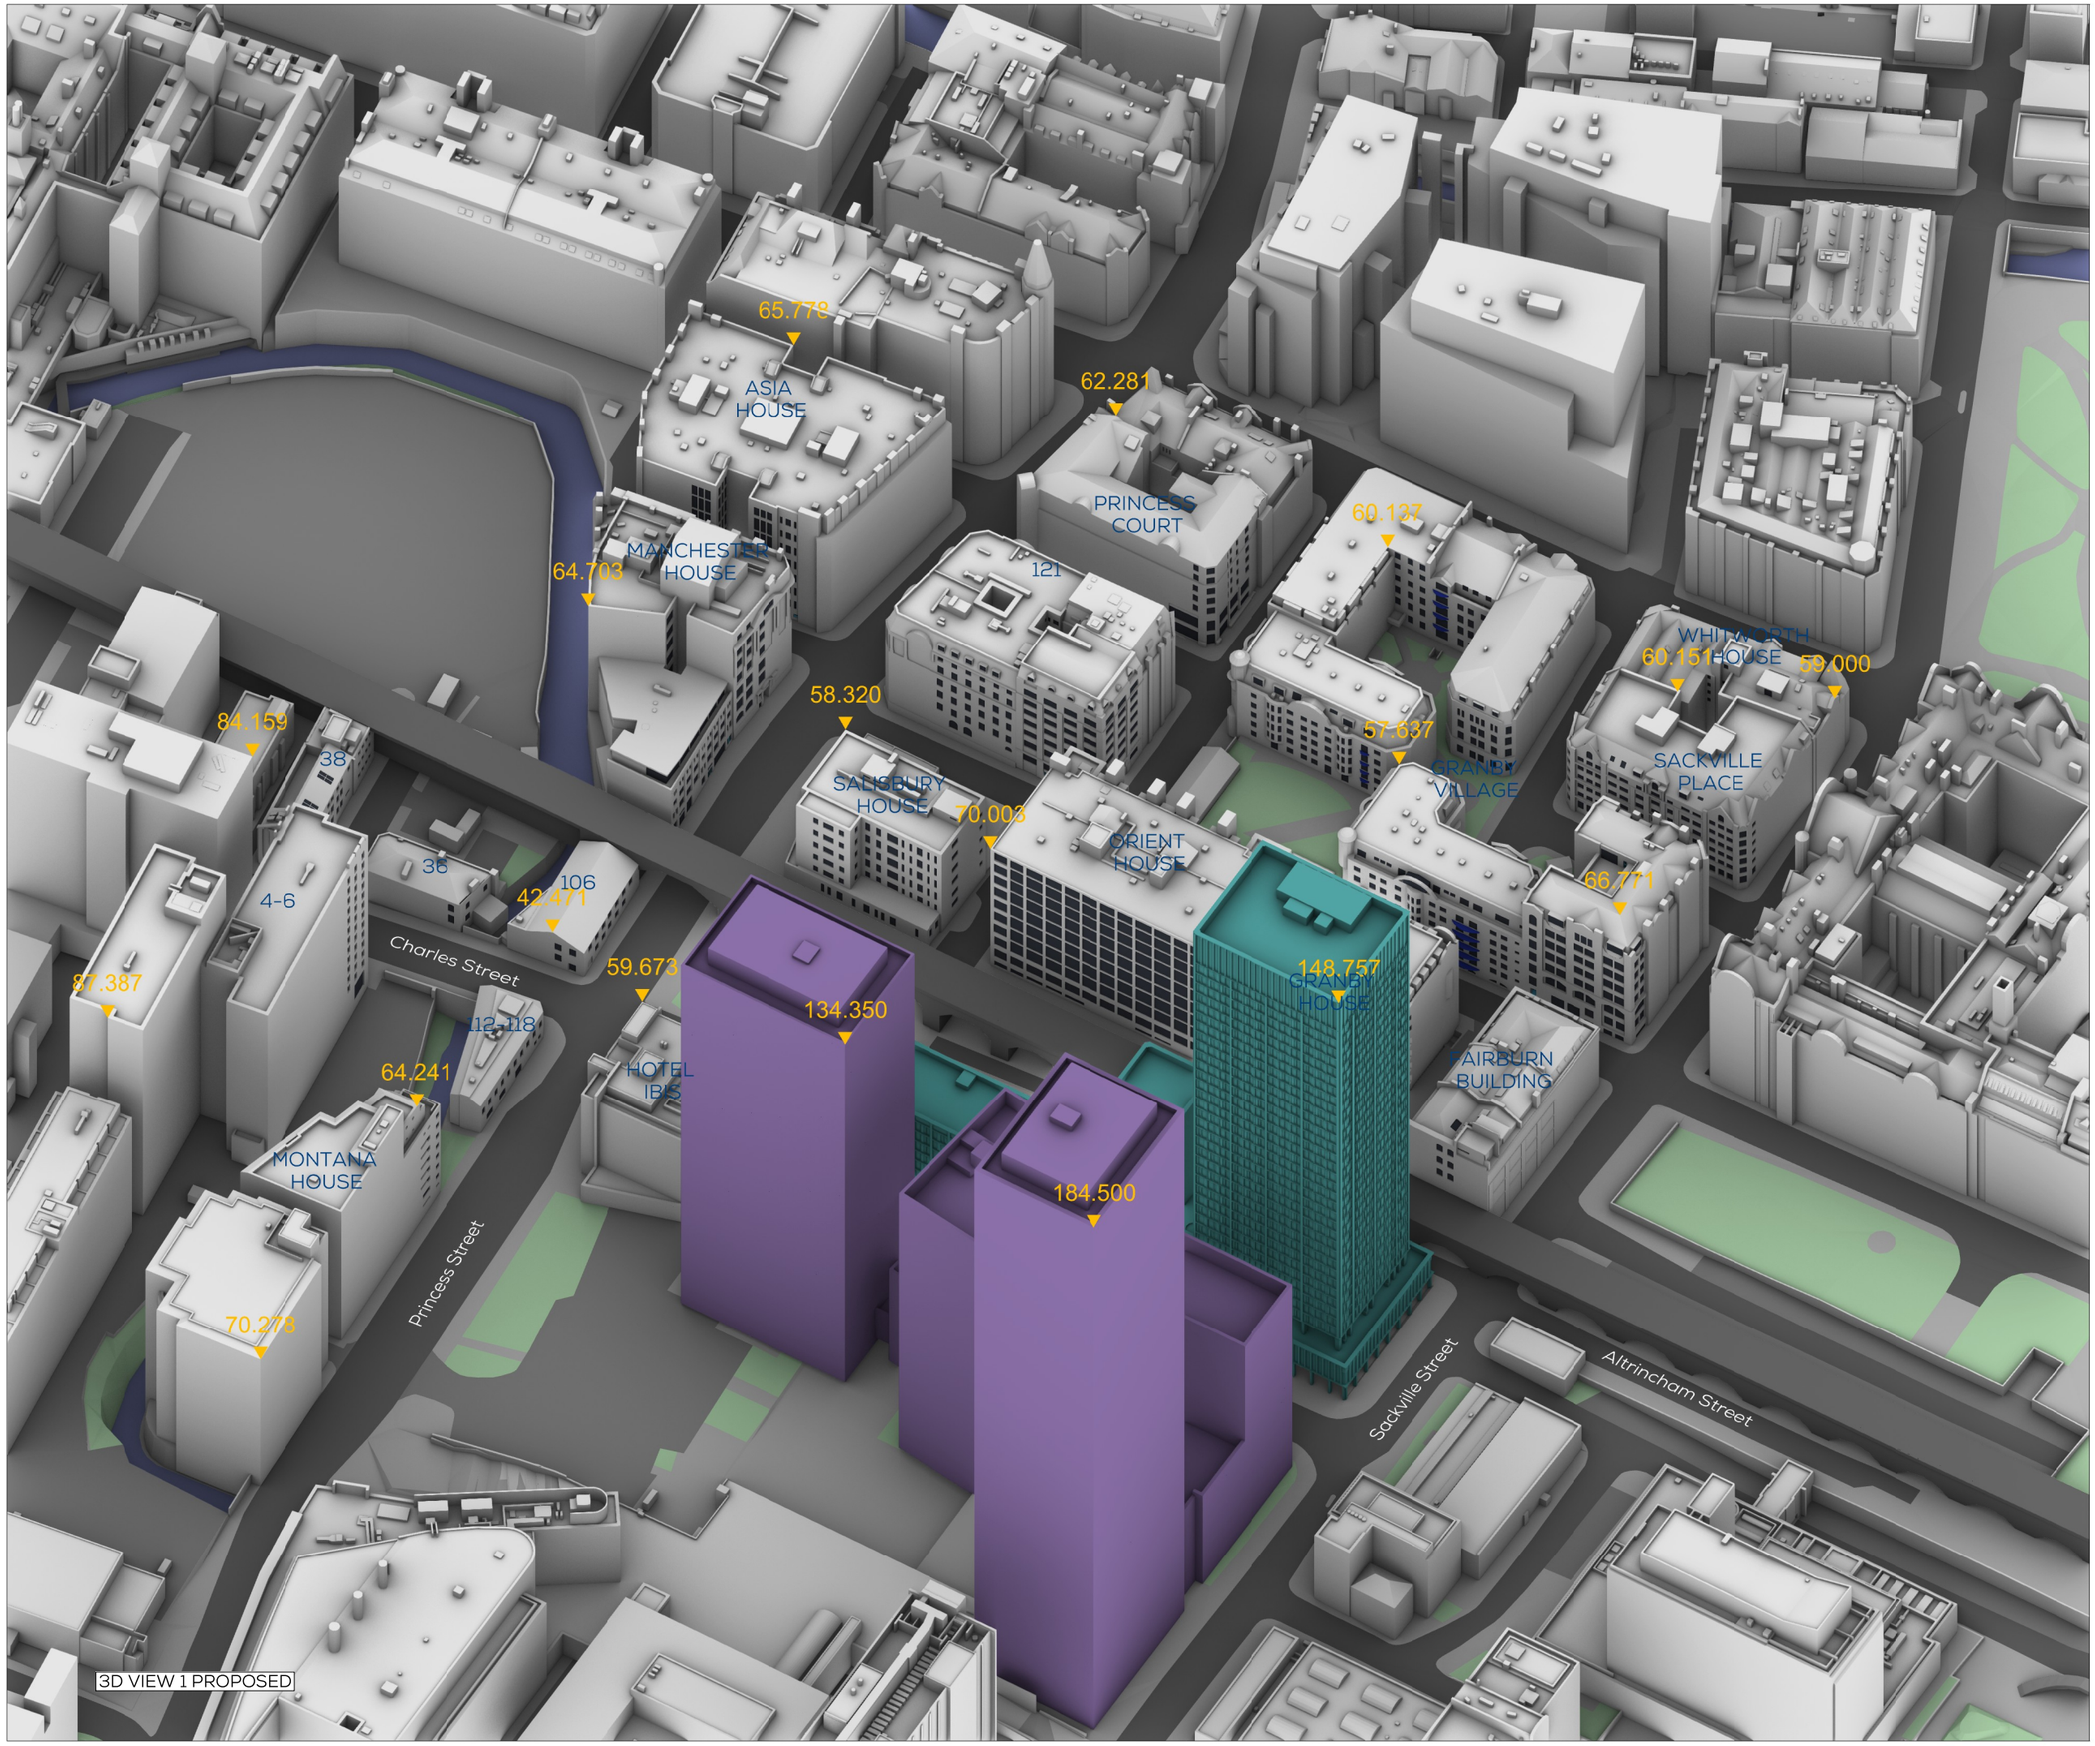

SOURCES OF INFORMATION

2108-IR03-20220607-VUCITY Models

2108-IR04-220220622-Vertex

21975-IR11-20251001- Hodder & Partners

21975-IR16-20251112-W&P Proposal (Simpson Haugh)

ALL INFORMATION DISPLAYED IS SUBJECT TO A COMPLETE VERIFIABLE SITE SURVEY BEING UNDERTAKEN. GIA TAKES NO RESPONSIBILITY ON THE ACCURACY OR RELIABILITY OF THE DISPLAYED DATA SINCE A VERIFIED SITE SURVEY WAS NOT MADE AVAILABLE PRIOR TO THE GENERATION OF SUCH INFORMATION.

NOTES:
Proposed
Cumulative
ALL HEIGHTS AND DIMENSIONS GIVEN IN m AOD


N.B. DO NOT SCALE OFF THIS DRAWING

PROJECT:
PLOT H, MANCHESTER

DRAWING NAME:
3D VIEW 1 PROPOSED

DWN BY	SCALE	CHK BY	DATE	REV No.
KS	NTS@A3	FS	JAN26	-
PROJ No.	REL No.	ADDR No.	IS No.	DWG No.
21975	12	-	04	05

gia
2 Commercial St
Manchester, M15 4RQ
t 0161 672 5100
www.gia.uk.com
manchester@gia.uk.com
LONDON · MANCHESTER · BRISTOL
BELFAST · DUBLIN · BIRMINGHAM

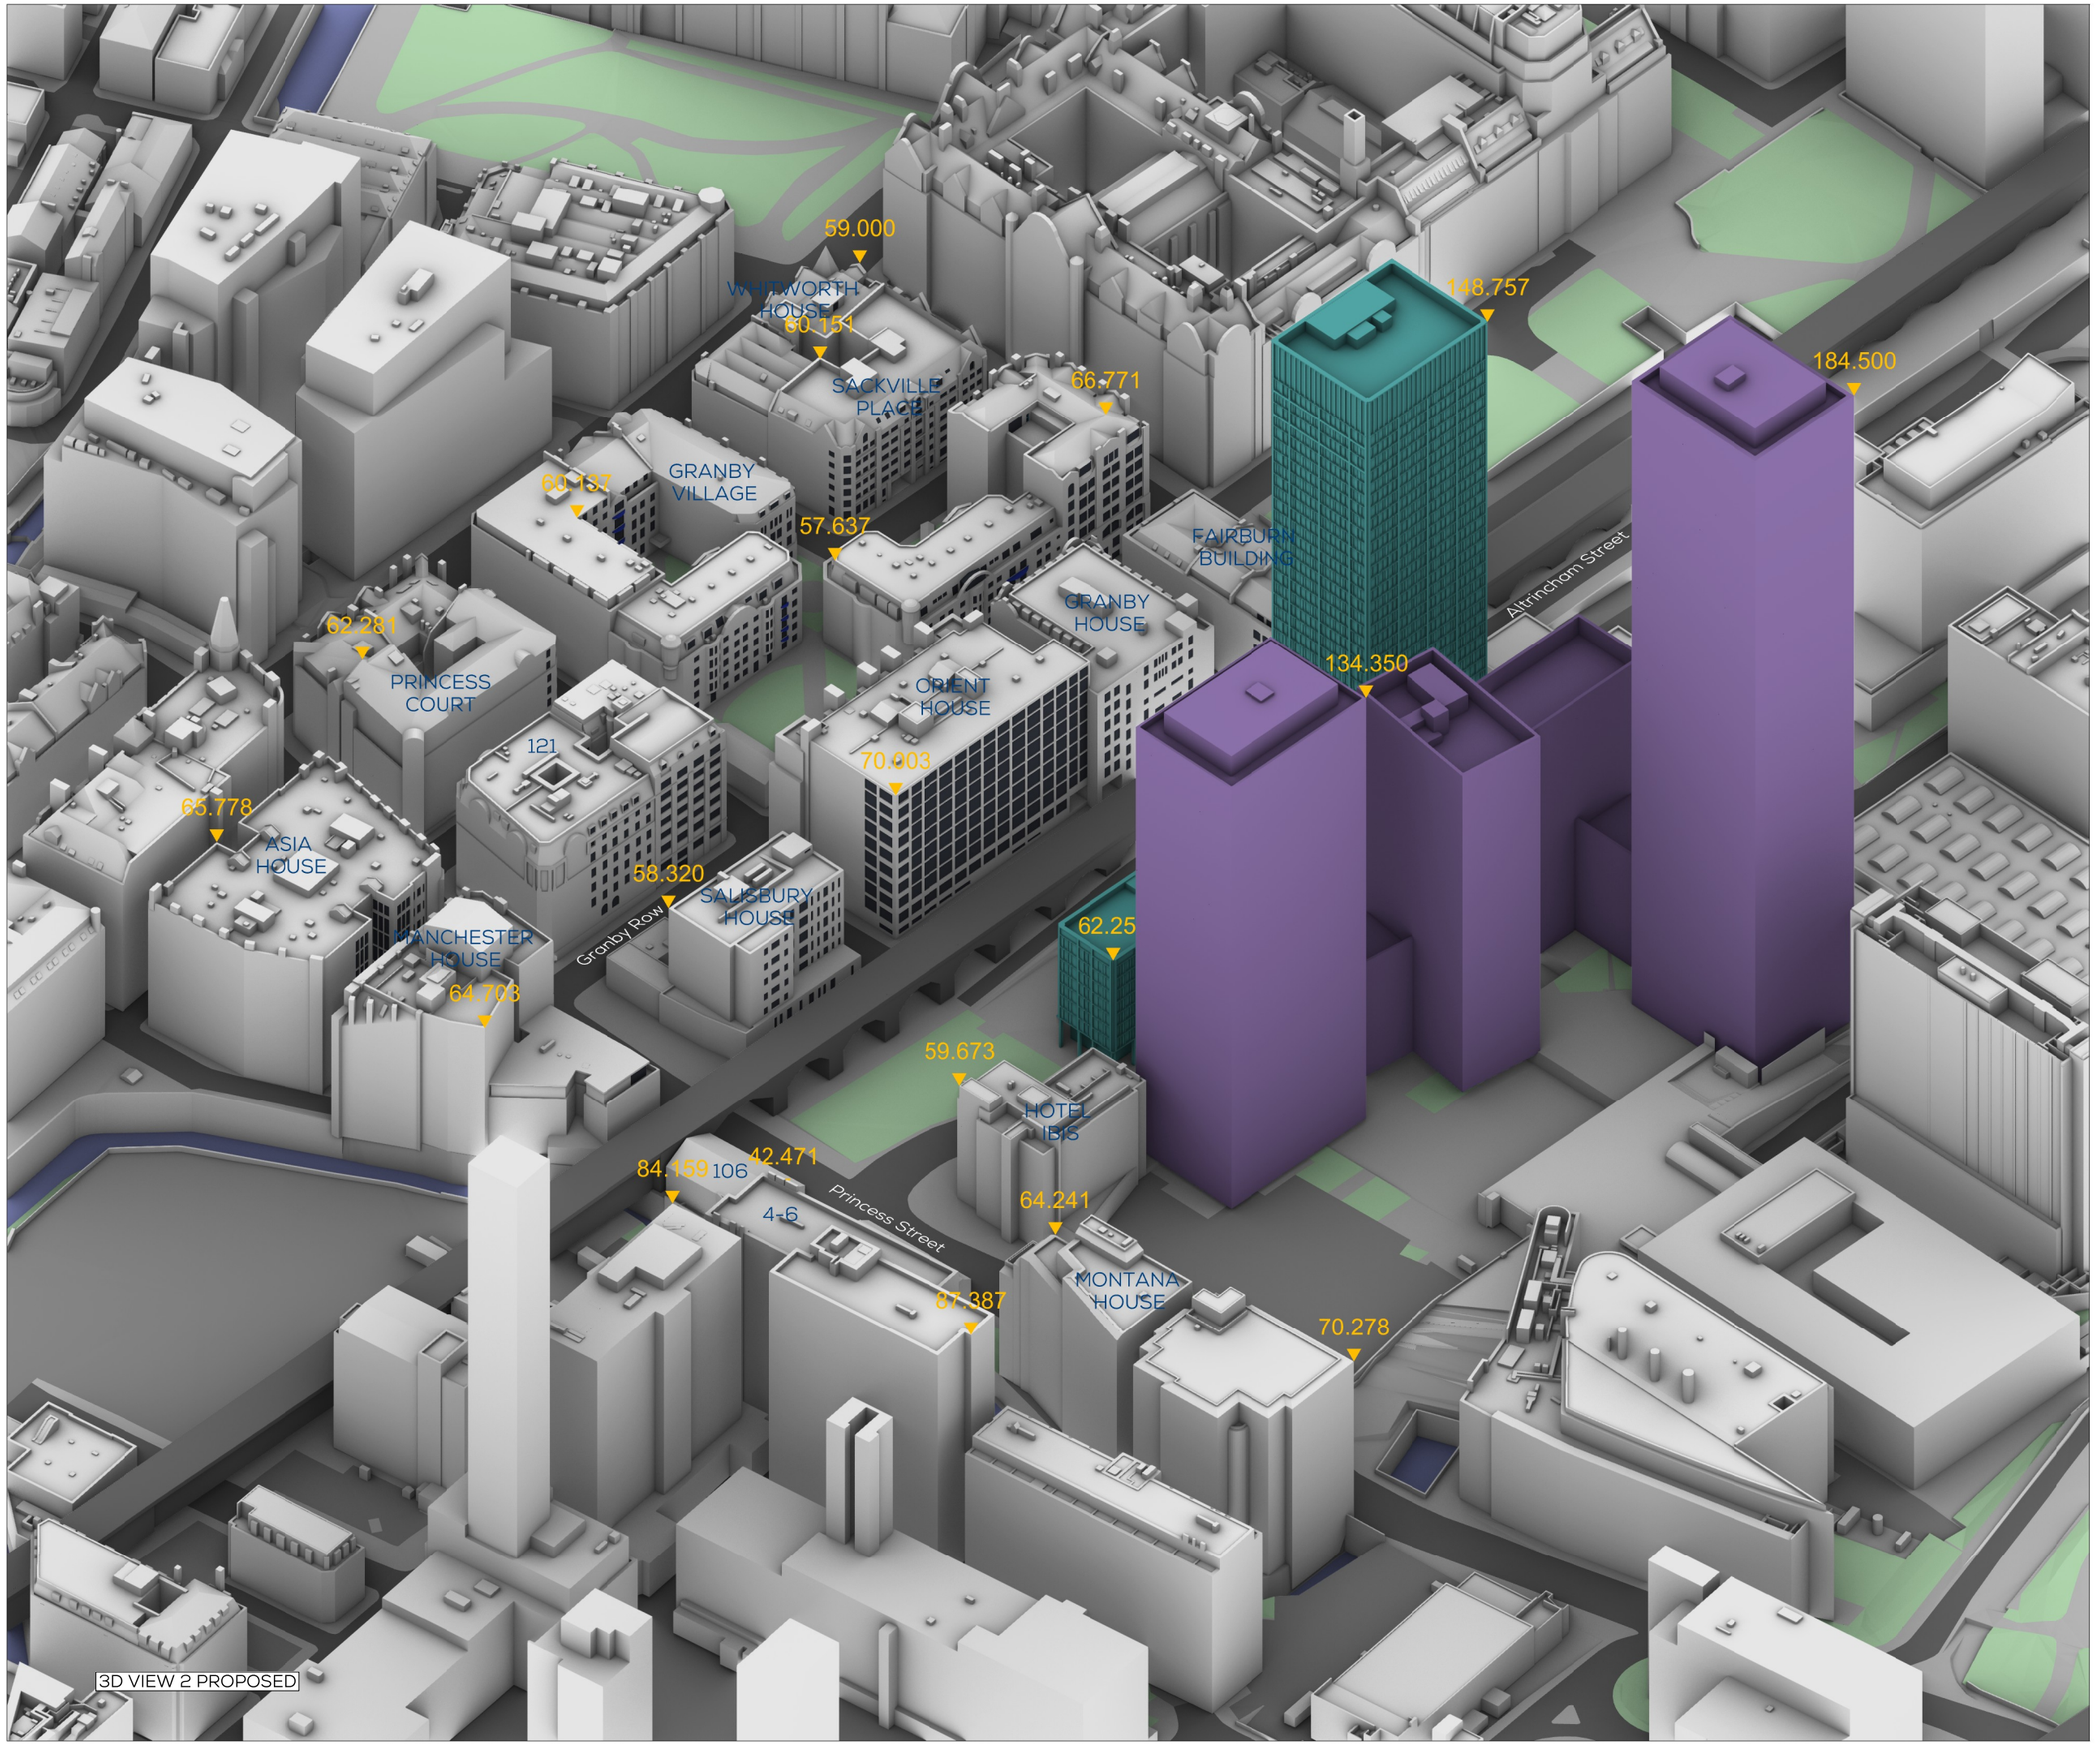

SOURCES OF INFORMATION

2108-IR03-20220607-VUCITY Models

2108-IR04-220220622-Vertex

21975-IR11-20251001- Hodder & Partners

21975-IR16-20251112-W&P Proposal (Simpson Haugh)

ALL INFORMATION DISPLAYED IS SUBJECT TO A COMPLETE VERIFIABLE SITE SURVEY BEING UNDERTAKEN. GIA TAKES NO RESPONSIBILITY ON THE ACCURACY OR RELIABILITY OF THE DISPLAYED DATA SINCE A VERIFIED SITE SURVEY WAS NOT MADE AVAILABLE PRIOR TO THE GENERATION OF SUCH INFORMATION.

NOTES:
Proposed
Cumulative
ALL HEIGHTS AND DIMENSIONS GIVEN IN m AOD

N.B. DO NOT SCALE OFF THIS DRAWING

PROJECT:
PLOT H, MANCHESTER

DRAWING NAME:
3D VIEW 2 PROPOSED

DWN BY	SCALE	CHK BY	DATE	REV No.
KS	NTS@A3	FS	JAN26	-
PROJ No.	REL No.	ADDR No.	IS No.	DWG No.
21975	12	-	04	06

gia
2 Commercial St
Manchester, M15 4RQ
t 0161 672 5100
www.gia.uk.com
manchester@gia.uk.com
LONDON · MANCHESTER · BRISTOL
BELFAST · DUBLIN · BIRMINGHAM