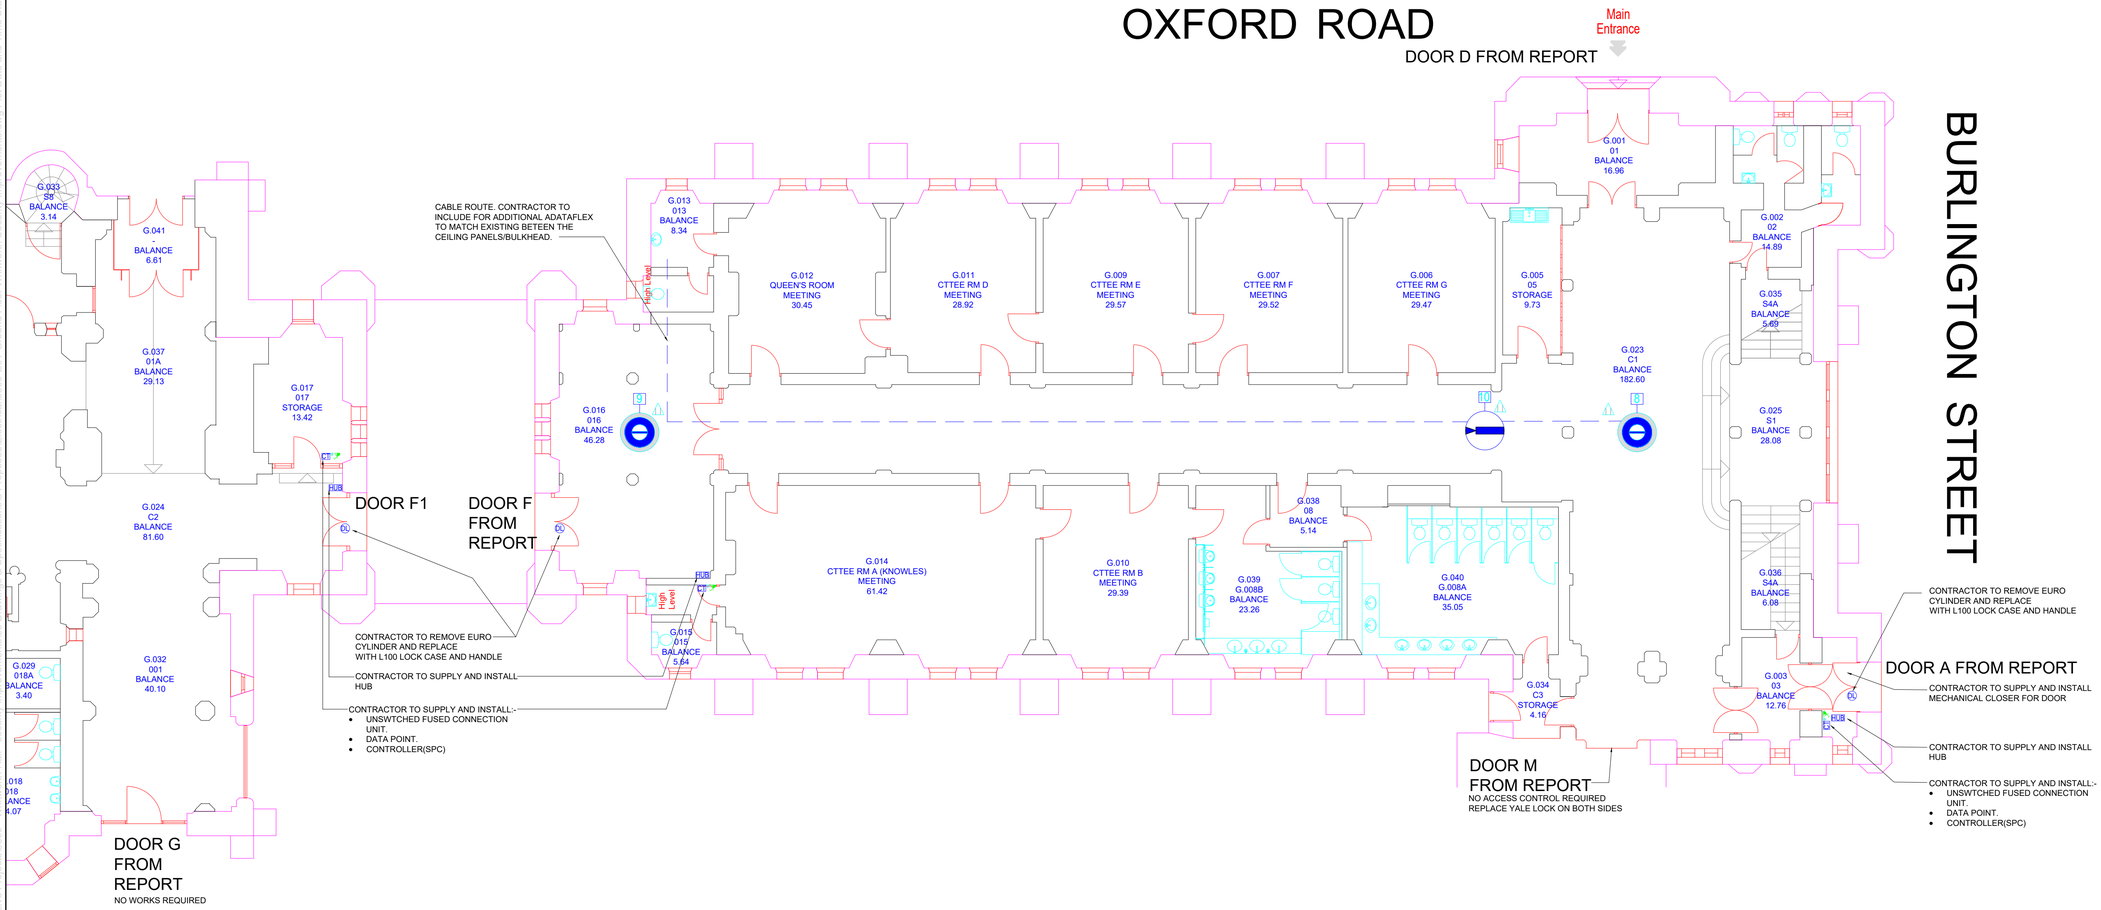


NOTES

1. DO NOT SCALE FROM THIS DRAWING.
2. ALL MEASUREMENTS ARE IN MILLIMETERS UNLESS STATED OTHERWISE.
3. THIS DRAWING IS TO BE READ IN CONJUNCTION WITH THE SPECIFICATION AND ALL RELEVANT ARCHITECTURAL, ELECTRICAL, MECHANICAL AND STRUCTURAL DRAWINGS.
4. (c) UNIVERSITY OF MANCHESTER. THIS DRAWING MUST NOT BE REPRODUCED WITHOUT PERMISSION.
5. DIRECTORATE OF ESTATES AND FACILITIES TO BE NOTIFIED OF ANY DISCREPANCIES.

KEY

- CAT5E NETWORK POINTS
- SWITCHED FUSED CONNECTION UNIT
- 2 COMPARTMENT GALVANISED TRUNKING
- AXIS M4328-P 360 FISHEYE CAMERA 12MP
- AXIS P3268-LVE DOME CAMERA 8MP (to be set to corridor mode)

Rev	Description	Date	By	Chk'd	Auth

MANCHESTER 1824
The University of Manchester
Directorate of Estates and Facilities
Beyer Building
The University of Manchester
Oxford Road
Manchester
M13 9PL

Drawing Status: TENDER

Project: PN9300 PROPOSED SECURITY IMPROVEMENTS

Building Name	Building No.
WHITWORTH HALL	005AA

Site Name: OXFORD ROAD

Sub Site Name: MAIN QUAD

Drawing Title: ACCESS CONTROL AND CCTV WHITWORTH HALL

PM	Drawn	Checked	Authorised
JW	RT	RT	-

Scale @A1	Date	Date	Date
1:100	03/02/25	03/02/25	-

Drawing No.	Revision
E01	-

Original Drawing Paper Size 841mm x 594mm

Do Not Scale - Drawing to be Printed to Correct Paper Size - The University of Manchester © Copyright Reserved - Drawing may Not Have All Items and Trims Shown - 13/02/2025 01:14:47