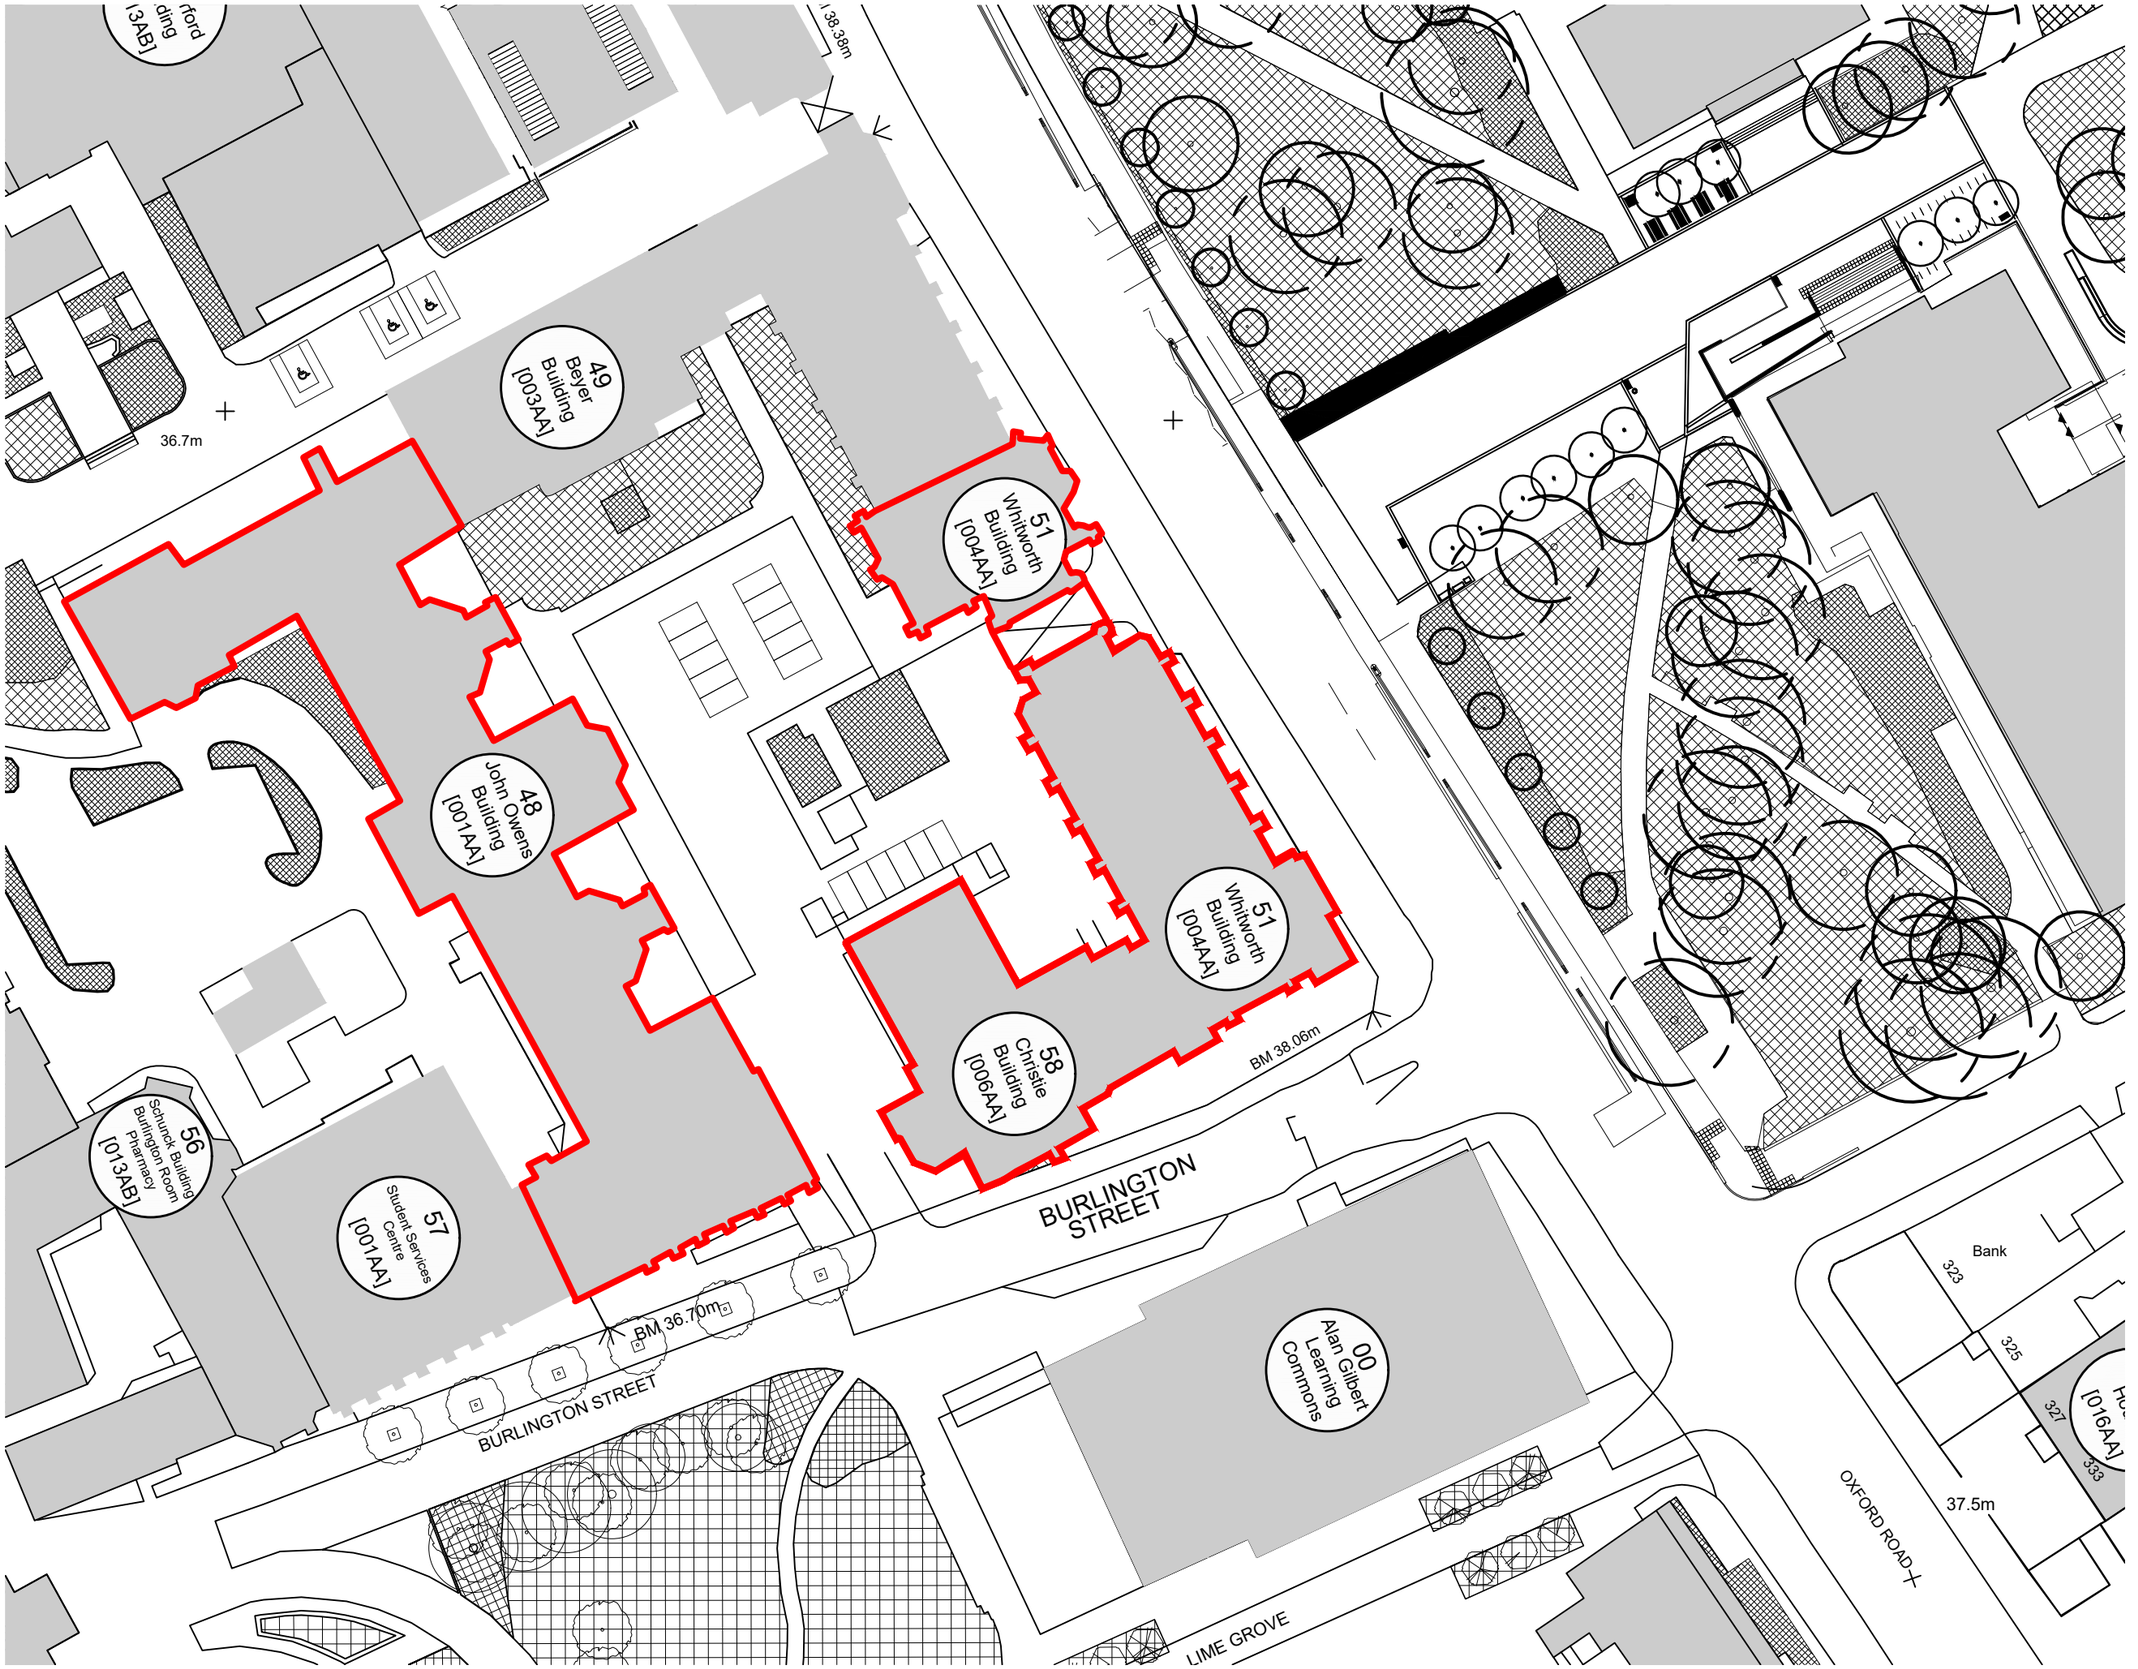


NOTES

1. DO NOT SCALE FROM THIS DRAWING.
2. ALL MEASUREMENTS ARE IN MILLIMETERS UNLESS STATED OTHERWISE.
3. THIS DRAWING IS TO BE READ IN CONJUNCTION WITH THE SPECIFICATION AND ALL RELEVANT ARCHITECTURAL, ELECTRICAL, MECHANICAL AND STRUCTURAL DRAWINGS.
4. © UNIVERSITY OF MANCHESTER. THIS DRAWING MUST NOT BE REPRODUCED WITHOUT PERMISSION.
5. DIRECTORATE OF ESTATES AND FACILITIES TO BE NOTIFIED OF ANY DISCREPANCIES.

Rev	Description	Rev	By	Chk'd	Auth

MANCHESTER 1824
The University of Manchester
Directorate of Estates and Facilities
Beyer Building
The University of Manchester
Oxford Road
Manchester
M13 9PL

Drawing Status

Project
PN 9300 - WHITWORTH HALL SECURITY IMPROVEMENTS

Building Name	Building No.
THE QUAD	005AA

Site Name
OXFORD ROAD

Sub Site Name
-

Drawing Title
LOCATION PLAN

PM	Drawn	Checked	Authorised
JW	JW	-	-

Scale @ A3	Date	Date	Date
NTS	30-03-26	-	-

Drawing No.	Revision
9300 - A100	-

Original Drawing Paper Size 297mm x 420mm

Plot Stamp: C:\Users\mtessy\OneDrive - The University of Manchester\Live Projects\9300 - Whitworth Hall - security improvements\05 Drawings & Specifications\2 Existing Site Compound Drawings Updated.dwg