DO NOT SCALE EXCEPT FOR PLANNING AND BUILDING REGULATION PURPOSES

GENERAL NOTES

LIGHTING :-
ALL LIGHTING TO BE POSITIONED TO AVOID DIRECT GLARE ON THE EYES OF THE USER AND UNWANTED REFLECTIONS FROM THE SCREEN OR OPERATING FEATURES. GLARE FROM LIGHTING TO BE AVOIDED.
SIGNAGE :-
ALL SIGNAGE TO CONFORM TO BS 8300:2001 SECTIONS 9.2.2 LOCATION & DESIGN OF SIGNS & INFORMATION AND 9.2.3 VISUAL SIGNS.
ALL NEW GLAZING CONFORMS TO BS 6206.
ALL ELECTRICAL WORK CONFORMS TO BS 7671.

IT IS ASSUMED THAT ALL PRELIMINARY WORKS CARRIED OUT / CONTRACTED BY THE SITE OWNER (SHOULD THEY BE REQUIRED BY THE PROJECT) ARE COMPLETED IN ACCORDANCE WITH CURRENT BUILDING REGULATIONS 2010 AND AMENDMENTS THEREAFTER

SITE NOTES

FLOOR CONSTRUCTION: CERAMIC TILE ON CONCRETE

TTW INSTALL
REMOVE EXISTING LARGE GLAZING PANEL (GLASS CRACKED)

MODIFY / CUT DOWN SHUTTER - NEW GUIDE, ANGLE, INFILL AND BOX SECTION REQUIRED

INSTALL: NEW GLAZING PANEL TO L/H/S, PRESSURE PLATE, WHITE LAMINATE PANEL, 26MM FLOOR PLATE, ATM, ELECTRICS - NEW DIS. BOARD AND ILLUMINATED SIGNAGE
POSSIBLE EARTH BONDING REQUIRED TO WATER SERVICE
MAKE GOOD INTERNAL APERTURE WITH WHITE PLASTIC TRIM


NOTE:
- NO ASBESTOS REG. NCRA TO ARRANGE ASBESTOS SURVEY REQUIRED PRIOR TO FURTHER SURVEYS AND INVASIVE WORKS COMMENCING
- ALL PROPOSED ATM INSTALL WORKS MUST ALLOW FOR FULL ATM SERVICE CLEARANCE INC. FULL RACK OUT OF REAR DISPENSERS
- NO ATM ENCLOSURE INSTALLED AS STATED BY CASH ZONE
- CASH ZONE REQUESTED ILLUMINATED SIGNAGE
- NON-STANDARD KEY NO. 5 DIMENSION
- EXISTING LARGE GLAZING PANEL CRACKED / DAMAGED / HIDDEN INTERNAL BEADING & ALARM SENSOR ATTACHED

WORK TO BE CARRIED OUT BY SITE


PROVIDE FULL ACCESS FOR ASBESTOS SURVEY AND ANY ADDITIONAL SITE SURVEYS

REMOVE 1 X LED LIGHT STRIP AROUND WINDOW FRAME


RELOCATE 1 X NEON SIGN, 1 X ICE CREAM FREEZER AND ALARM SENSOR FROM GLAZING PANEL

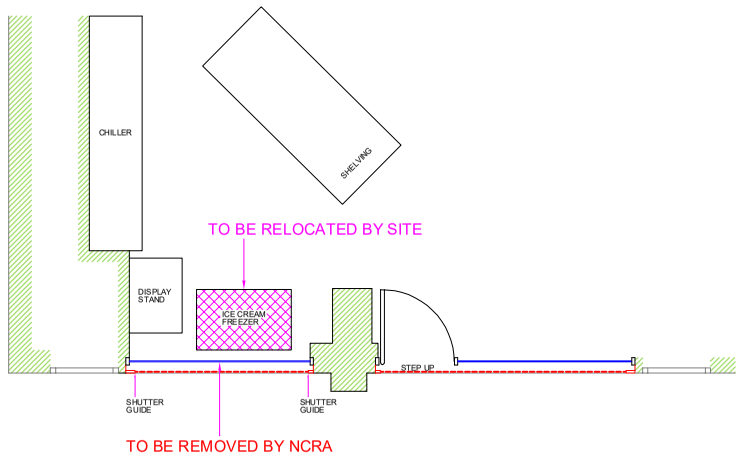


EXISTING (PART) PLAN

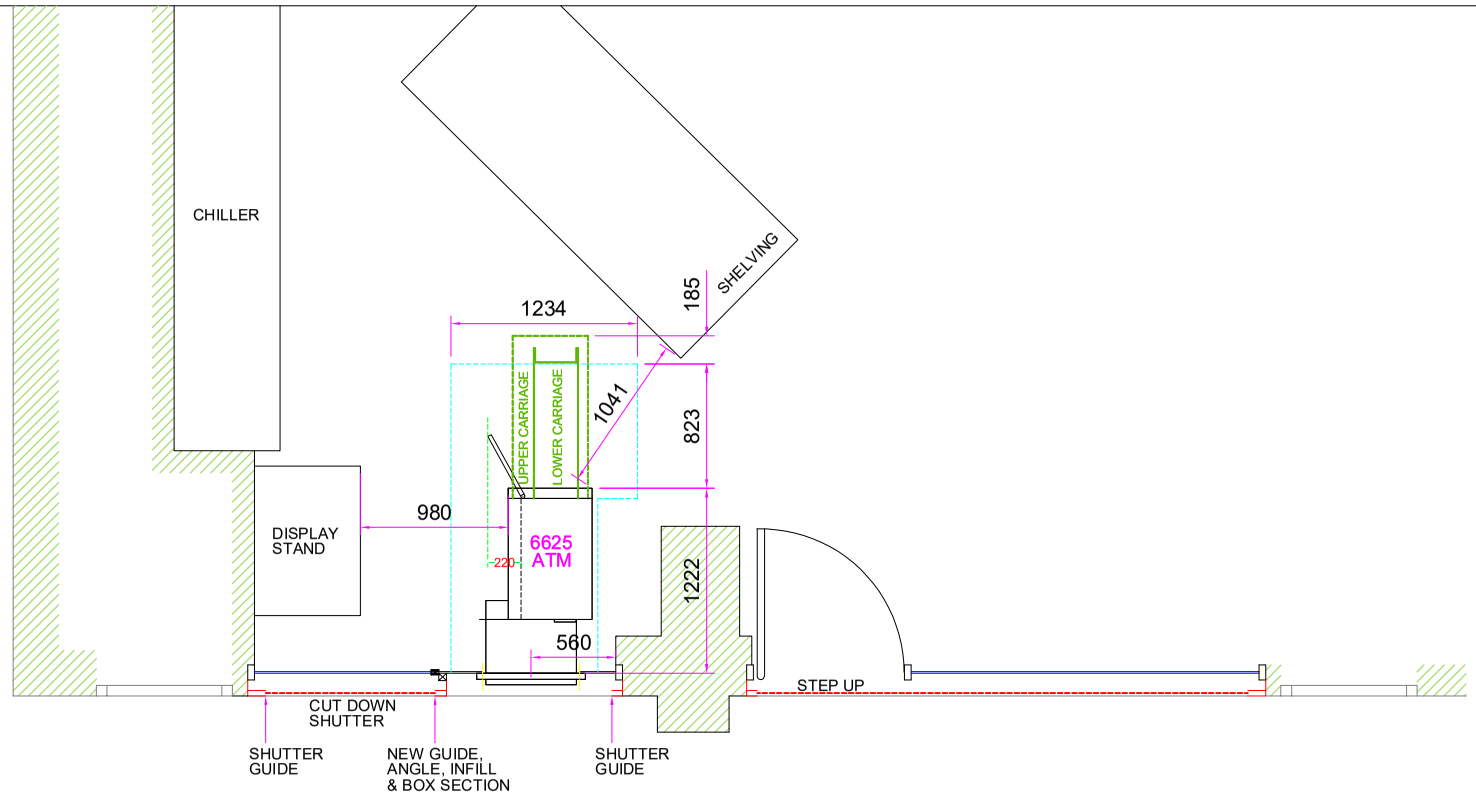


PROPOSED (PART) PLAN

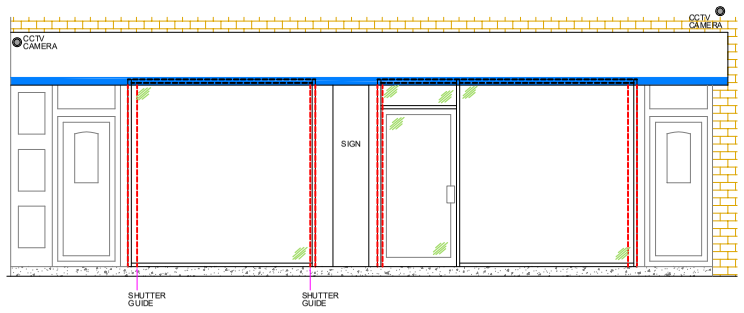


EXISTING ELEVATION

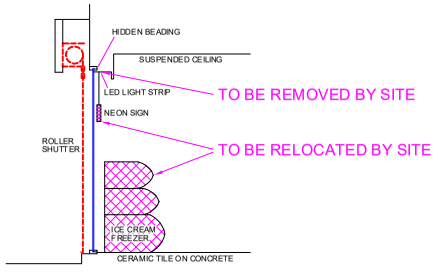

EXISTING SECTION VIEW A-A

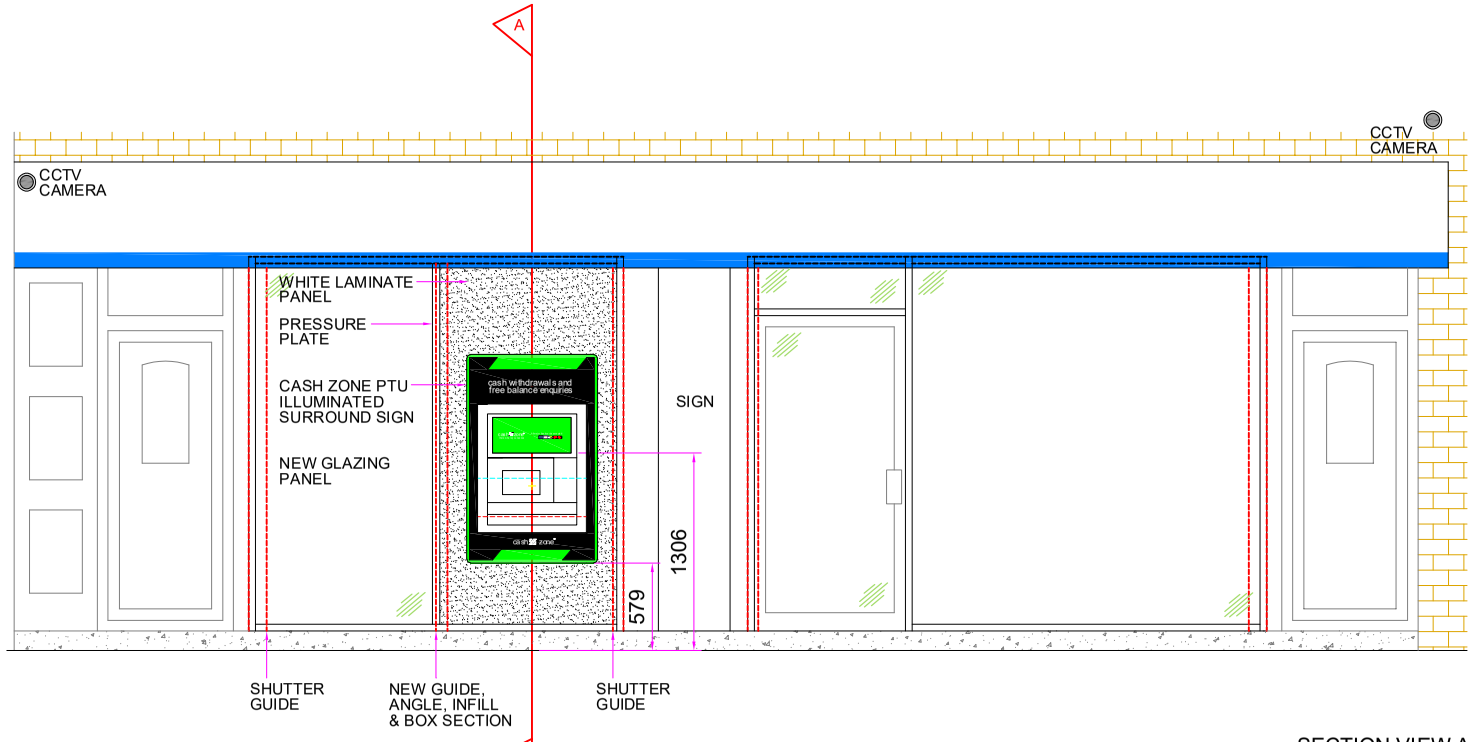

PROPOSED ELEVATION

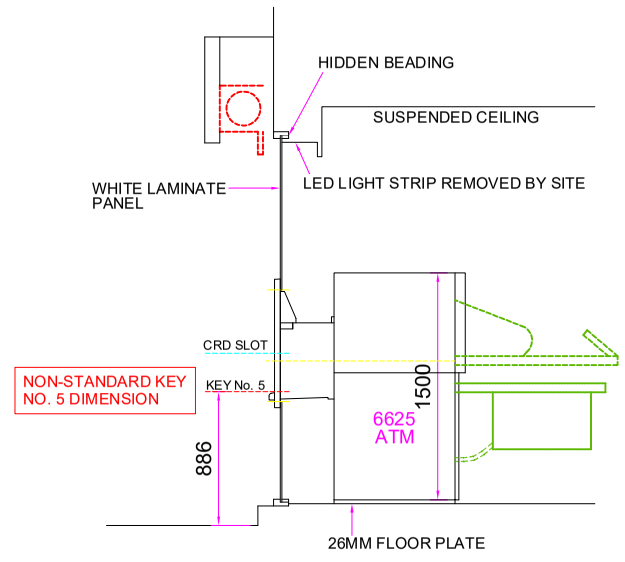

SECTION VIEW A-A

0 1 2 3 4 5 6 7 8 9 10
Scale in Metres Scale 1:100

0 1 2 3 4 5 6 7 8 9 10
Scale in Metres Scale 1:50

SITE ADDRESS
GO LOCAL MOSTON
302 ST MARY'S ROAD,
MOSTON, MANCHESTER,
M40 0BD

TITLE
PROPOSED AUTOMATED TELLER MACHINE (ATM)
INSTALLATION FOR CASHZONE

DRAWN	DATE	SCALE
MAL	01/04/25	VARIOUS @A3
REF/DRG No.	SHEET	REVISION
E029141		01

REVISION	DESCRIPTION	DATE	BY
04			
03			
02			
01	ATM BEZEL CHANGED FROM ADVERT TO CAE AS CONFIRMED BY STAGING TEAM, SIGNAGE AMENDED	06/10/25	AG

drawing approval

NAME:-	
POSITION:-	APPROVED:-
DATE:-	SIGNED:-

NCR ATLEOS