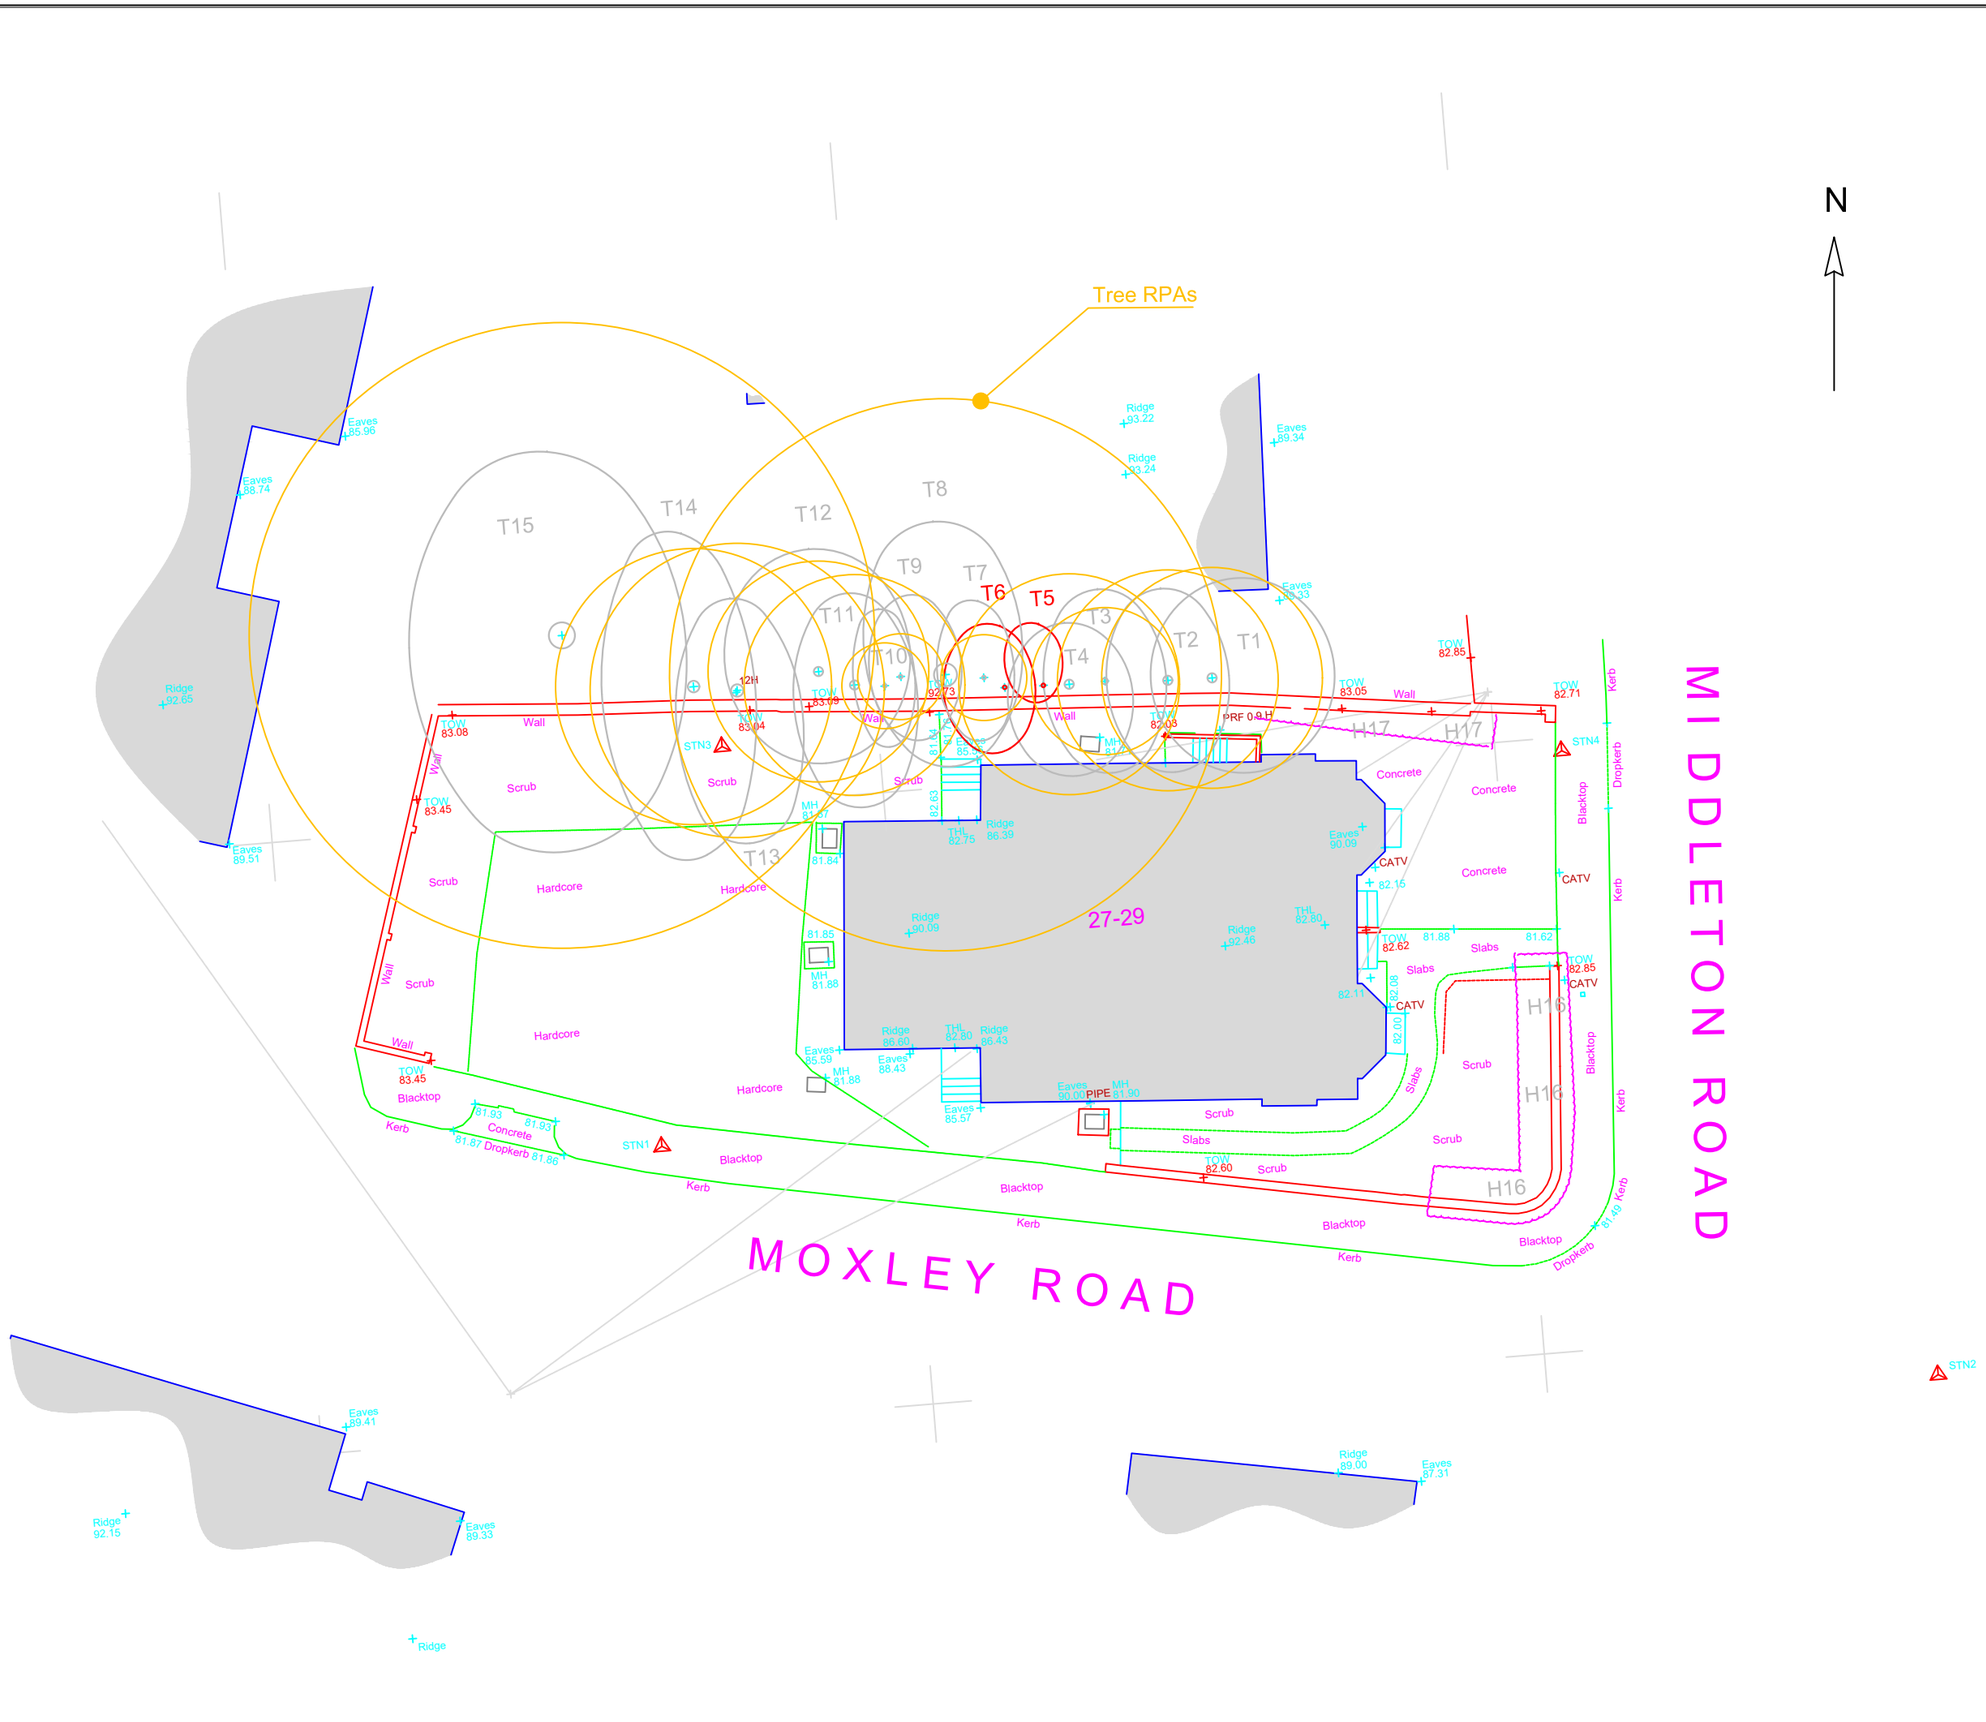



## Category A Tree

Trees of high quality with an estimated remaining life expectancy of at least 40 years

## Category B Tree

Trees of moderate quality with an estimated remaining life expectancy of at least 20 years

## Category C Tree

Trees of low quality with an estimated remaining life expectancy of at least 10 years, or young trees with a stem diameter below 150mm

## Category U Tree

Trees in such a condition that they cannot realistically be retained as living trees in the context of the current land use for longer than 10 years

## RPA

Calculated root protection area (RPA), depicted as a measured radius around a tree that should remain undisturbed during demolition and construction activity, a construction exclusion zone (CEZ)

## CEZ

Protective fencing location

Client:

Gold Sketch Studios Ltd

Project:

27 - 29 Middleton Road,
Crumpsall,
Manchester M8 5DT

Dwg No: RTS/04022026/TCP 001

Date: 04/02/2026

Scale: 1:200

Size: A3

Rowbottom's Tree Services Ltd
Cheddleton Lodge, West Road,
Prestwich, Manchester, M25 3FB
Tel: 07778 277200
www.rowbottoms.co.uk
email:
bill@rowbottoms-tree-services.co.uk