

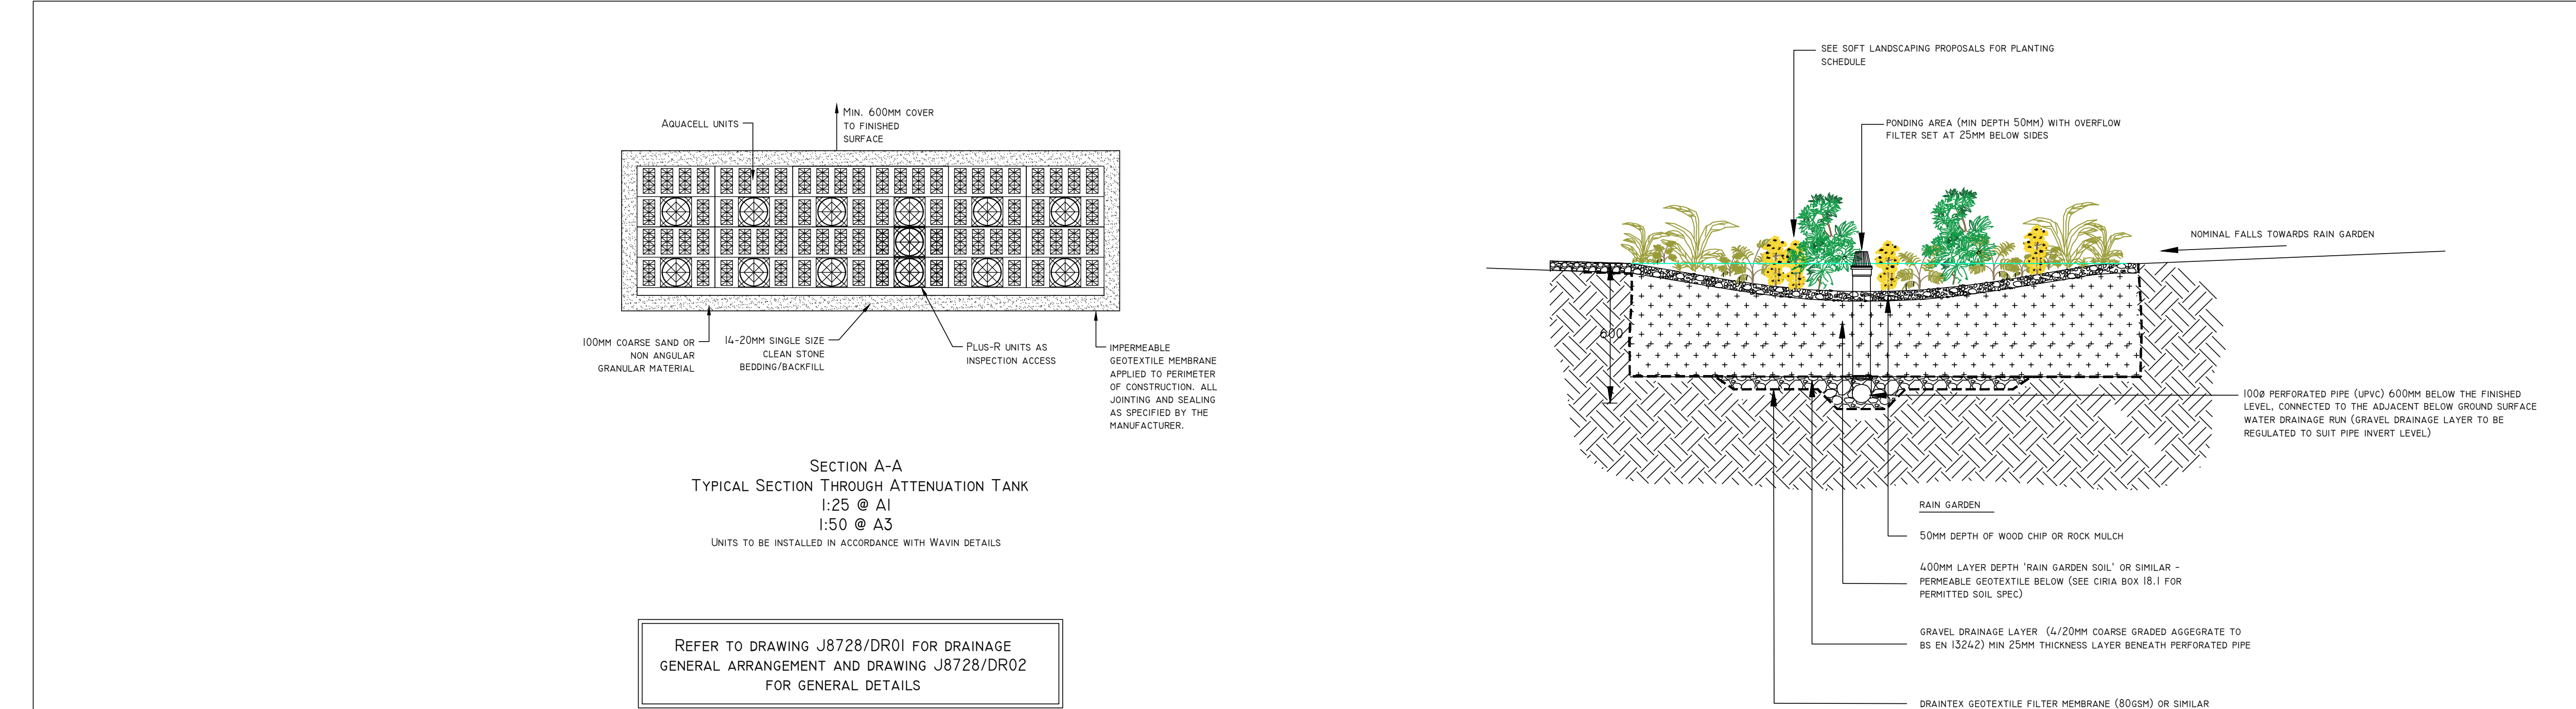


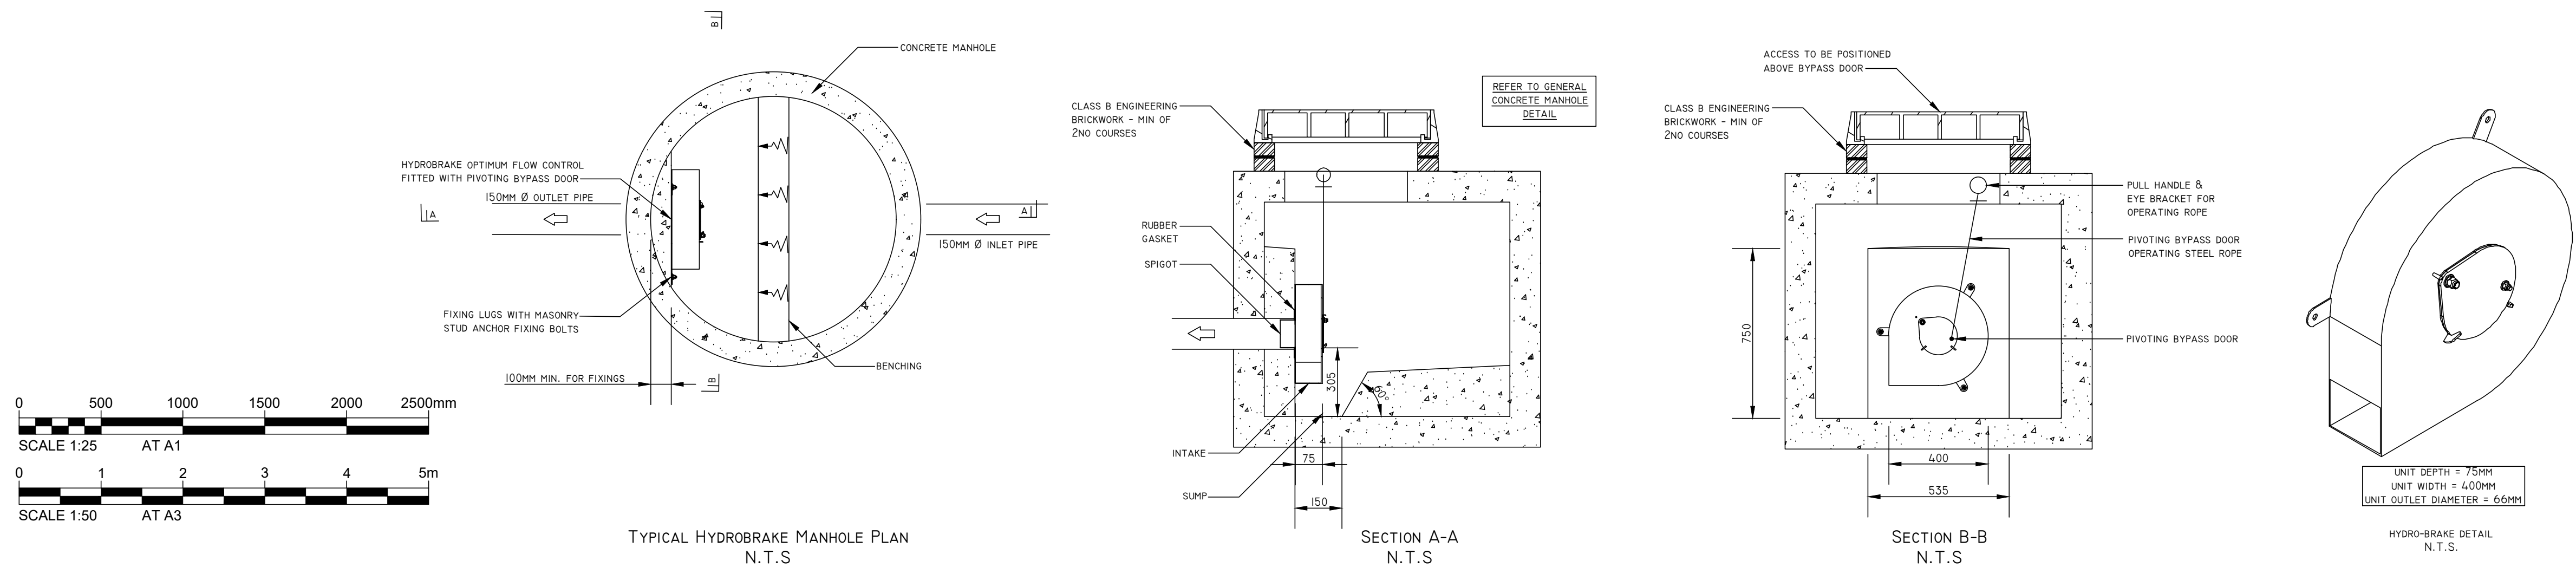

- GENERAL NOTES:**
- THIS DRAWING IS COPYRIGHT AND THE PROPERTY OF BELL MUNRO CONSULTING LTD. THE DRAWING MUST NOT BE REPRODUCED IN PART OR IN WHOLE WITHOUT PRIOR WRITTEN AUTHORITY.
 - THIS DRAWING MUST NOT BE USED FOR SETTING OUT. ANY DISCREPANCIES ARE TO BE REPORTED TO BELL MUNRO CONSULTING PRIOR TO CONSTRUCTION / FABRICATION COMMENCING.
 - THIS DRAWING MUST BE READ IN CONJUNCTION WITH THE RELEVANT BMC SPECIFICATIONS TOGETHER WITH THE APPROPRIATE ARCHITECTS AND SERVICES CONSULTANTS DRAWINGS AND SPECIFICATIONS.
 - TEMPORARY STABILITY DURING CONSTRUCTION IS THE RESPONSIBILITY OF THE MAIN CONTRACTOR AND SHOULD BE ASSESSED ACCORDINGLY.

- DRAINAGE NOTES**
- PLASTIC PIPES (PVC-U) TO BE FLEXIBLY JOINTED AND COMPLY WITH THE REQUIREMENTS OF BS EN 1401-1 (1998).
 - WHERE COVER TO PIPES IS LESS THAN 900 IN ROADS AND HARDSTANDINGS OR 400 MM ELSEWHERE, CLASS Z BEDDING IS TO BE PROVIDED IN ACCORDANCE WITH THE DETAIL.
 - N.B. UNTIL FINAL SERVICE IS PLACED, HEAVY TRAFFIC IS NOT TO BE ALLOWED OVER PIPE TRENCHES WITHOUT SPECIAL PRECAUTIONS.
 - PIPES AND FITTINGS ARE TO BE LAID IN ACCORDANCE WITH THE MANUFACTURERS RECOMMENDATIONS.
 - MANHOLE COVERS IN CAR PARKS TO BE LOAD CLASS D400 TO BS EN 124.
 - MANHOLE COVERS IN LANDSCAPED AND PAVED AREAS TO BE LOAD CLASS B125 BS EN 124.

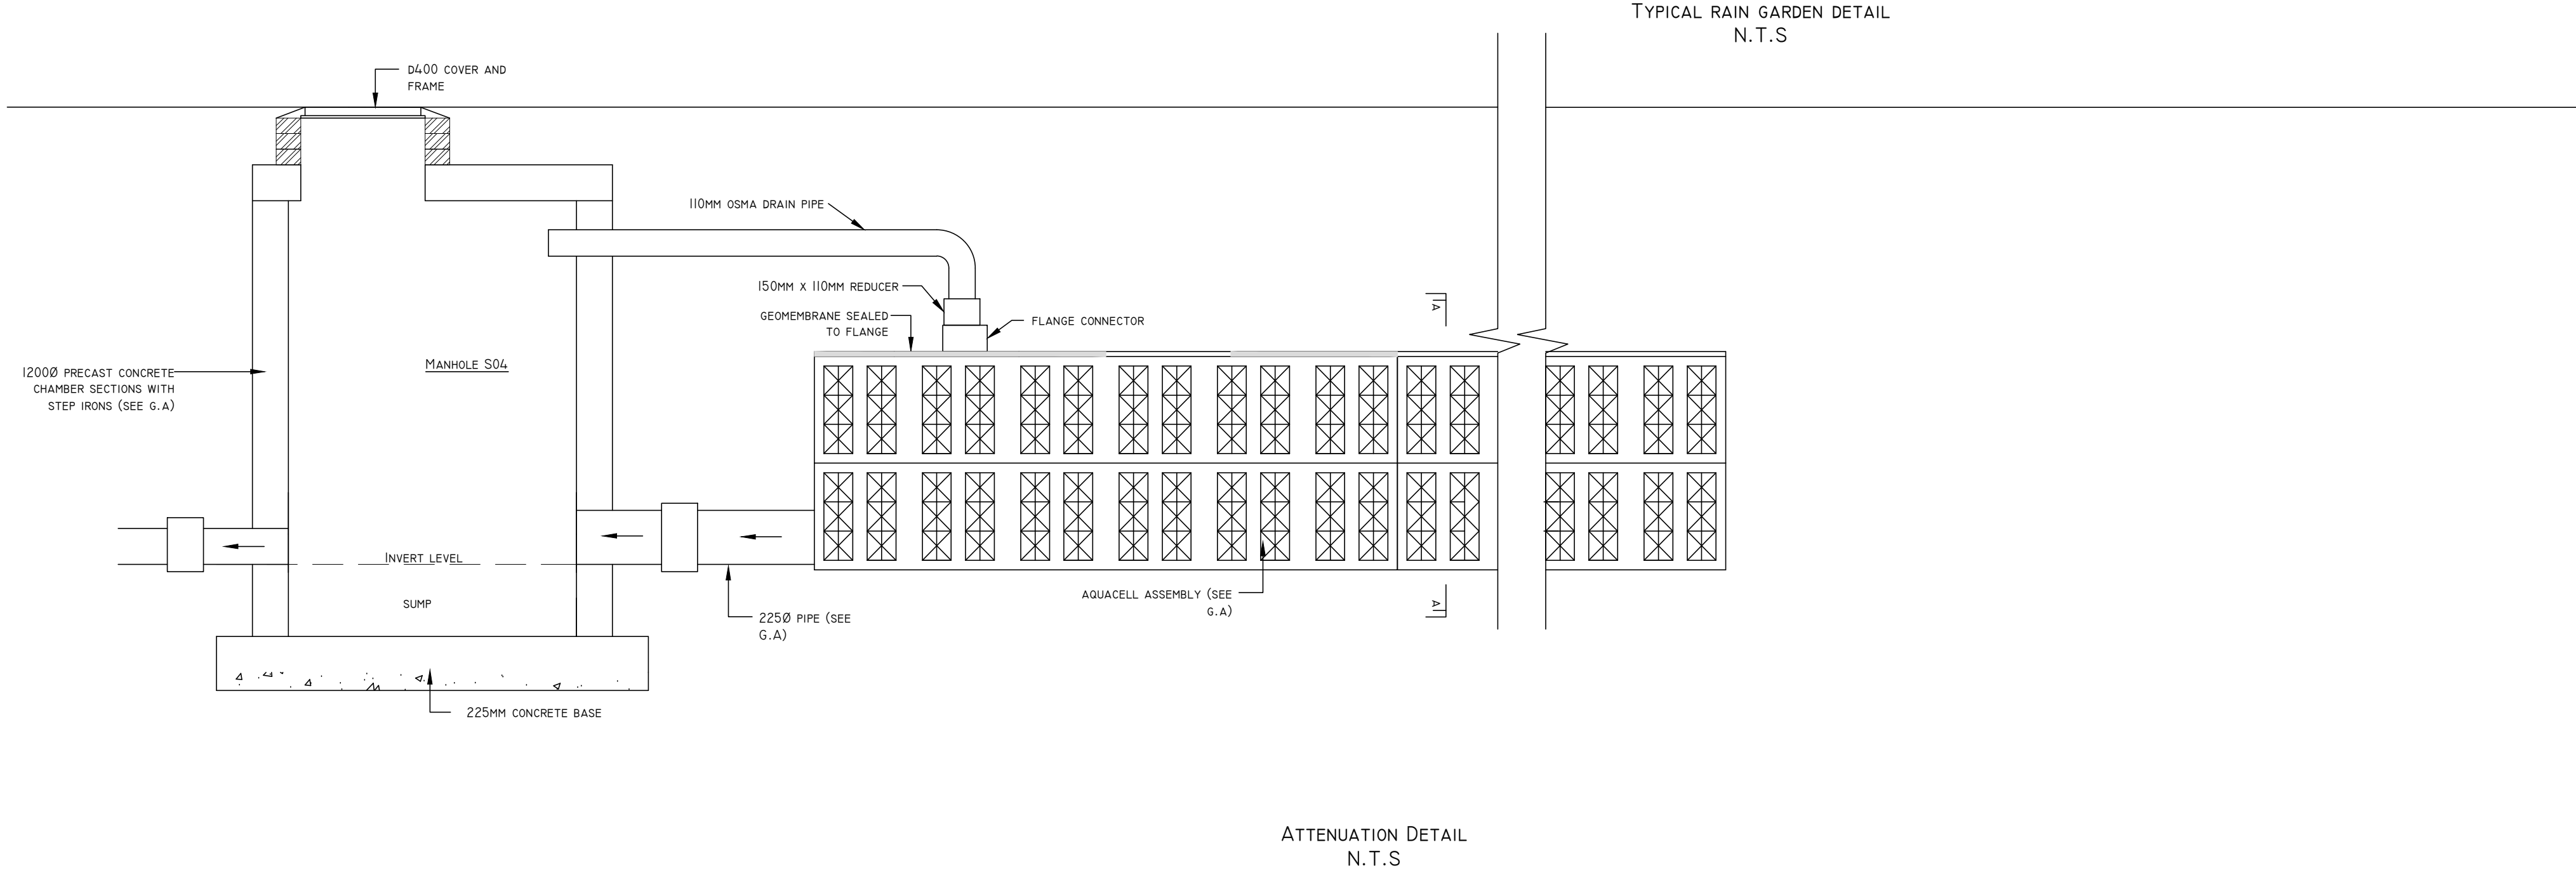

PLANNING

C	RE-ISSUE FOR PLANNING	20/05/26	HB
B	RAIN GARDENS INCORPORATED	23/07/26	HB
A	UPDATED DISCHARGE RATE TO SUIT COMMENTS	16/07/26	HB
—	INITIAL ISSUE	24/04/25	HC
REV	COMMENTS	DATE	BY

BMC

BELL MUNRO CONSULTING LTD

CONSULTING CIVIL & STRUCTURAL ENGINEERS
TURING HOUSE
5 ARCHWAY
MANCHESTER
M15 5RL
TEL: 0161 2098032
FAX: 0161 2098033
EMAIL: CONSULTING@BELLMUNRO.CO.UK
WWW.BELLMUNRO.CO.UK

CLIENT:
CAPSTONE CONSTRUCTION (NW) LTD.

PROJECT:
816 STOCKPORT ROAD

TITLE:
ATTENUATION DETAILS

DRAWN BY:
R.C

CHECKED BY:
S.J.B

SCALE:
NTS

DATE:
04/25

DRAWING NUMBER:
J8728/DO3

REVISION:
C