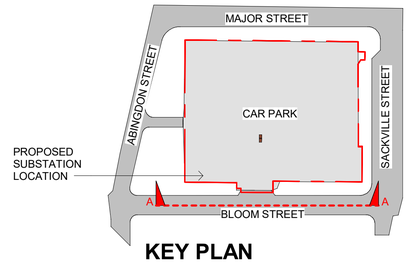

KEY PLAN
1 : 1000

Architects are to be notified of any discrepancies.
Contractors must check all dimensions on site.
This drawing is subject to copyright laws and is for use on this project only.
This drawing is to be used solely for the information as titled only.
For other information refer to the latest revision of any cross referenced drawings.
To be read in conjunction with relevant design standards/protocols

This is a colour drawing. In order to ensure any subsequent reproduction is viewed correctly it should be printed in full colour.

1 0 1 2 3 4 5
SCALE 1:100 m

10 0 10 20 30 40 50
SCALE 1:1000 m

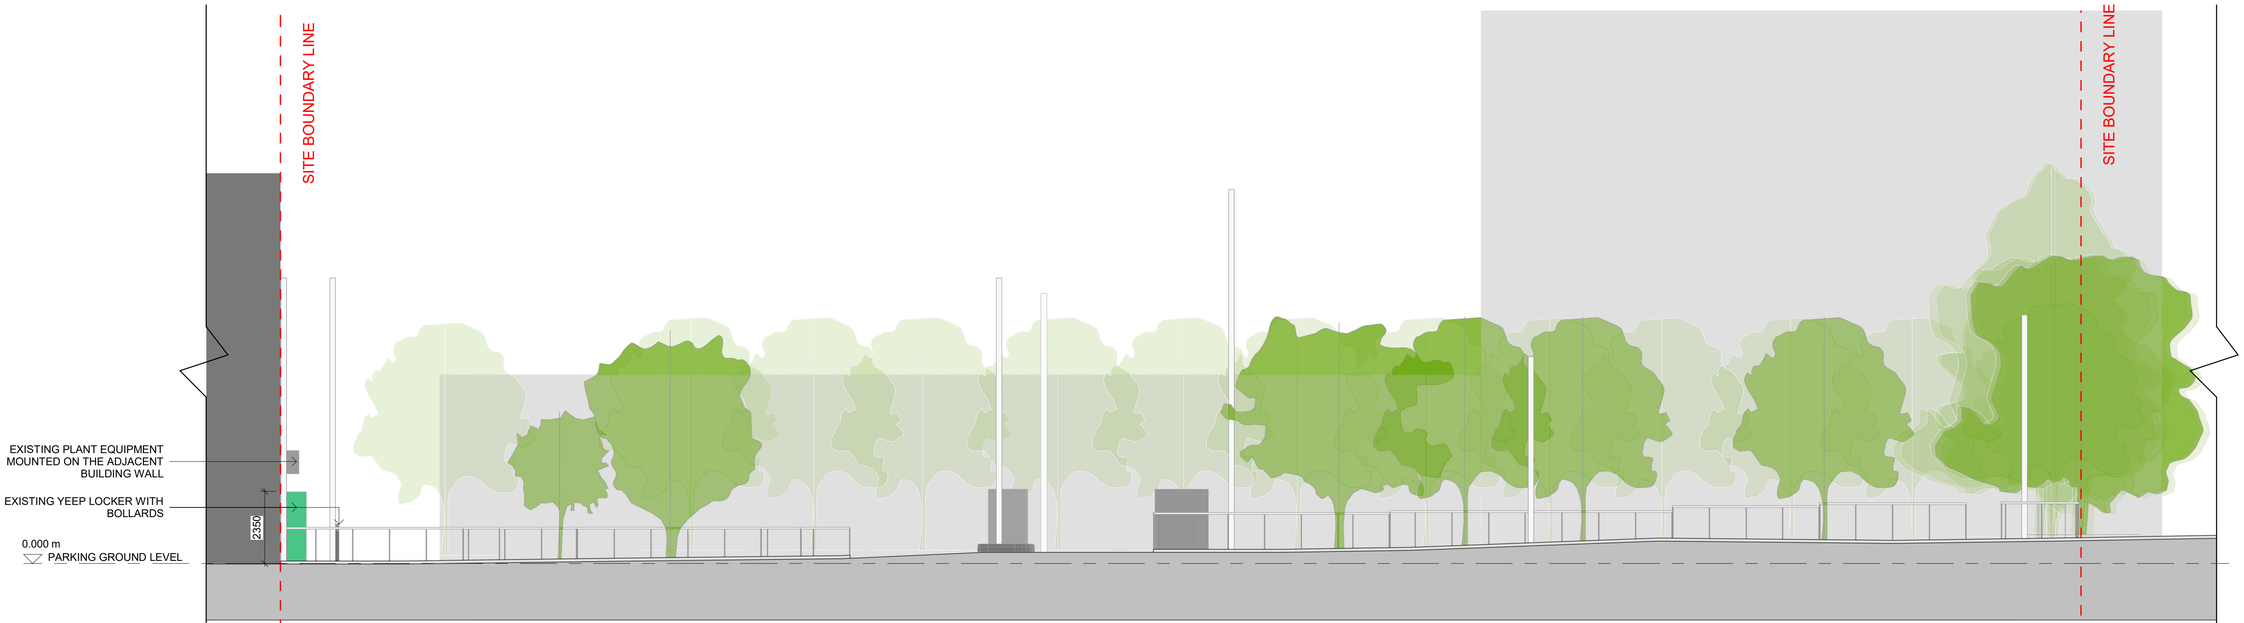

EXISTING SITE ELEVATION A-A FROM BLOOM STREET
1 : 100

PROPOSED SITE ELEVATION A-A FROM BLOOM STREET
1 : 100

Rev	Description	Date	Drn	Ckd
P11	PROPOSED FENCE MATERIAL UPDATE	10.04.26	HJ	KR
P10	EXISTING LOCKER AND PLANT ON WALL INCORPORATED IN THE LAYOUT FOR PLANNING RESPONSE	10.03.26	KR	RK
P9	PROPOSED SIGNAGE REMOVED, TYPICAL FENCE DETAIL UPDATED TO SUIT LPA COMMENTS	25.02.26	KR	RK
P8	FENCE HEIGHT AMENDED TO ALIGN WITH DNO SUBSTATION RIDGE HEIGHT.	06.02.26	JJC	RK
P7	PROPOSED FENCE PANEL MATERIALITY UPDATED	06.02.26	JJC	RK
P6	GENERAL UPDATES, NEW EQUIPMENTS INCORPORATED, ISLAND KERB ADJUSTED	17.07.25	KR	JN
P5	GENERAL UPDATES FOLLOWING PLANNING CONSULTANT COMMENTS, CAGE REMOVED, LOCATION ADJUSTED, DIMENSIONS ADDED, NEW NAMING CONVENTION ADAPTED	08.07.25	KR	JN
P4	RED BOUNDARY LINE AMENDED, KEMPOWER UNIT UPDATED, WHEEL STOPPER ADDED	03.07.25	KR	JN
P3	RED BOUNDARY LINE AMENDED TO DRAINAGE PROPOSAL REVISION, COLOR UPDATED FOR FENCE AND GATE	26.06.25	KR	JM
P2	EXISTING ELEMENTS ANNOTATIONS REMOVED, EXISTING TREE AMENDED	14.04.25	KR	JM
P1	FIRST ISSUE	11.04.25	KR	JM

Status
PLANNING

SMR
SMALLEY MARSEY RISPIN
ARCHITECTS
The Exchange Station Parade Harrogate HG1 1TS
01423 707 757 admin@smrarchitects.co.uk

Project
LYSARA- MANCHESTER SACKVILLE

Client
LYSARA
www.lysara.com

Drawing Title
BLOOM STREET SITE ELEVATION

Proj Ref	Origin	Zone	Level	Type	Role	Num	Status	Rev
8043 -	SMR -	MA -	ZZ -	DR -	A -	2007 -	S3 -	P11

SMR Job Ref	Sheet	Scale	Drawn
8043-MA-2007	A1	NOTED	KR