


Section A-A
1:25



Section B-B
1:25

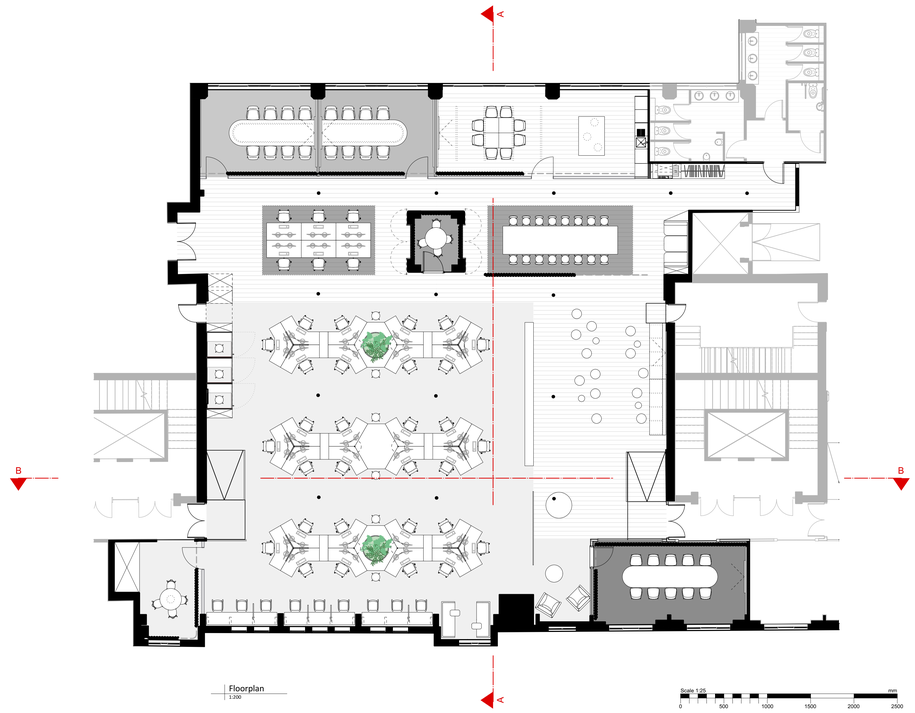

Floorplan
1:200

Scale 1:25

0 500 1000 1500 2000 2500 mm

Nr.	Comment	Date	Name

Plan Name
Sections

Plan Nr.
1893-AUS-OG08-STD-101

Index
0

Status
Vorabzug

Floor
8th floor

Scale
1:25

Format
A0

Project Name
St Beckmann Group - Office Manchester

Drawn by
GM

Issue Date
29.04.2026

Project Address
Bridgewater House
Whitworth Street, M1 6 LT

Client
ACCIDO Limited
Martins Road, Irlam
Manchester M44 5AB

Architects / Planning by

Ippolito Fleitz Group GmbH
Augustenstrasse 97
70197 Stuttgart, Germany
+49 (0)711 / 656 769 0
info@ifgroup.org

IPPOLITO FLEITZ GROUP IDENTITY ARCHITECTS

This plan is only valid in combination with the structural construction plans and all detail plans by the architect and the technical engineers. All dimensions and indications must be checked by the contractor before the beginning of the construction work. Any discrepancies found must be reported immediately to the site management prior to commencement of works. It is the contractors responsibility to check and determine all dimensions that are relevant for production and to check and verify the suitability and characteristics and functions of any elements and coordinate with architects planning.