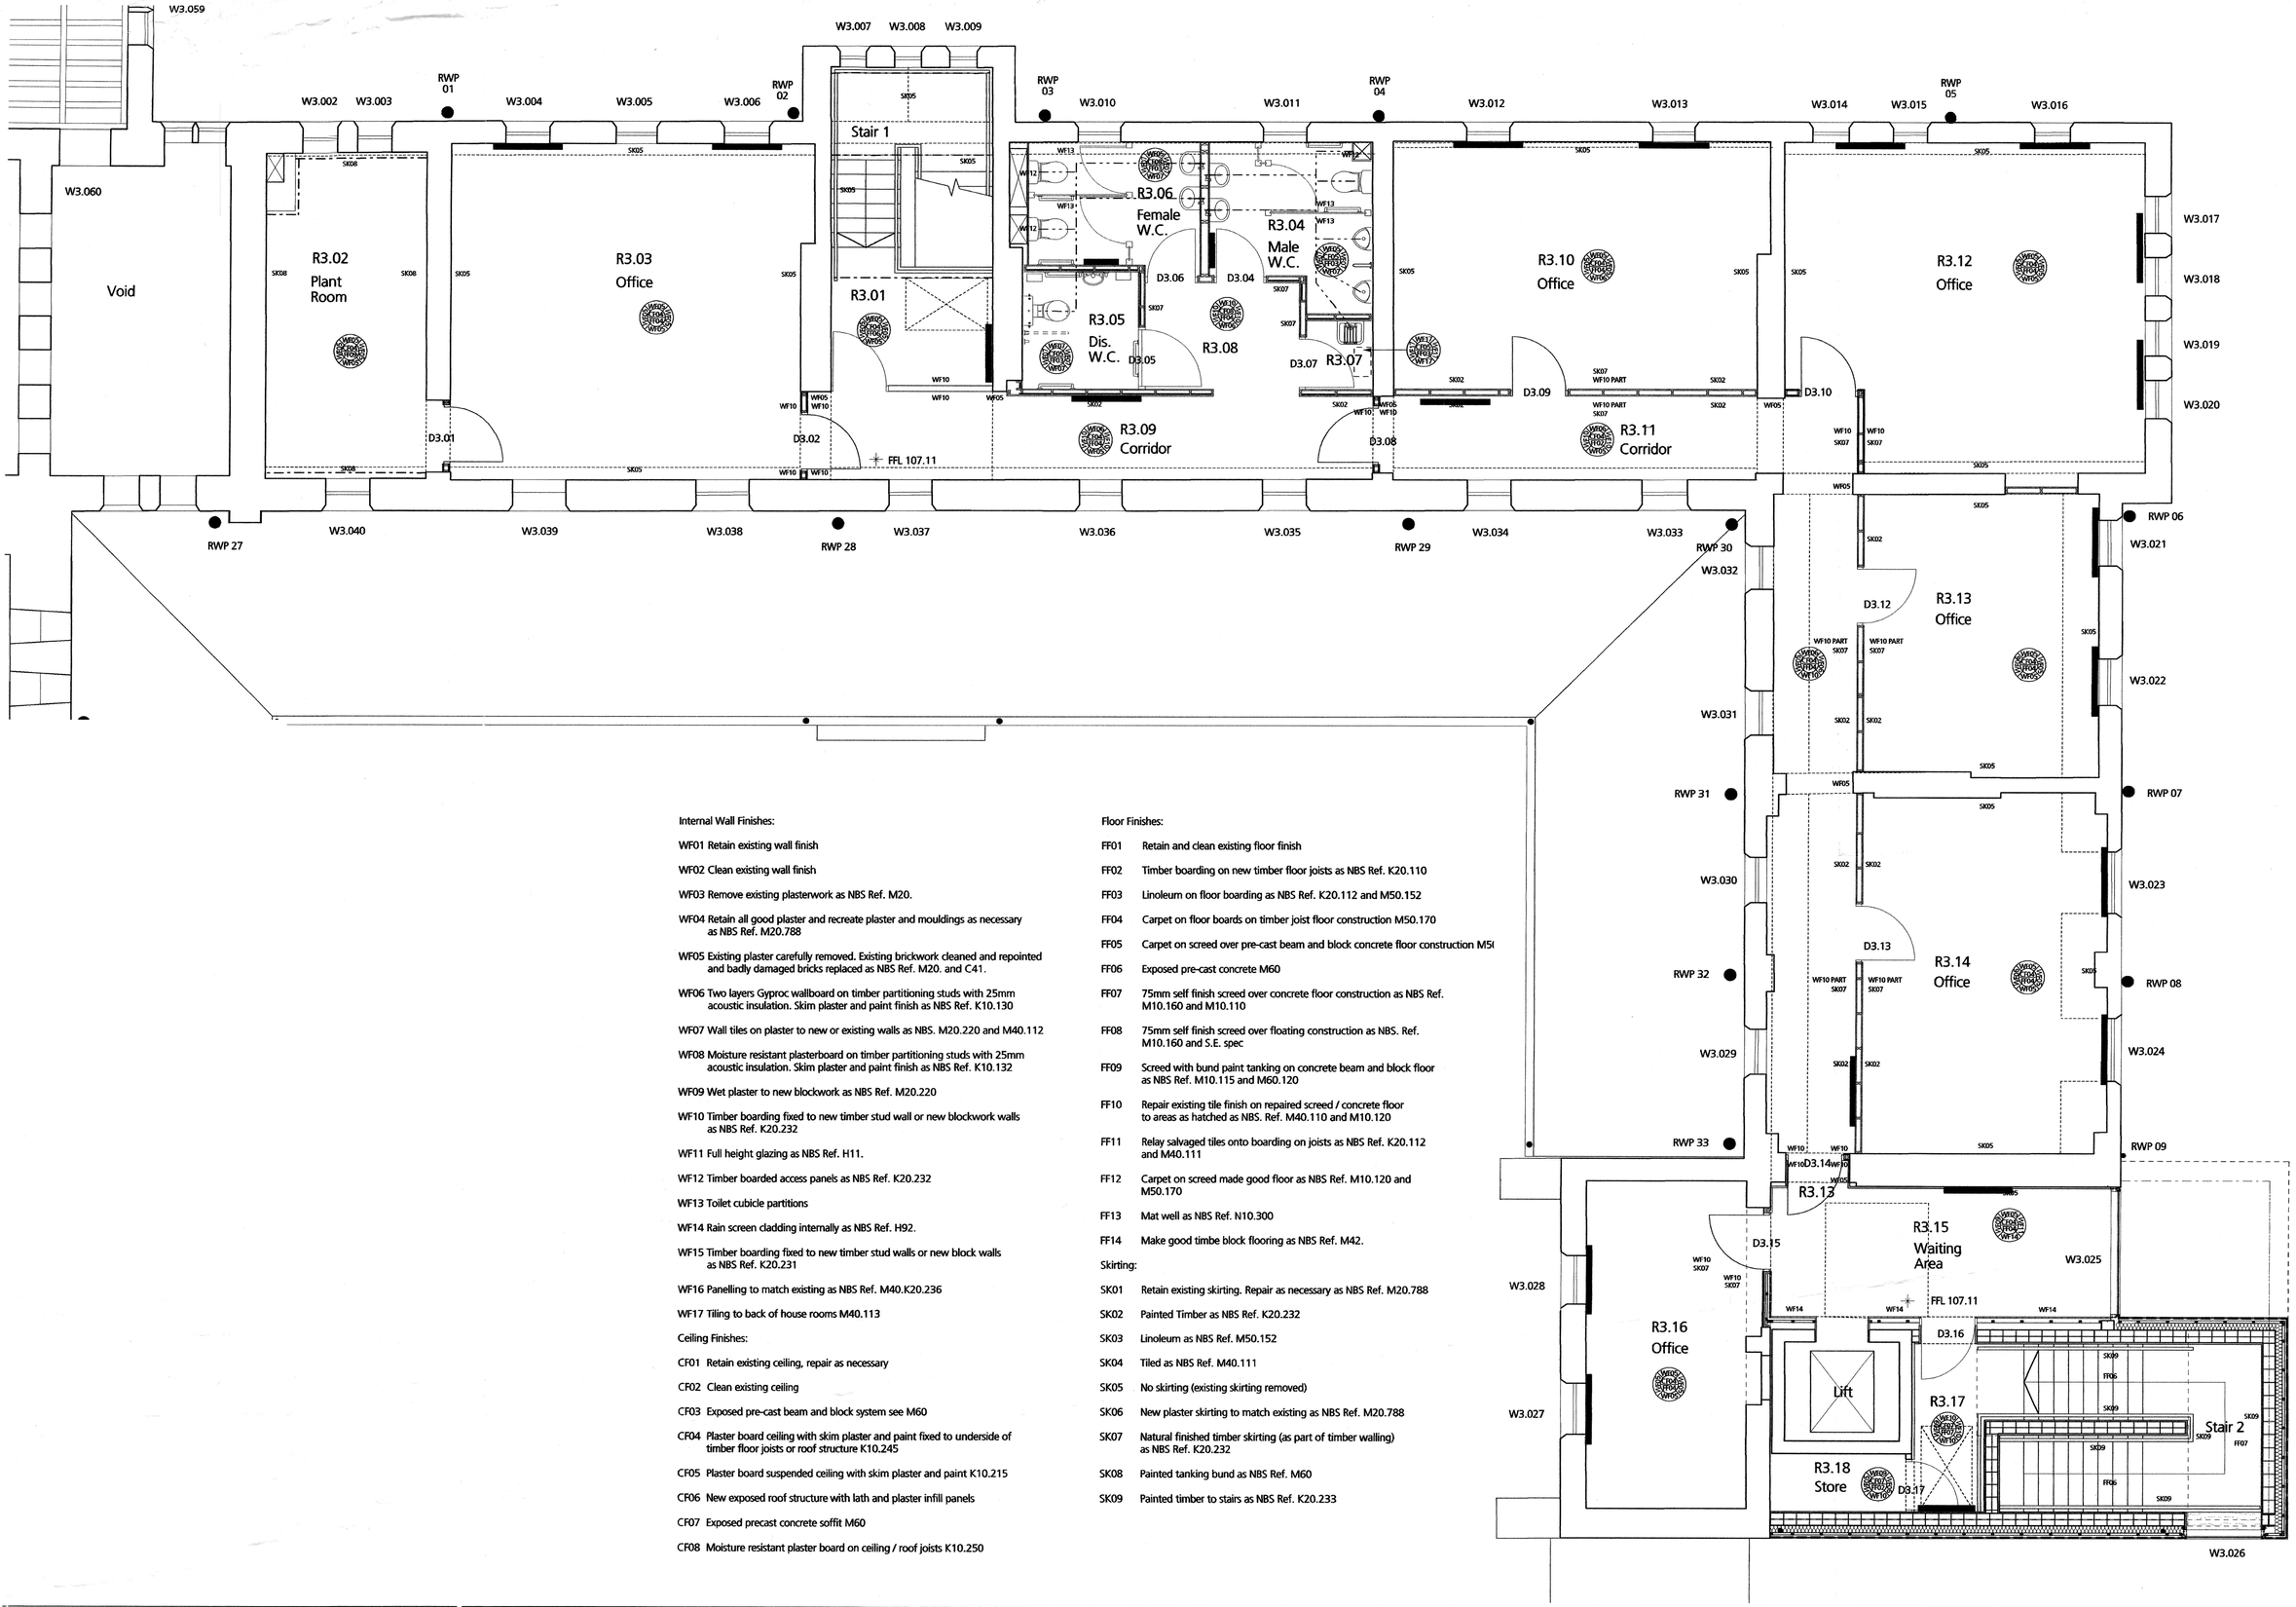


Internal Wall Finishes:

WF01 Retain existing wall finish

WF02 Clean existing wall finish

WF03 Remove existing plasterwork as NBS Ref. M20.

WF04 Retain all good plaster and recreate plaster and mouldings as necessary as NBS Ref. M20.788

WF05 Existing plaster carefully removed. Existing brickwork cleaned and repointed and badly damaged bricks replaced as NBS Ref. M20. and C41.

WF06 Two layers Gyproc wallboard on timber partitioning studs with 25mm acoustic insulation. Skim plaster and paint finish as NBS Ref. K10.130

WF07 Wall tiles on plaster to new or existing walls as NBS. M20.220 and M40.112

WF08 Moisture resistant plasterboard on timber partitioning studs with 25mm acoustic insulation. Skim plaster and paint finish as NBS Ref. K10.132

WF09 Wet plaster to new blockwork as NBS Ref. M20.220

WF10 Timber boarding fixed to new timber stud wall or new blockwork walls as NBS Ref. K20.232

WF11 Full height glazing as NBS Ref. H11.

WF12 Timber boarded access panels as NBS Ref. K20.232

WF13 Toilet cubicle partitions

WF14 Rain screen cladding internally as NBS Ref. H92.

WF15 Timber boarding fixed to new timber stud walls or new block walls as NBS Ref. K20.231

WF16 Panelling to match existing as NBS Ref. M40.K20.236

WF17 Tiling to back of house rooms M40.113

Ceiling Finishes:

CF01 Retain existing ceiling, repair as necessary

CF02 Clean existing ceiling

CF03 Exposed pre-cast beam and block system see M60

CF04 Plaster board ceiling with skim plaster and paint fixed to underside of timber floor joists or roof structure K10.245

CF05 Plaster board suspended ceiling with skim plaster and paint K10.215

CF06 New exposed roof structure with lath and plaster infill panels

CF07 Exposed precast concrete soffit M60

CF08 Moisture resistant plaster board on ceiling / roof joists K10.250

Floor Finishes:

FF01 Retain and clean existing floor finish

FF02 Timber boarding on new timber floor joists as NBS Ref. K20.110

FF03 Linoleum on floor boarding as NBS Ref. K20.112 and M50.152

FF04 Carpet on floor boards on timber joist floor construction M50.170

FF05 Carpet on screed over pre-cast beam and block concrete floor construction M5(

FF06 Exposed pre-cast concrete M60

FF07 75mm self finish screed over concrete floor construction as NBS Ref. M10.160 and M10.110

FF08 75mm self finish screed over floating construction as NBS. Ref. M10.160 and S.E. spec

FF09 Screed with bund paint tanking on concrete beam and block floor as NBS Ref. M10.115 and M60.120

FF10 Repair existing tile finish on repaired screed / concrete floor to areas as hatched as NBS. Ref. M40.110 and M10.120

FF11 Relay salvaged tiles onto boarding on joists as NBS Ref. K20.112 and M40.111

FF12 Carpet on screed made good floor as NBS Ref. M10.120 and M50.170

FF13 Mat well as NBS Ref. N10.300

FF14 Make good timbe block flooring as NBS Ref. M42.

Skirting:

SK01 Retain existing skirting. Repair as necessary as NBS Ref. M20.788

SK02 Painted Timber as NBS Ref. K20.232

SK03 Linoleum as NBS Ref. M50.152

SK04 Tiled as NBS Ref. M40.111

SK05 No skirting (existing skirting removed)

SK06 New plaster skirting to match existing as NBS Ref. M20.788

SK07 Natural finished timber skirting (as part of timber walling) as NBS Ref. K20.232

SK08 Painted tanking bund as NBS Ref. M60

SK09 Painted timber to stairs as NBS Ref. K20.233

Revision	Description	By	Date
*	Preliminary Issue	HC	07.09.05
A	Issue for main works tender	HC	17.10.05

Notes
DO NOT SCALE. Use figured dimensions only. The contractor is requested to check all dimensions before the work is put in hand.

© All copyrights Austin-Smith:Lord

This drawing must only be used for the purpose for which it is supplied and its contents must not be reproduced for any purpose without written permission.

No areas indicated, or areas calculated from this drawing should be used for valuation purposes or as the basis for development contracts.

Drawn HC
Date 08.08.05
Checked
Date
Scale 1:50 @ A1
Status TENDER

Austin-Smith:Lord
Architects Designers Planners
Landscape Architects
4 Jordan Street
Manchester M15 4PY
t 0161 228 7569
f 0161 228 7579
e manchester@austinsmithlord.com

Austin • Smith : Lord

Project The Pugin Centre at Gorton Monastery

Description Internal Wall, Floor and Ceiling Finishes
Second Floor of Friray

Job No. 99825501
Drawing No. L(4-)014
Revision * A