


Flexibility

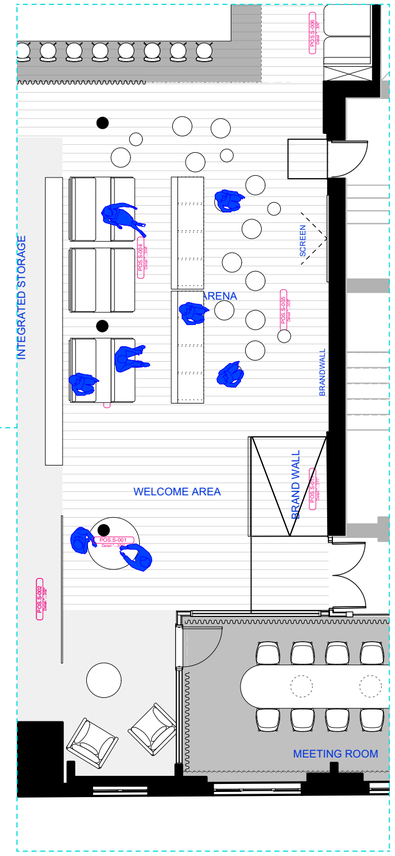

Scale 1:100

0 1 2 5 10 m

Nr.	Comment	Date	Name

Plan Name
Carpentry Position Plan

Plan Nr.	Index	Status
1893-AUS-OG08-GR-070	0	Vorabzug

Floor	Scale	Format
OG08	1:100	A2

Project Name	Drawn by	Issue Date
Dr Beckmann Group - Office Manchester	IP	09.04.2026

Project Address
Bridgewater House
Whitworth Street, M1 6 LT

Client
ACDOCO Limited
Martens Road, Irlam
Manchester M44 5AX

Architects / Planning by

Ippolito Fleitz Group GmbH
Augustenstrasse 87
70197 Stuttgart, Germany
+49 (711) 993392-330
info@ifgroup.org

IPPOLITO FLEITZ GROUP IDENTITY ARCHITECTS

This plan is only valid in combination with the structural construction plans and all detail plans by the architect and the technical engineers. All dimensions and indications must be checked by the contractor, any discrepancies to dimensions as existing on site or in plans issued by third parties must be reported immediately to the site management prior to commencement of works. It is the contractors responsibility to check and determine all dimensions that are relevant for production and build-out, that refer to all physical characteristics and functions of any elements and coordinate with architects planning.