
Proposed sign as per detailed drawings



Hunts Bank Elevation
scale 1:400

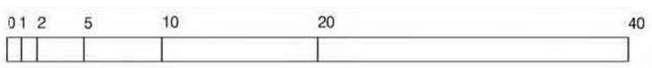

Note:
Do not scale from this drawing.
Dimensions are to be checked on site.
If in doubt please ask.

KEY

Rev	Date/Intls	Details
Rev	15/05/26 SK	PLANNING

© The moral rights of the author are hereby asserted.
This drawing and design is the sole property of Buttress Ltd and must not be reproduced without permission.
Buttress Ltd is Registered in England and Wales: 5363573

Buttress

41 Bengal St
Manchester
M4 6AF

T 0161 236 3303
E contact@buttress.net
W www.buttress.net

Project Title	CSM - Stoller Hall
Client	Chetham's School of Music
Location	Manchester
Drawing Title	CSM - Stoller Hall Hunts Bank Elevation
Date	01/04/26
Scale	1:400
Checked	SK
Orig Paper Size	A3

Status **Planning**

Project:	Origin:	Zone:	Level:	Type:	Disc:	Number:	Rev:
10374	**BA**	**- B1**	**- 0F**	**- DR**	**- A**	**- (02)104**	**-**