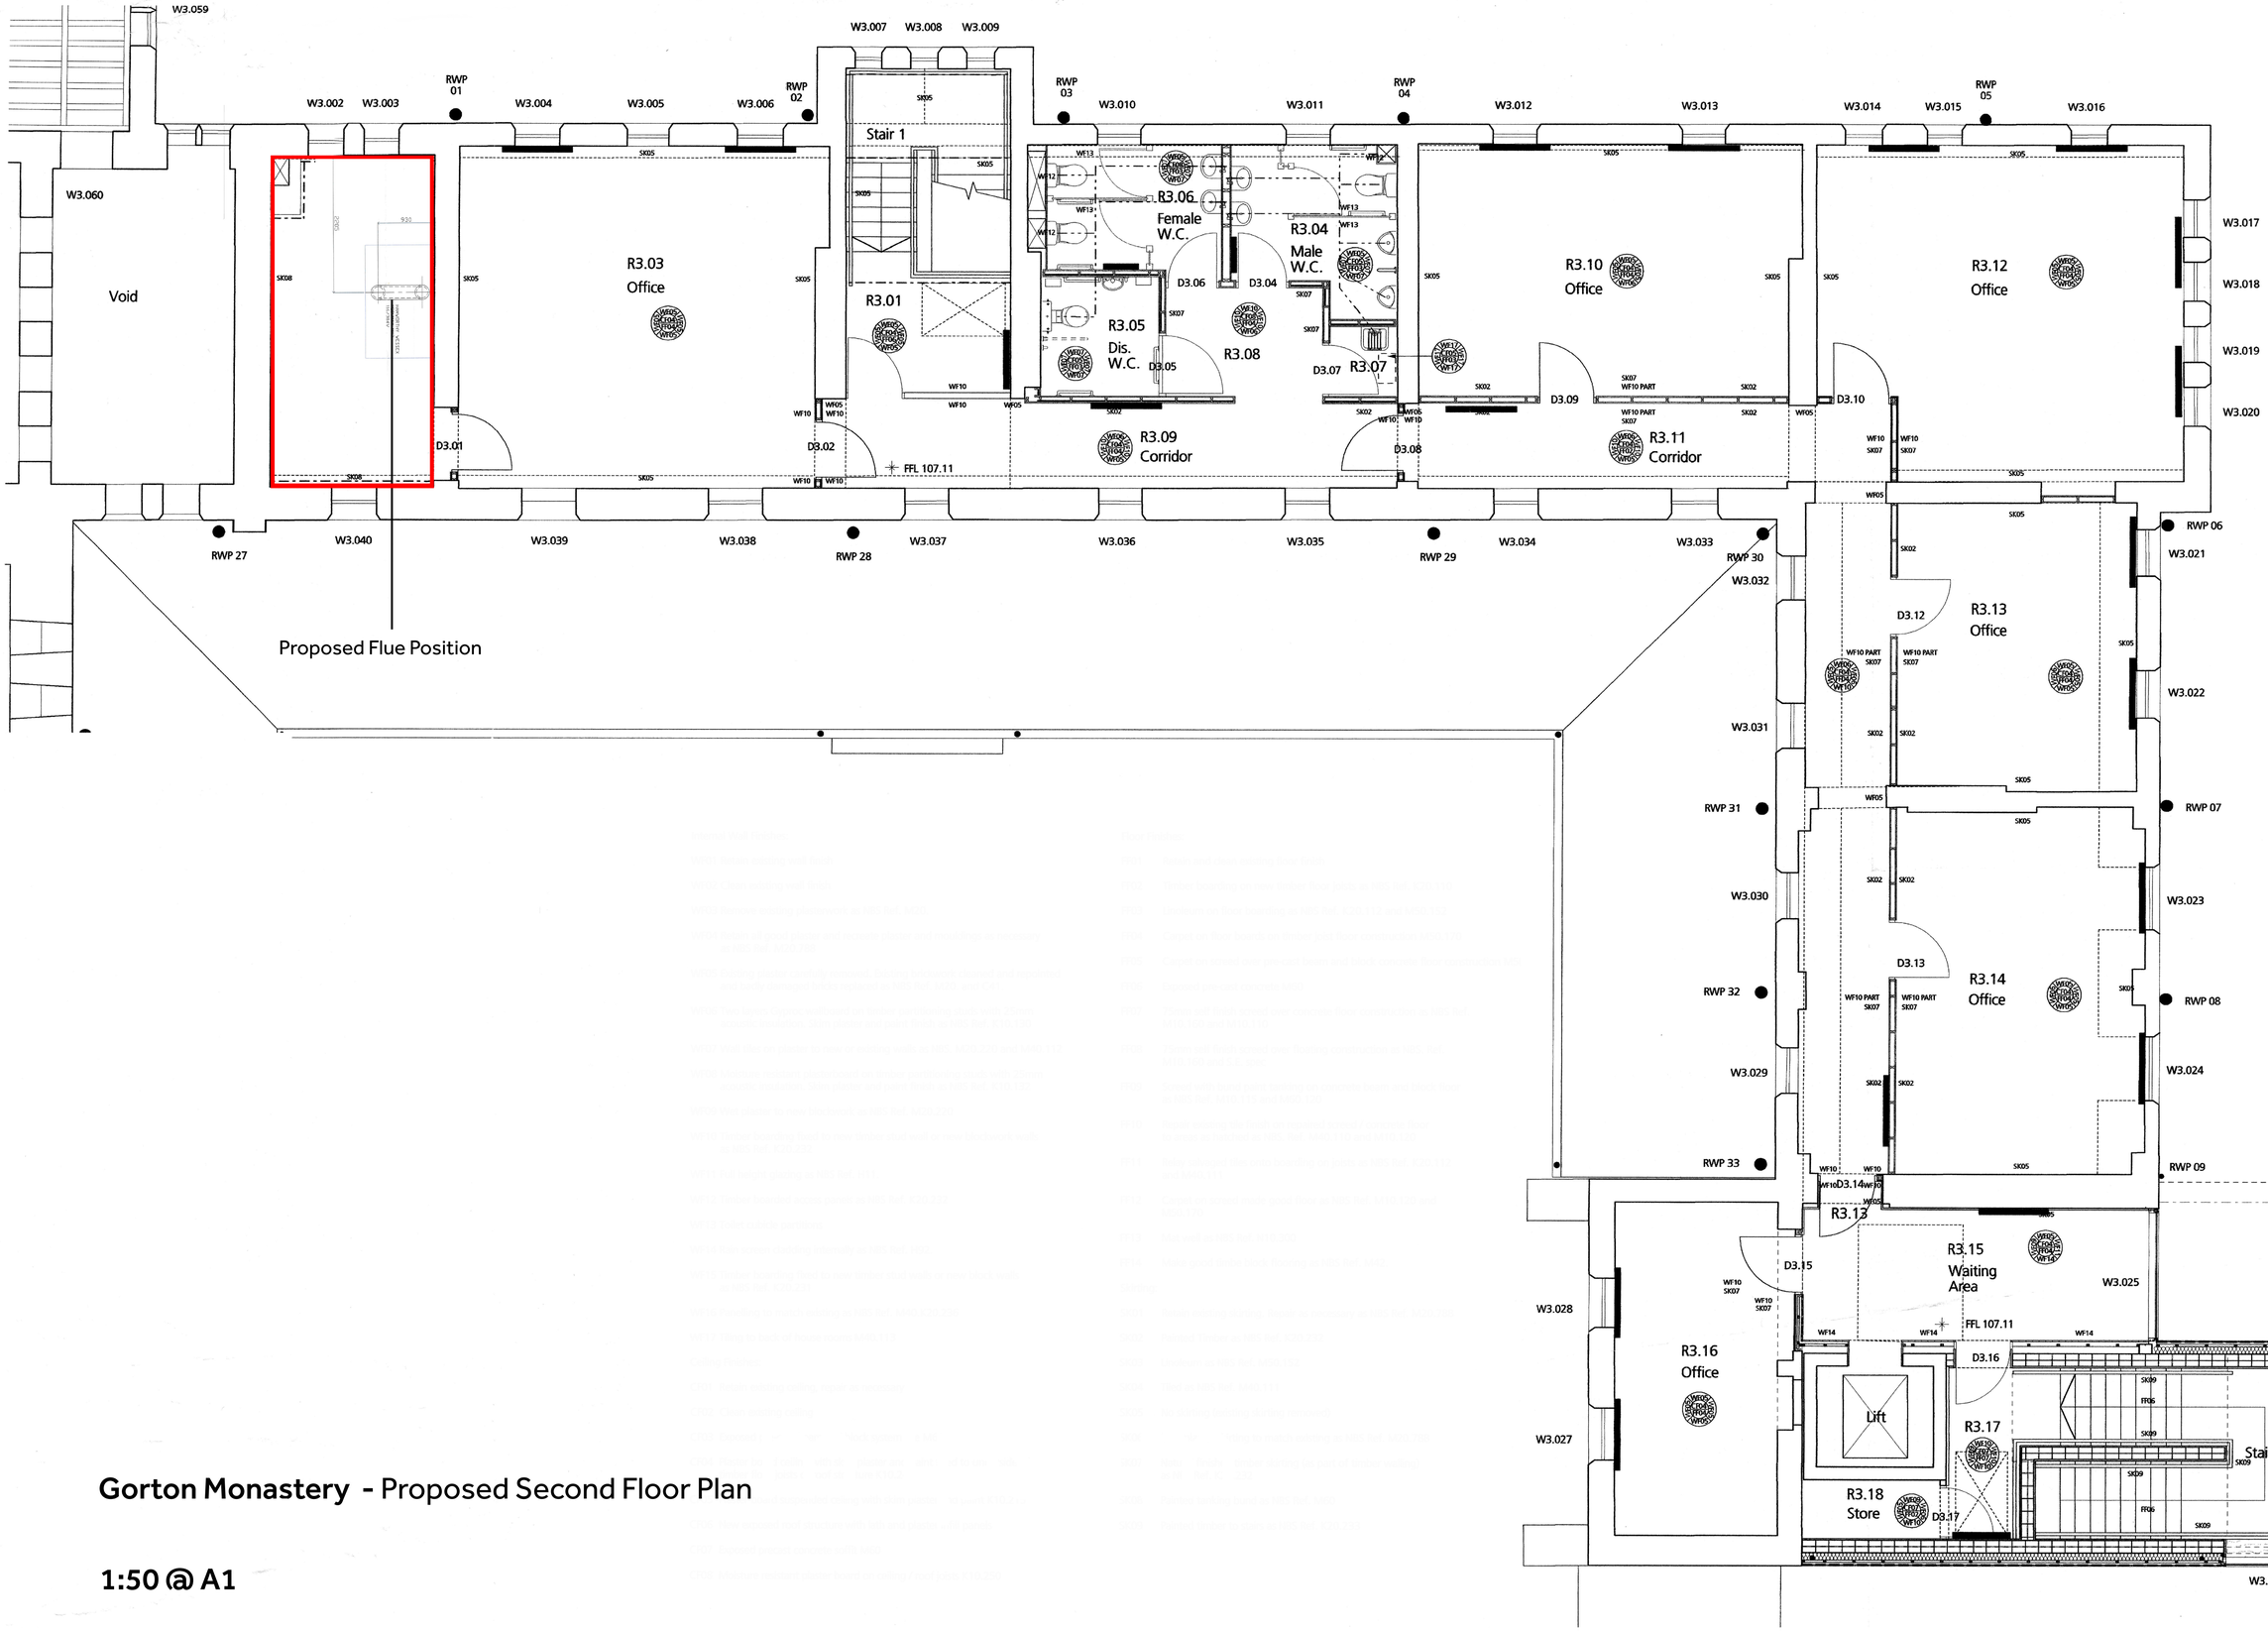


Gorton Monastery - Proposed Second Floor Plan

1:50 @ A1