



Section A-A
1:25

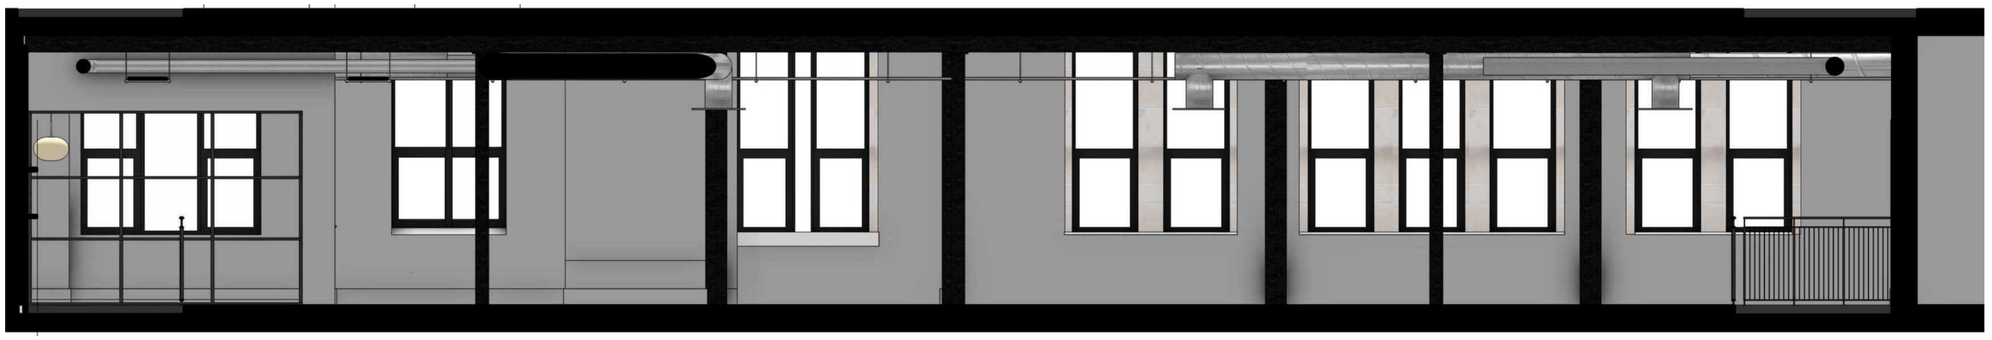

Section B-B
1:25

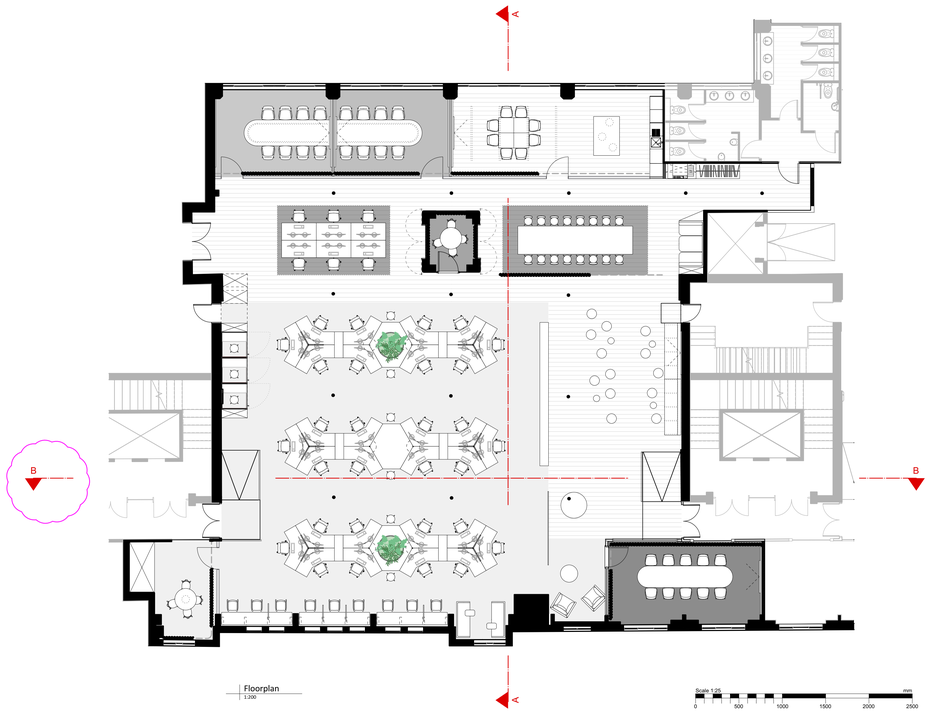

Floorplan
1:200

Scale 1:25
mm
0 500 1000 1500 2000 2500

No.	Comment	Date	Name
4	Section BB view aligned with line & furniture removed	21.08.2024	SW

Plan Name
Sections,without furniture

Plan Nr. 1893-AJS-OG08-STD-102	**Index** A	**Status** Vorabzug
Floor 8th floor	**Scale** 1:25	**Format** A0
Project Name DI Reckmann Group - Office Manchester	**Drawn by** SW	**Issue Date** 30.04.2024
Project Address Manchester, UK Whitworth Street, M1 6 LT	**Client** DRG (UK) Limited Mariner, Rusk, Ham Manchester M4 5AX	

Architects / Planning by

Ippolito Fleitz Group GmbH
Augustenstrasse 97
70178 Stuttgart, Germany
+49 (711) 892262-200
info@ifgroup.org

IPPOLITO FLEITZ GROUP IDENTITY ARCHITECTS

This plan is only valid in combination with the structural construction plans and all detail plans by the responsible planners. The contractor is responsible for the correctness of all dimensions in the contracts. any discrepancies in dimensions as existing or site or in plans issued by third parties must be reported immediately to the site management prior to commencement of works. It is the contractor's responsibility to ensure that all products and components are relevant for production and build-out, that refer to all physical characteristics and functions of any elements and coordinate with architects planning.