

All dimensions are to be checked on site. This drawing shall not be scaled to ascertain dimensions.

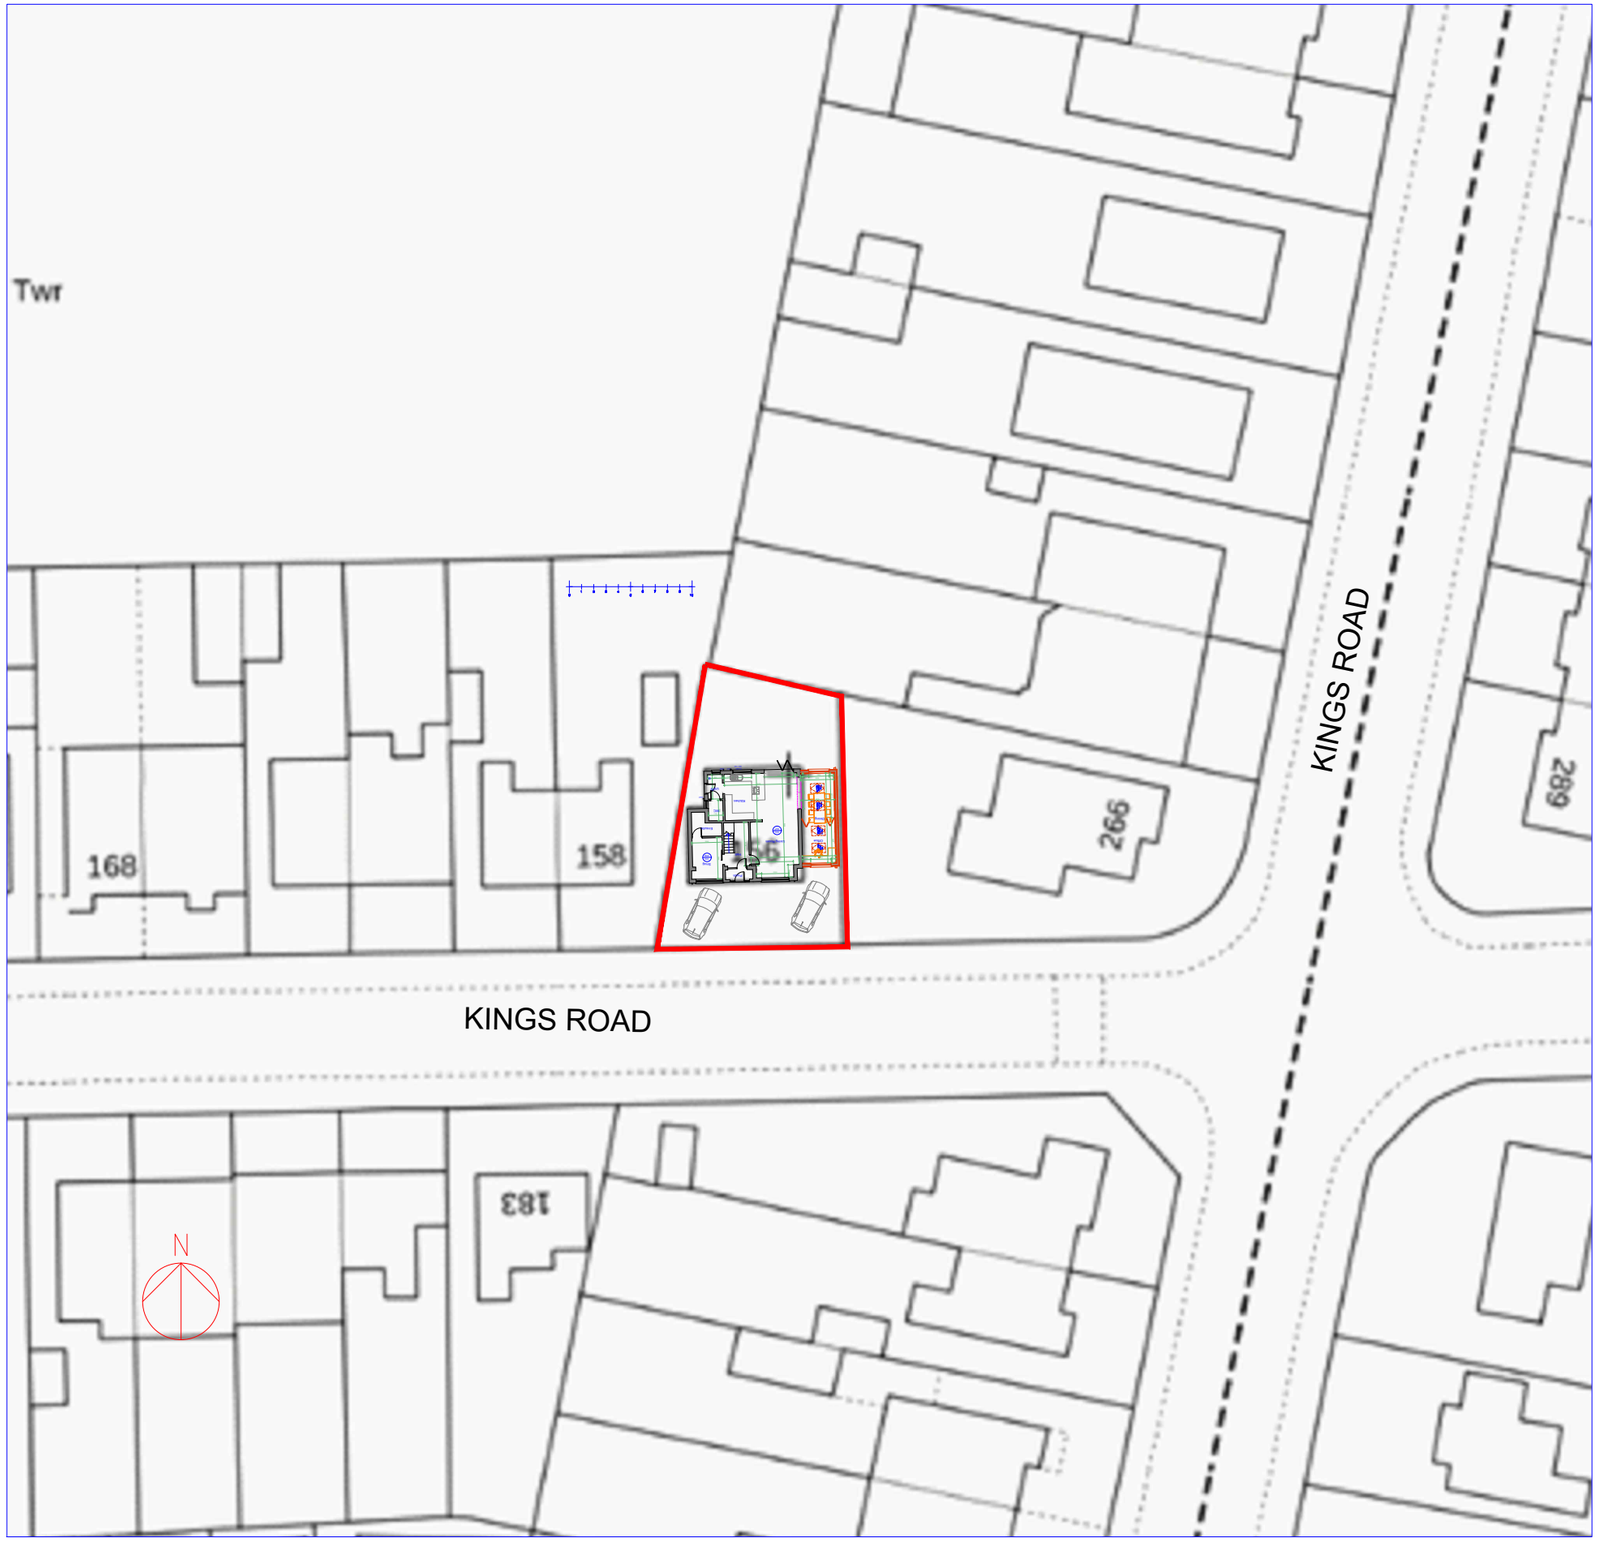

OS Map
Scale 1:500

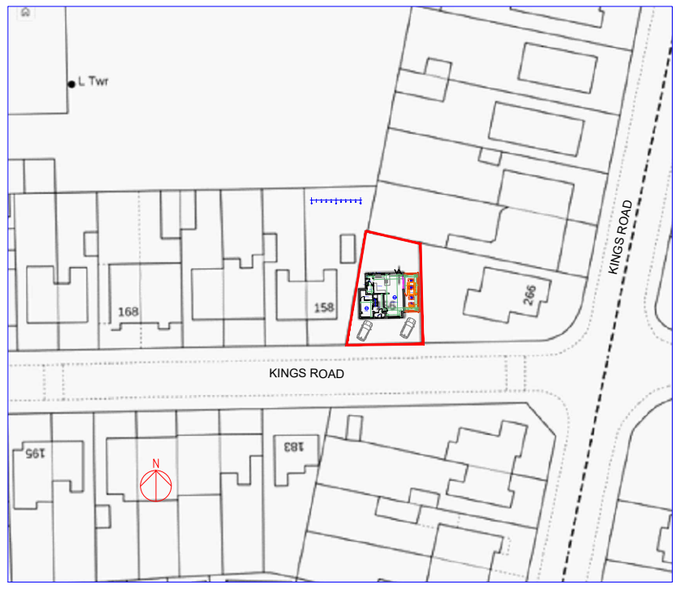

OS Map
Scale 1:1250

Rev	Date	Description

Issued For : INFORMATION PURPOSES ONLY

Client
James and Danny Sfeir

Project
156 Kings Road M21 0XX
Proposed single storey side extension.

Scheme - Drawing Title
OS Map

04 Drawing No. Revision

Date 20.05.26
Scale Various @A3

PLANSTOBUILDIT
Plans To Build It Ltd
Tel: 0161 728 5730
Mob: 07741175755
www.planstobuildit.com