Urban Tree Mangement

0800 222 9529

WWW.URBANTREEMANAGEMENT.CO.UK

Tree Constraint Plan

SCALE :	DATE :	N
1 : 200 @ A3	18/05/2026	
MAP FILENAME : 1 Balloon Street		

Map data shown may contain Ordnance Survey ® products supplied by Pear Technology Services Ltd; Email: info@peartechnology.co.uk
© Crown Copyright and database rights from date shown above
Ordnance Survey ® licence number 100023148

Crown Spread

Root Protection Area

Shading Arc

Category 'A'


Category 'B'

Category 'C'

Category 'U'

0 15m

There is insufficient information relating to below ground infrastructure available at present to comment as to whether or not their would-be adequate space for these to be installed outside of RPAs. If services do enter RPAs the use of hand digging as detailed in the National Joint Utilities Group publication 'Guidelines for the Planning, Installation and Maintenance of Utility Services in Proximity to Trees' (NJUG 10, Volume 4, 2007) will be undertaken to minimise the impact on the tree roots.

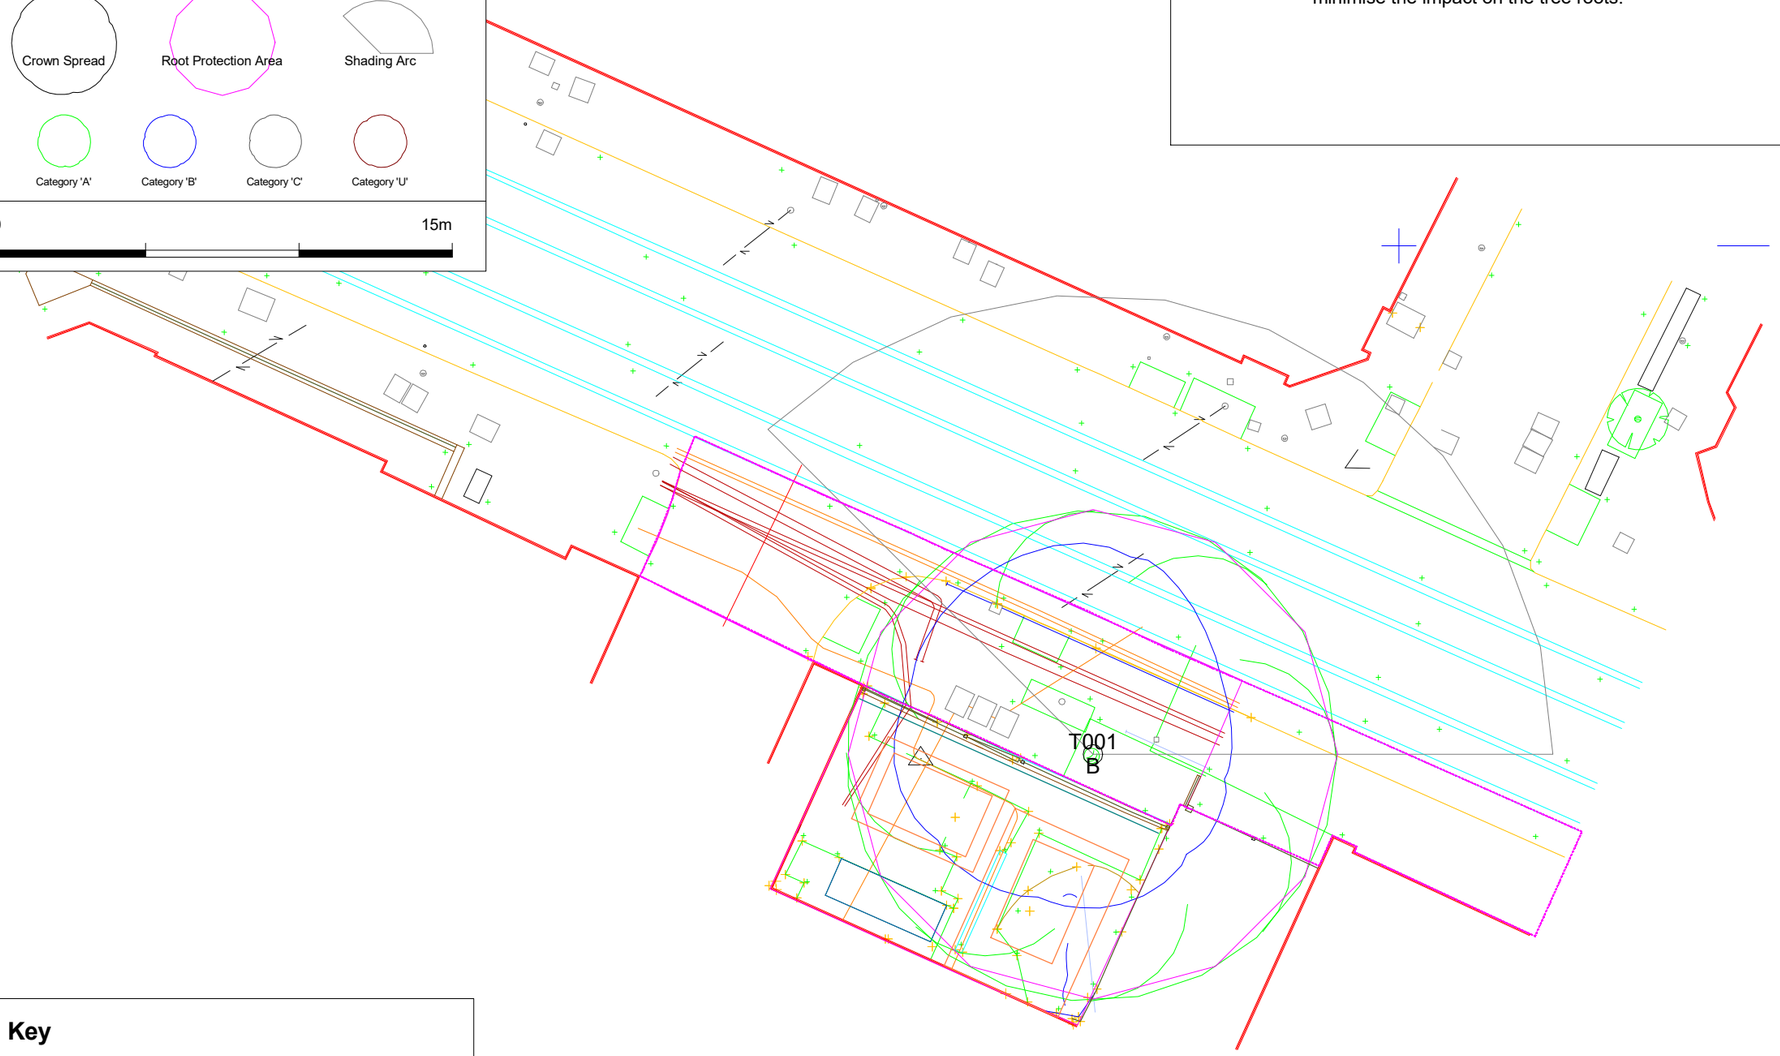

Key

- Exsiting Equipment
- Propoosed Foundations, Steel Frame, Chillers
- Existing Wall & Railings
- Proposed Fencing
- Modified RPA