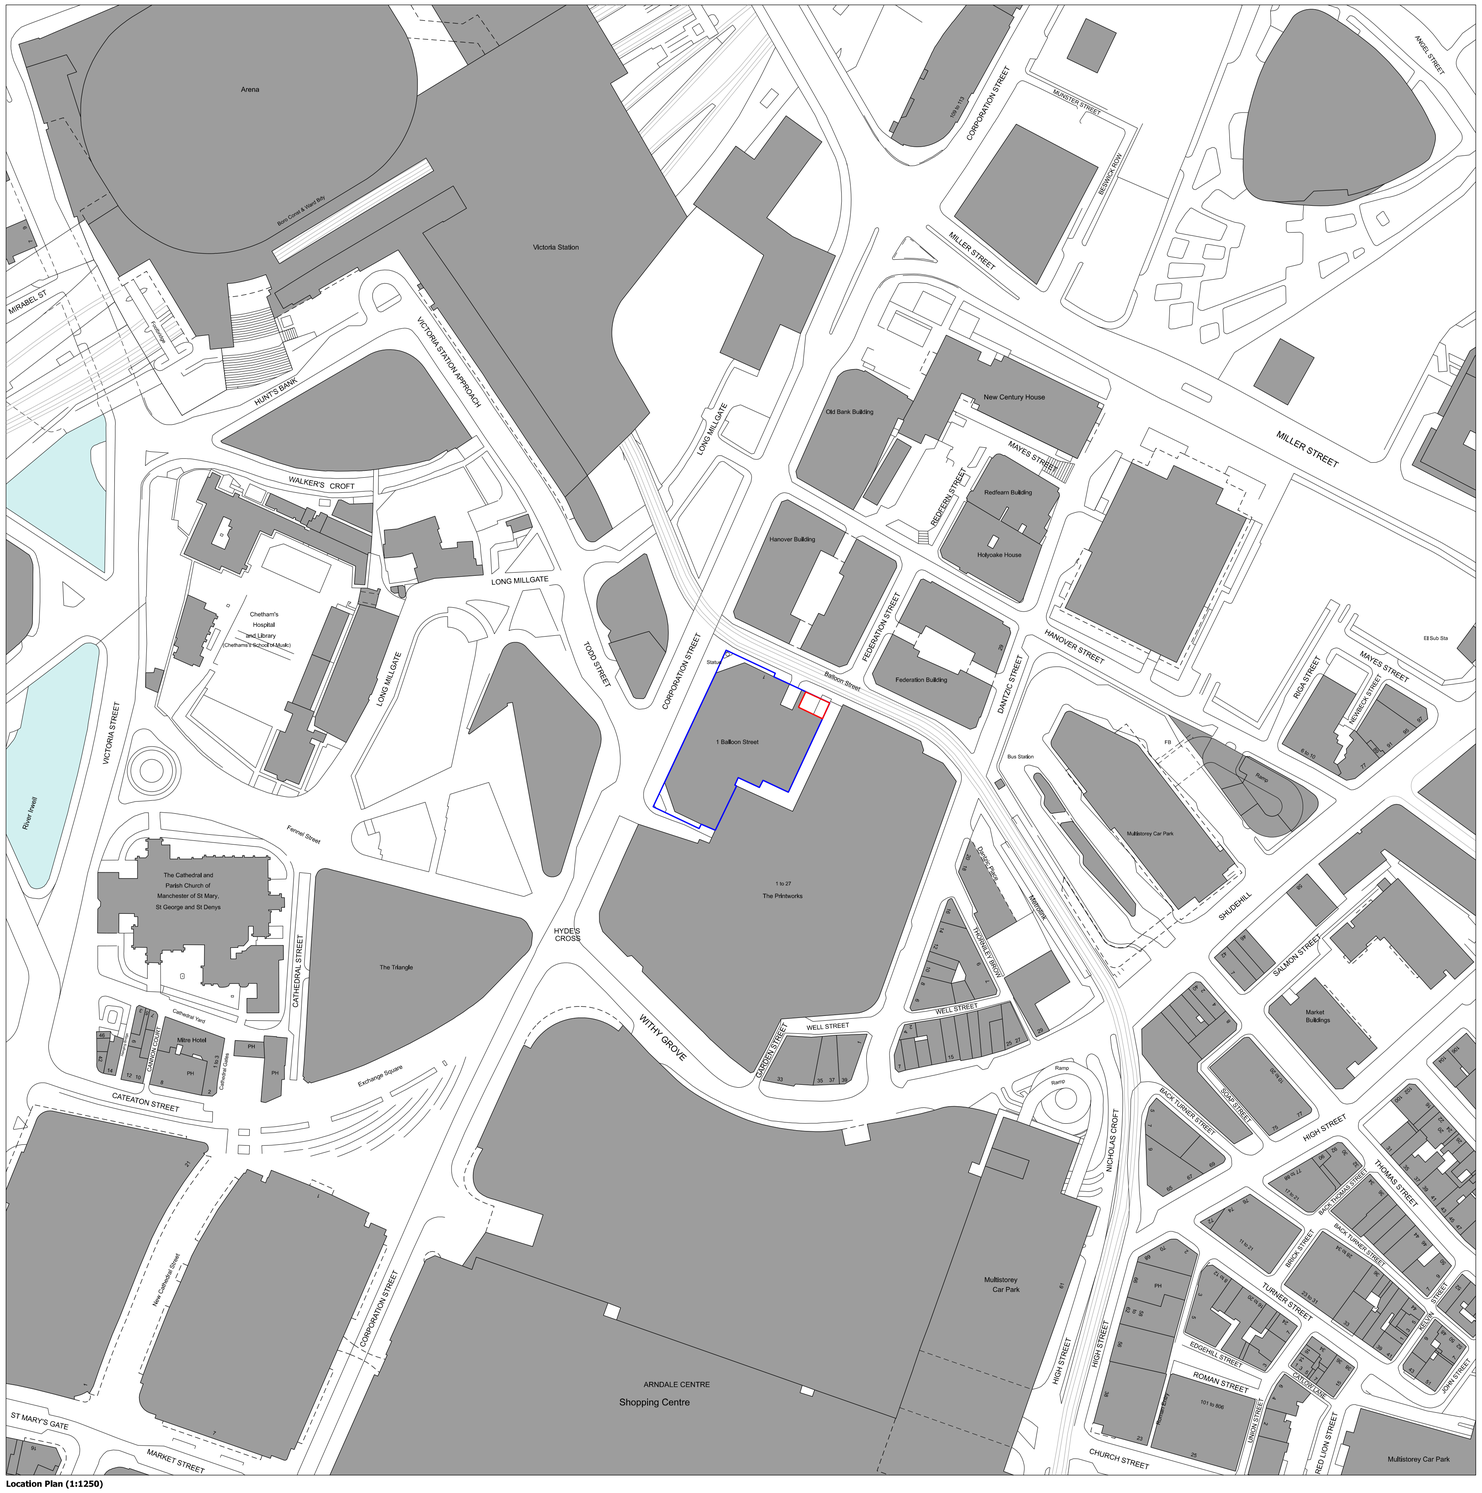


Ownership Boundary

Application Site Boundary

Location Plan (1:1250)

bridge
architects

address 14 Old Mill Street, Manchester, M4 6DZ
directors Russell Bridge RIBA ARB Victoria Hilton ARB

phone 0161 879 2828 **web** www.bridgearchitects.com
company # 07793934 **email** info@bridgearchitects.com

revision notes
rev P01 • 2025-11-26 Issued for Planning.
rev P02 - 2026-05-21 Issued for Planning- site boundaries updated.

project	1 Baloon Street, Manchester	**drawing title**	Location Plan
client	Wittington Investments Ltd	**drawing scale**	1:1250 @ A1; 1:2500 @ A3
job no.	0276	**drawing created**	November 2025
drawing no.	al(05)001	**drawing rev**	P02

PLANNING

bridge
architects

Do not scale from this drawing - use figured dimensions only.
This design and drawing is the copyright of bridge architects ltd and may not be reproduced in any form without prior written consent.
Issue of the drawing does not impart any real or implied copyright licence.