

K

5

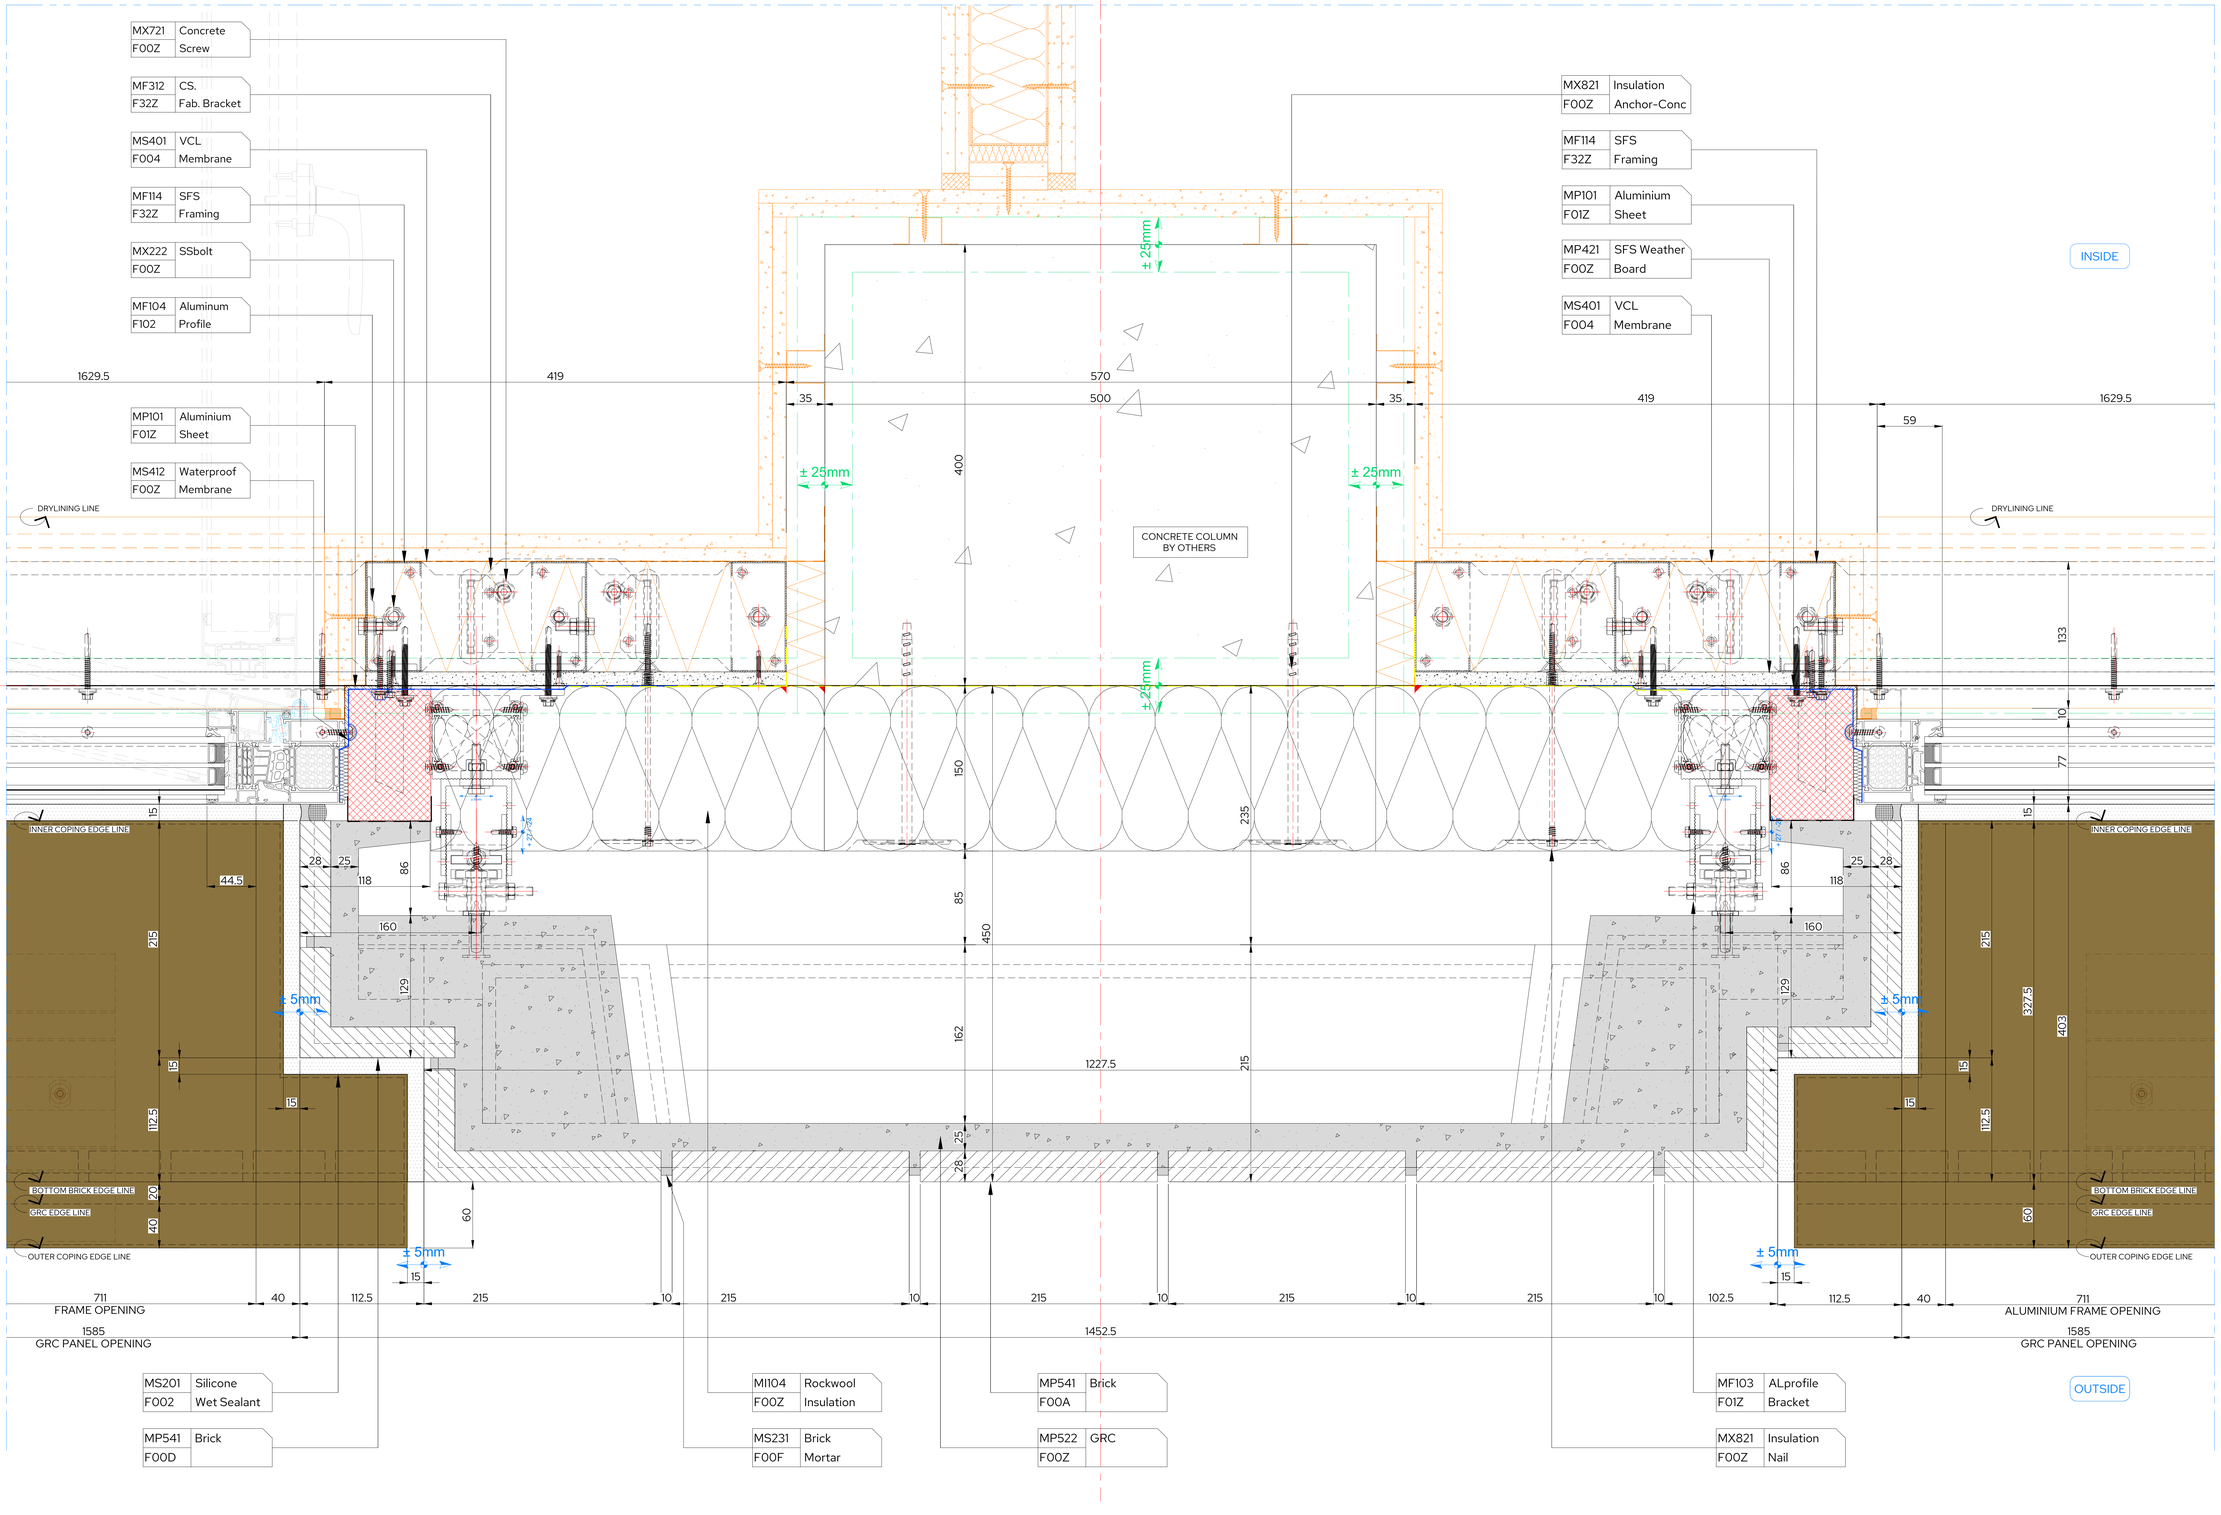

SPS-ASFD-ZZ-ZZ-DR-X-DR07-1100

KEYPLAN:

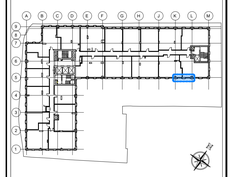

NOTE:

LEGEND:

- ± XXmm — Concrete tolerances
- ± XXmm — Concrete movement or Movement joints
- Revision Cloud
- Work in progreSS or Need to be coordinated
- Fire barrier (Cavity Exx/Ixx)
- Cavity barrier (Fire Elxxx)
- Airflow - Intake
- Airflow - Exhaust
- Equipotential connection
- Drainage or Water route
- Fire & Cavity barriers Elevation
- Concrete Tolerances
- Concrete Movements
- Breather Membrane
- Water Membrane
- VCL Membrane
- VCL Membrane by others
- by other sub-contractor

ASFD
JRL McMULLEN JRL Group
Belfast - Birmingham - London - Basel - Dubai

THIS DRAWING REMAINS THE PROPERTY OF ASFD LTD AND SHOULD NOT BE COPIED NOR ITS CONTENTS DIVULGED WITHOUT PRIOR CONSENT

Technical Manager
Panos Pylarinos

Internal Quality Check

QR

C01	WAo	GMa	02.04.26	Issued for Construction
P02	MPa	GMa	12.02.26	Revised as per Comments
P01	MPa	GMa	11.12.25	Issued for Approval
Rev	Creator	Checker	Date	Description

Project
Sparkle Street

Architect
Simpsonhaugh

Main Contractor
MIDGARD LTD

Drawing SFS-411 Typical Bay 01 Horz. Section @ GRC

DMS Code
SPS-ASFD-ZZ-ZZ-DR-X-DR07-1100

Scale
1:2 @ A0

Revision
C 01

STATUS OF PREVIOUS RETURN

B

Drawing issued for
CONSTRUCTION

EDT_T0000_0903