
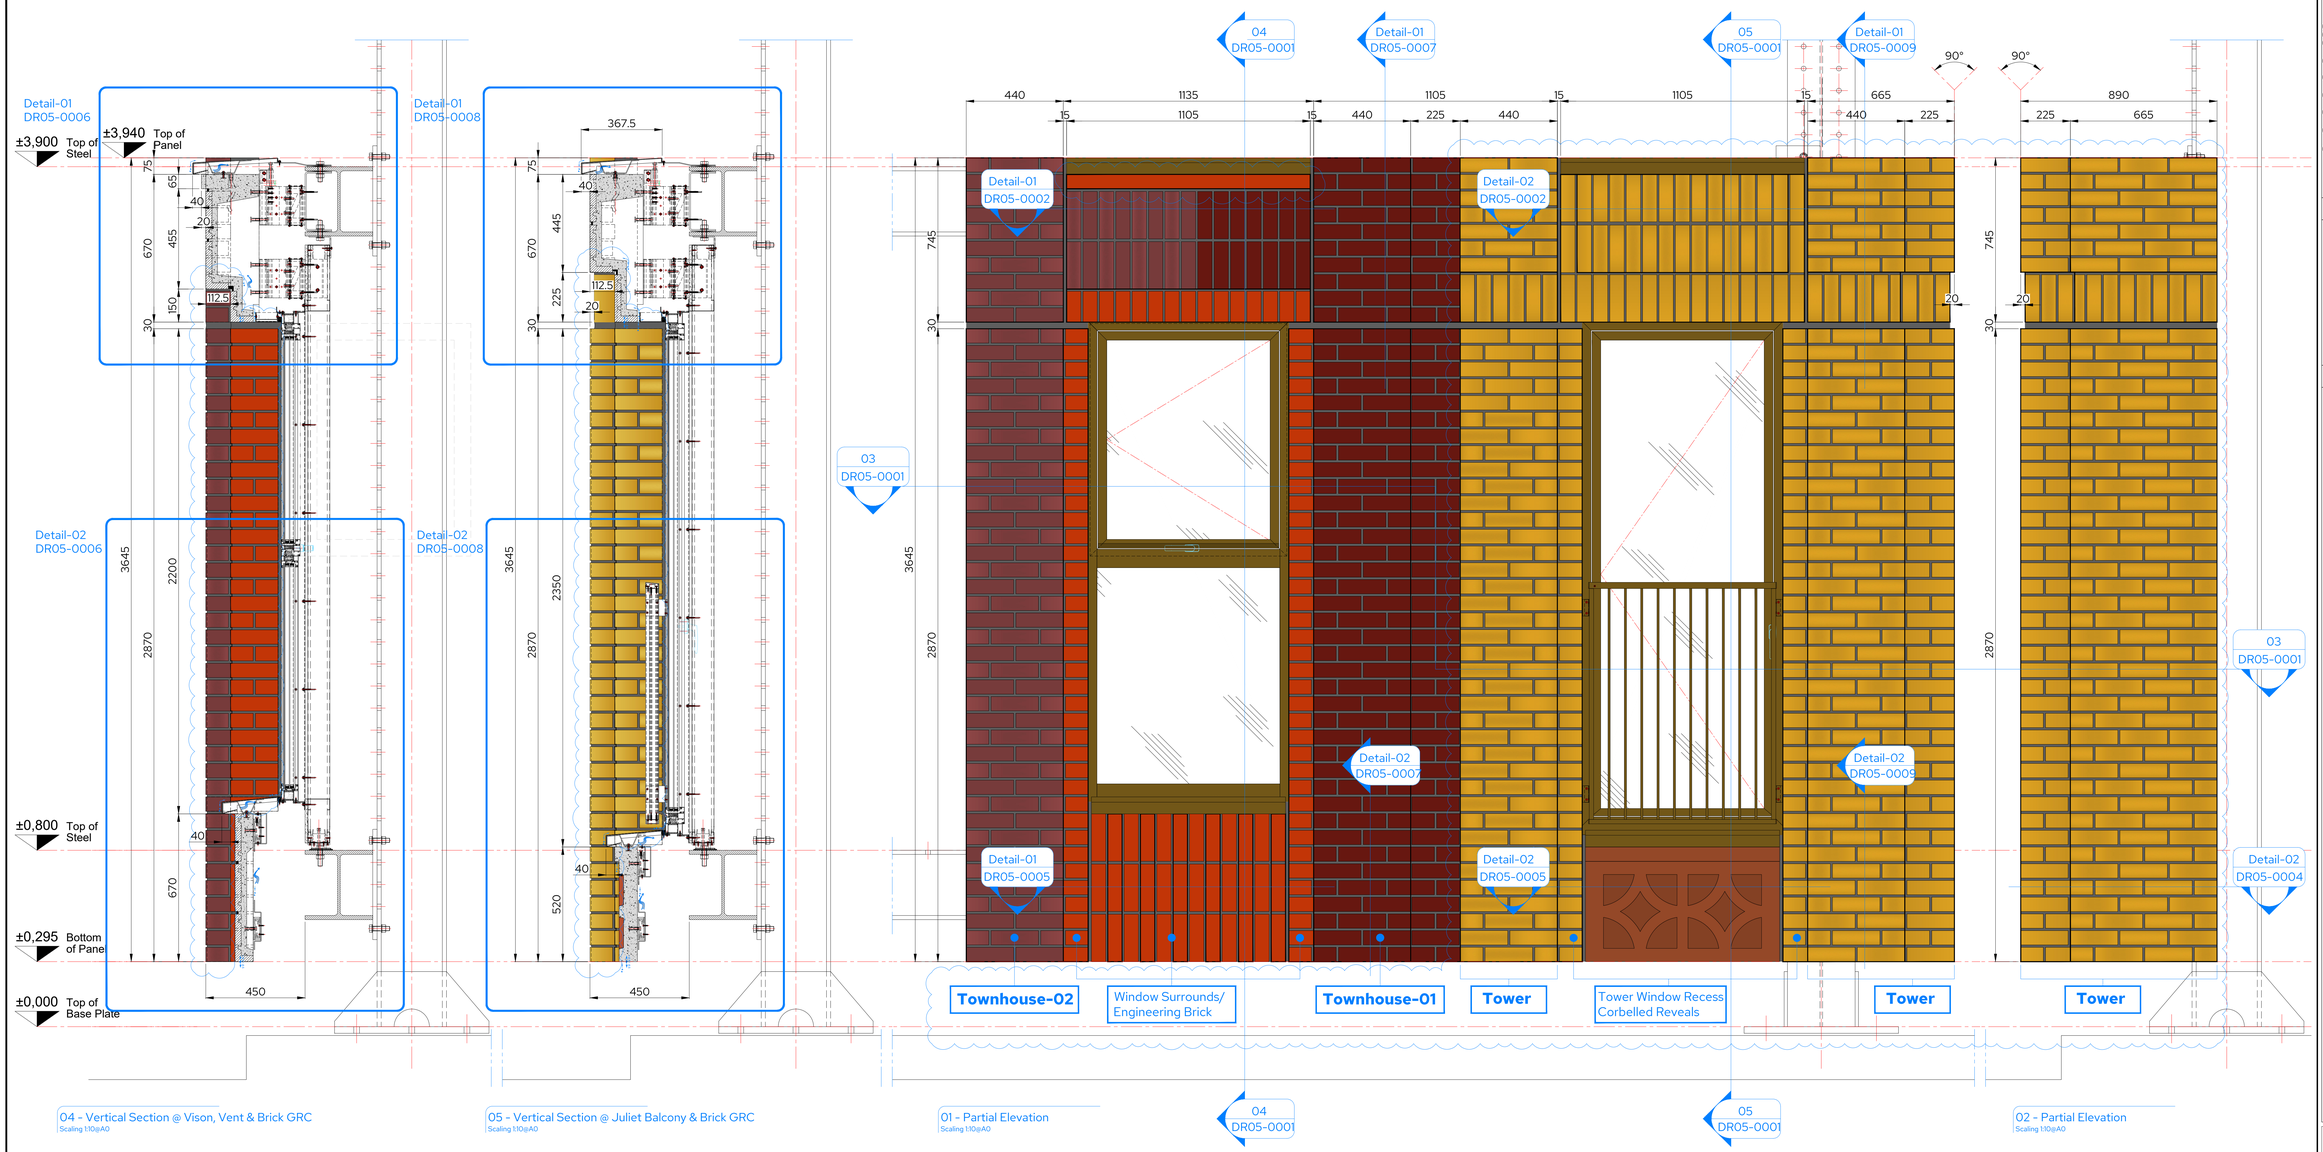


04 - Vertical Section @ Vison, Vent & Brick GRC
Scaling 1:10@A0

05 - Vertical Section @ Juliet Balcony & Brick GRC
Scaling 1:10@A0

01 - Partial Elevation
Scaling 1:10@A0

02 - Partial Elevation
Scaling 1:10@A0

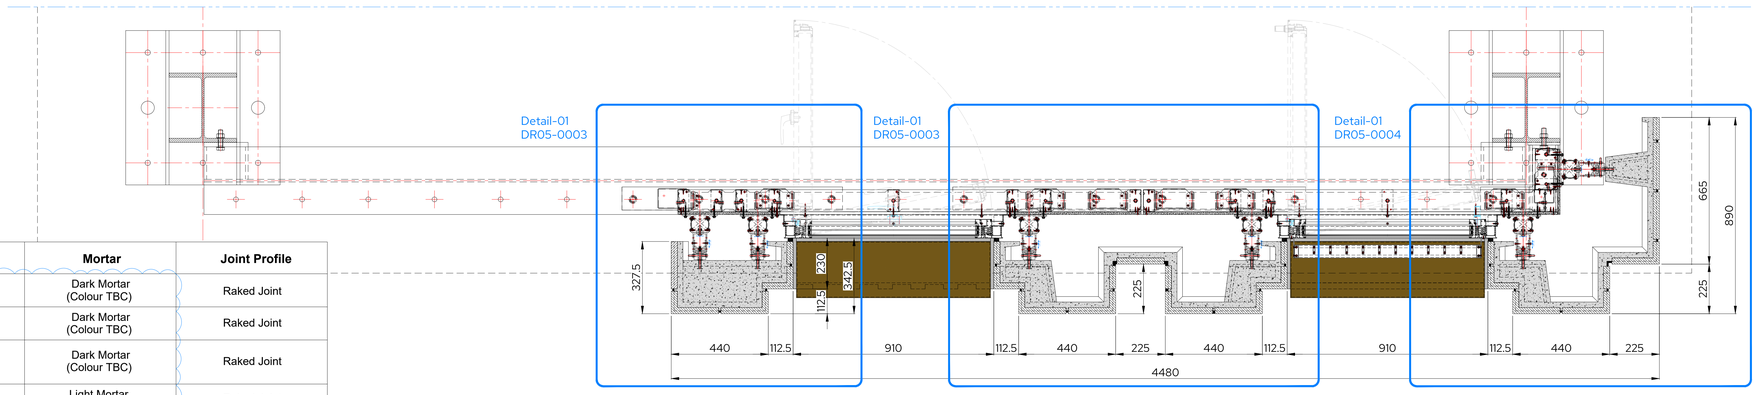


03 - Partial Plan
Scaling 1:10@A0

Location	Brick	Mortar	Joint Profile
Townhouse 01	Type-A	Dark Mortar (Colour TBC)	Raked Joint
Townhouse 02	Type-B	Dark Mortar (Colour TBC)	Raked Joint
Townhouses - Window Surround/ Engineering Brick	Type-C	Dark Mortar (Colour TBC)	Raked Joint
Tower - Window recess	Type-D	Light Mortar (Colour TBC)	Raked Joint
Tower	Type-D	Light Mortar (Colour TBC)	Raked Joint

SPS-ASFD-ZZ-ZZ-DR-X-DR05-0001

KEYPLAN:

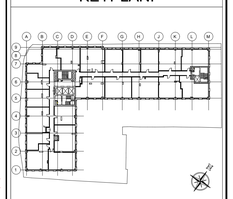

NOTE:

LEGEND:

- ± XXmm — Structure tolerance (ink. movement) accommodated by brackets [Before Façade is installed]
- ± XXmm — Structure movement +façade tolerances & movements. accommodated withing the façade [After the Façade is installed]
- Revision Cloud
- Work in progress or Need to be coordinated
- Cavity barrier (Cavity Exx/Ixx)
- Firestop (Fire Elxxx)
- Airflow - Intake
- Airflow - Exhaust
- Equipotential connection
- Drainage or Water route
- Firestop & Cavity barriers Elevation
- Concrete Tolerances
- Concrete Movements
- Breather Membrane
- Water Membrane
- VCL Membrane
- VCL Membrane by other sub-contractor
- by other sub-contractor

ASFD
JRL Mc MULLEN JRL Group
Belfast - Birmingham - London - Basel - Dubai

THIS DRAWING REMAINS THE PROPERTY OF ASFD LTD AND SHOULD NOT BE COPIED NOR ITS CONTENTS DIVULGED WITHOUT PRIOR CONSENT

Technical Manager
Balint Szigeti

Internal Quality Check QR

Rev	Creator	Checker	Date	Description
C01	GMa	BSz	16/04/26	Issued for Construction
P01	GMa	BSz	27/03/26	Issued for Approval

Project
Sparkle Street

Architect
Simpsonhaugh

Main Contractor
MIDGARD LTD

Drawing SFS-411 Podium & Tower VMU Partial Plan, Elevation and Section

DMS Code
SPS-ASFD-ZZ-ZZ-DR-X-DR05-0001

Scale 1:10 @ A0

Revision C 01

STATUS OF PREVIOUS RETURN B

Drawing issued for CONSTRUCTION