

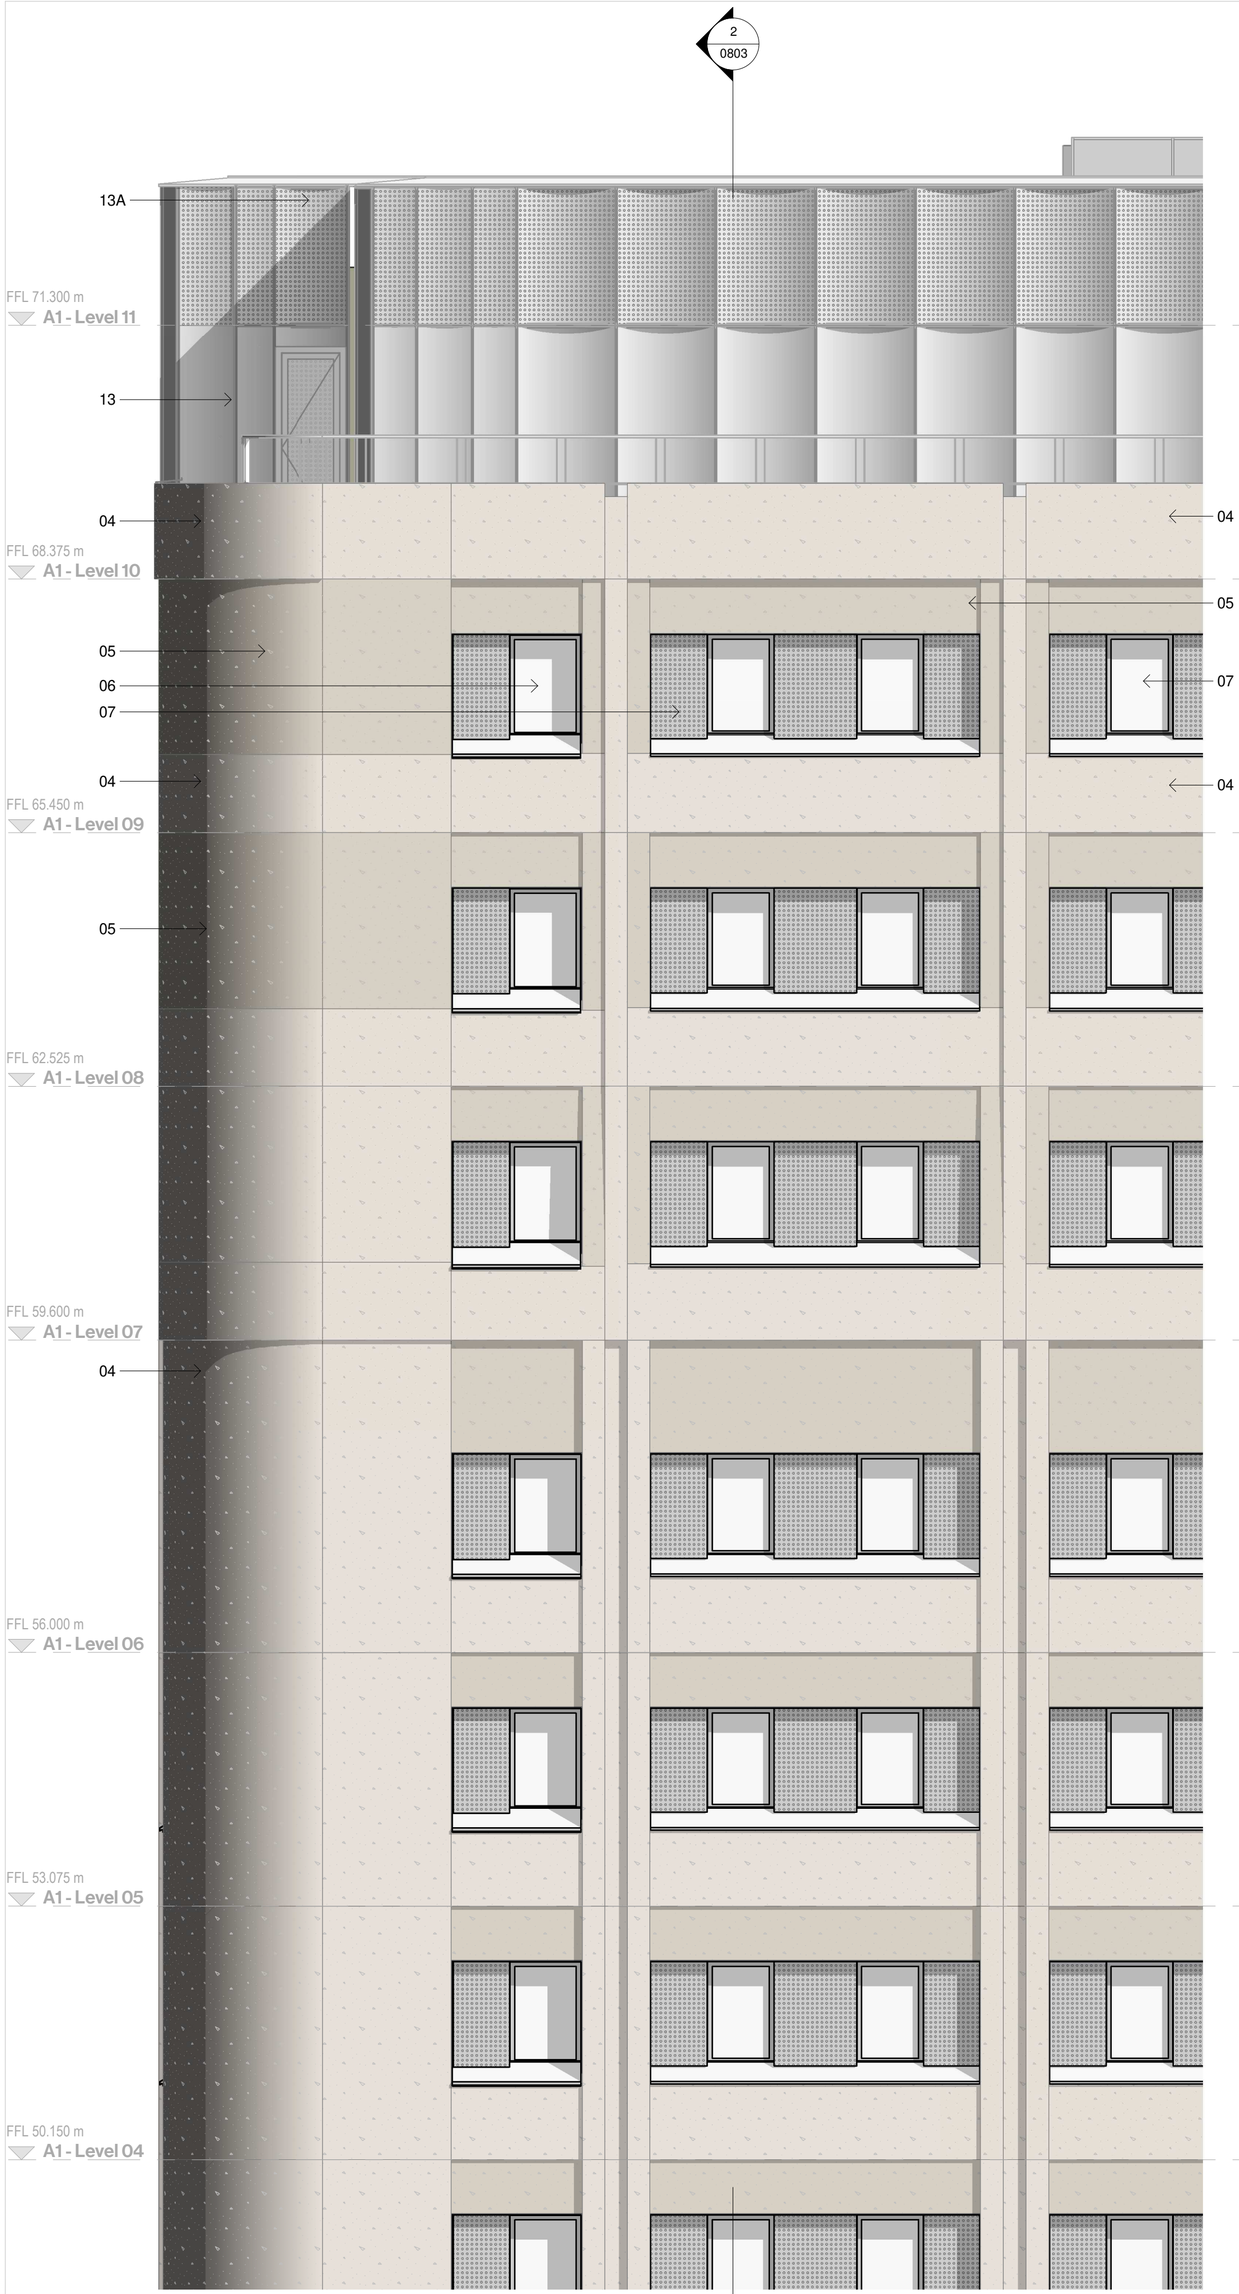


1 **Bay Study - AZ - Corner - Chatham St.**
1 : 50

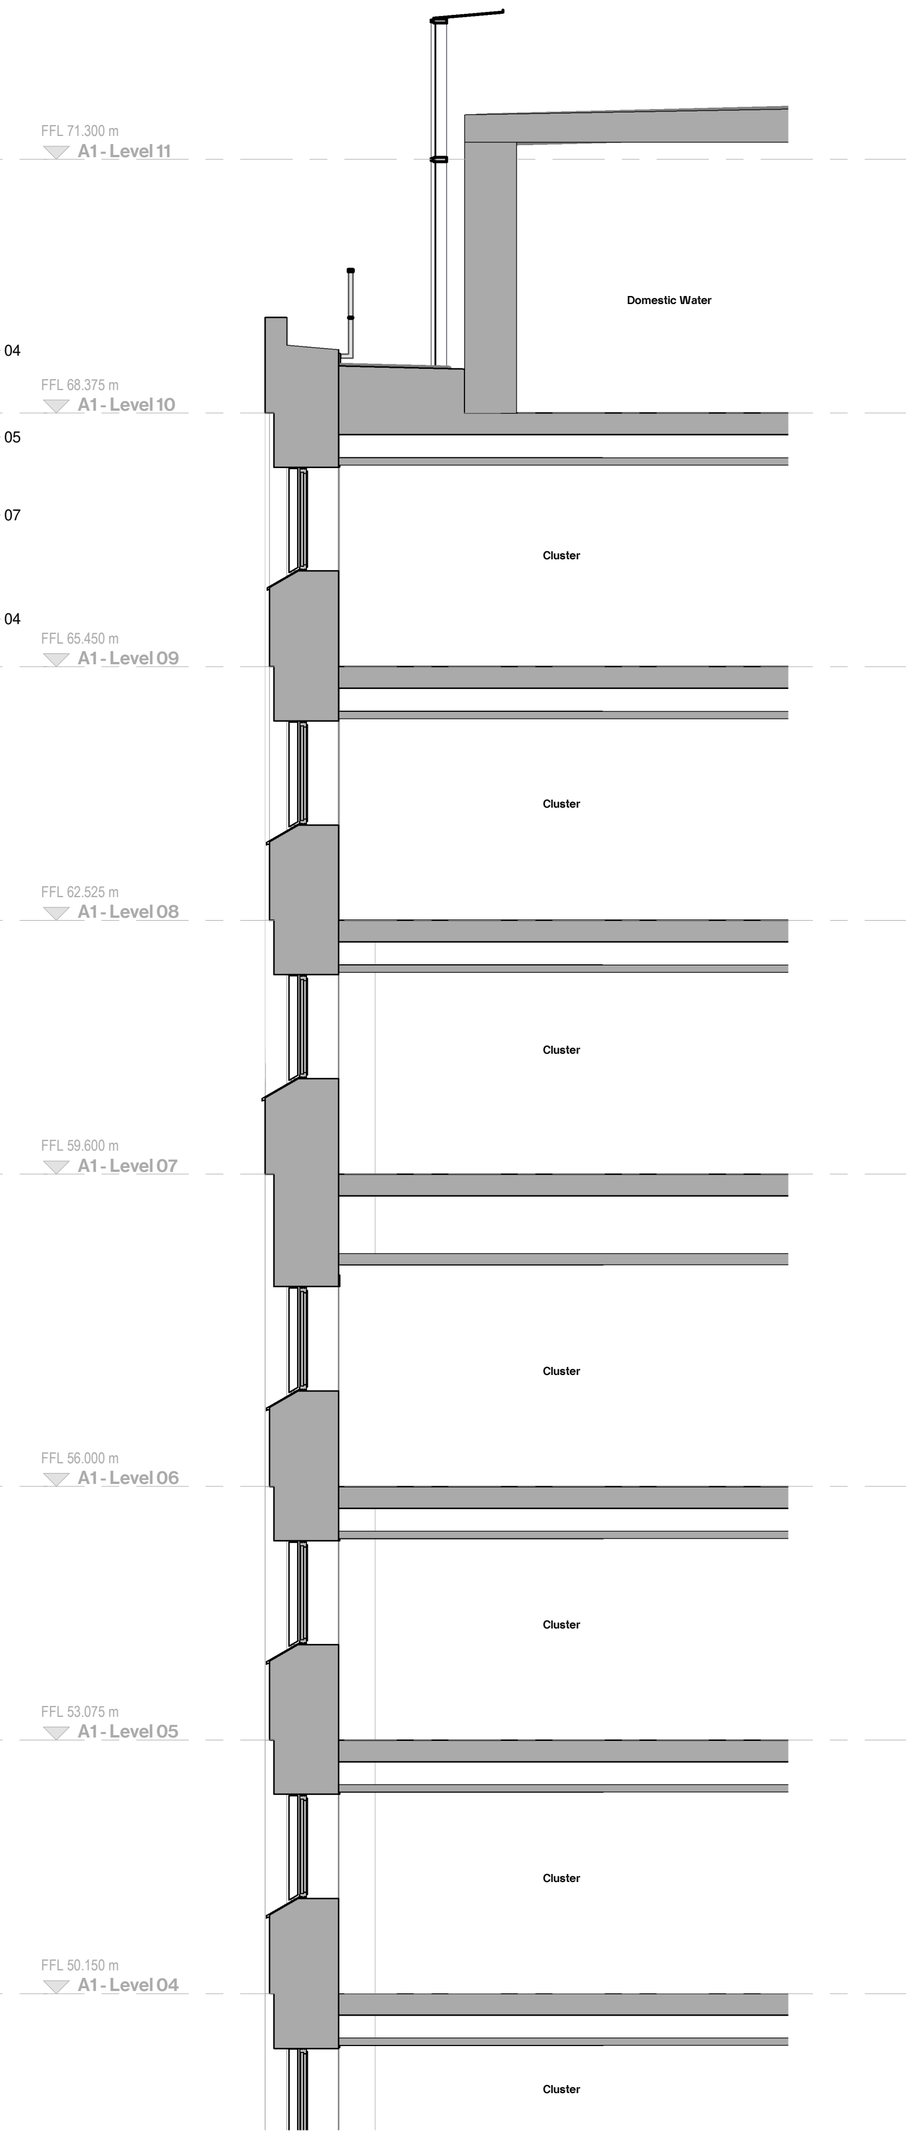

2 **Bay Study Section - AZ - Chatham St. Corner**
1 : 50

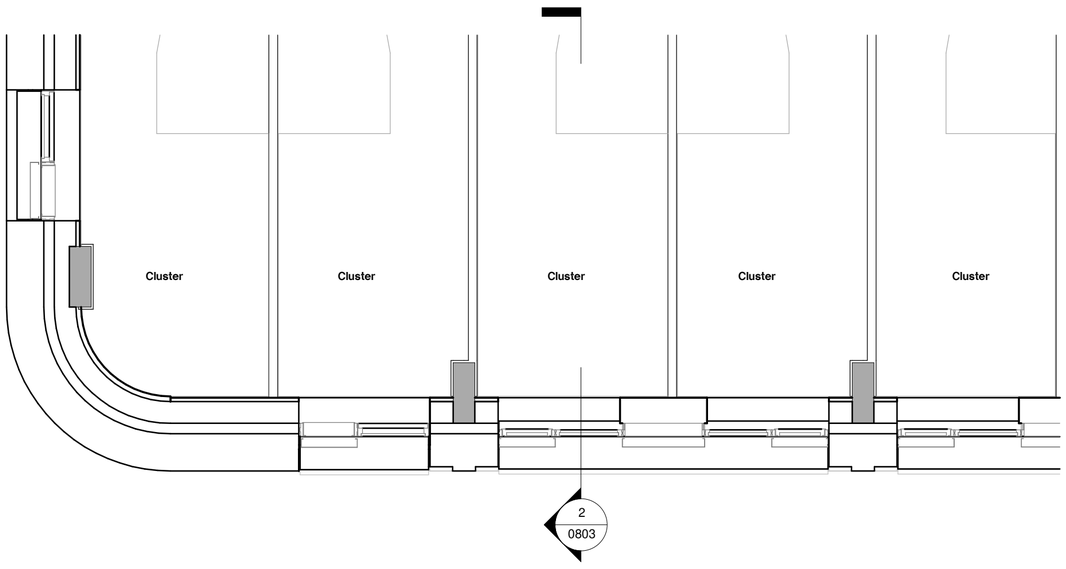

3 **Bay Study Plan - AZ - Corner - Level 09**
1 : 50



Material Key

General

01 - Precast concrete, grey, polished, aggregate to match bay colour

02 - Precast concrete, buff, polished

03 - Precast concrete, buff, polished, patterned

04 - Precast concrete, buff, acid etched

04A - Precast concrete, buff, acid etched, patterned

05 - Precast concrete, buff, exposed aggregate - retarder finish

06 - Window - A
Silver aluminium glazing with laser cut panel to opening vent. Exposed aggregate - retarder finish precast concrete side panels from L08+ (colour to match precast host). Aluminium colour to match precast colour on amenity space windows

07 - Window - B
Silver aluminium glazing with laser cut panel to opening vent. Silver central embossed aluminium panel. Exposed aggregate - retarder finish precast concrete side panels from L08+ (colour to match precast host)

08 - Window - C
Silver anodised aluminium circular glazing to L07 amenity space with cast-in silver anodised aluminium cill

09 - Curtain walling
Glazed panels with integrated doorset (where indicated) - anodised aluminium to match colour of precast. Anodised aluminium panel to base, with decorative vertical grille to head, anodised aluminium, colour to match host

10 - Louvre panels with integrated doorset (where indicated) - anodised aluminium to match colour of precast. Decorative vertical grille in front, anodised aluminium, colour to match host

11 - Glazed panels with integrated doorset (where indicated). Anodised aluminium to walls at high level (as indicated)

11A - Structural glass balustrade

12 - Curved metal panel, silver aluminium

13 - Fluted aluminium rainscreen cladding panels to core overruns, rooftop amenity & plant enclosures

13A - Fluted perforated aluminium rainscreen cladding panels

14 - Weld mesh cladding system, silver aluminium

Phase 01

15 - Precast concrete, red, polished

16 - Precast concrete, red, patterned

17 - Precast concrete, red, acid etched

18 - Precast concrete, red, exposed aggregate - retarder finish

Phase 02

19 - Precast concrete, green, polished

20 - Precast concrete, green, patterned

21 - Precast concrete, green, acid etched

22 - Precast concrete, green, exposed aggregate - retarder finish

Notes

Unless indicated, this drawing is for information only and should not be used for construction. Do not scale, use figured dimensions only. All dimensions to be checked on site. This drawing should be printed and read at the original size, as stated. Cartwright Pickard Architects accepts no responsibility for errors that occur as a result of reviewing this drawing at any other size.
Cartwright Pickard Architects prepared this drawing using 2025.4 and does not accept liability for any loss or degradation of that information held in the drawing resulting from the translation from the original file format to any other file format or from the recipients reading of it in any other programme or an earlier version of the programme referred to above. Cartwright Pickard Architects accepts no liability for use of this drawing by parties other than the party for whom it was prepared or for purposes other than those for which it was prepared.

DWG Issues

When this drawing is issued in DWG format it is an uncontrolled version and is provided to enable the recipient to prepare its own documents/drawings for which it is solely responsible. It is based on background information current at the time of issue. Cartwright Pickard Architects accepts no liability for any alterations to, additions to or discrepancies arising out of changes to such background information which occur after it has been issued by Cartwright Pickard Architects.

Drawing Revisions

Date:	Rev:	Note:	Check:
14.08.25	P01	Planning Issue	CP
17.04.26	P02	Planning NMA	CP

CARTWRIGHT PICKARD

Manchester Office
Unit 308 Ducie House
Ducie Street
Manchester M1 2JW
Tel 0161 944 7444

cartwrightpickard.com
© Cartwright Pickard Architects Ltd.

Client
Unite Students and Manchester Metropolitan University

Project
998 | Cambridge Halls

Building Name
Cambridge Halls

Drawing Original Size
A1

Drawing Title
Planning - Bay Study - Phase 01 - Chatham St. Corner

Scale
As indicated @ A1

Drawing Created
Feb. 2025

Revision
P02

Drawing No.
998-CPA-AZ-ZZ-DR-A-0803