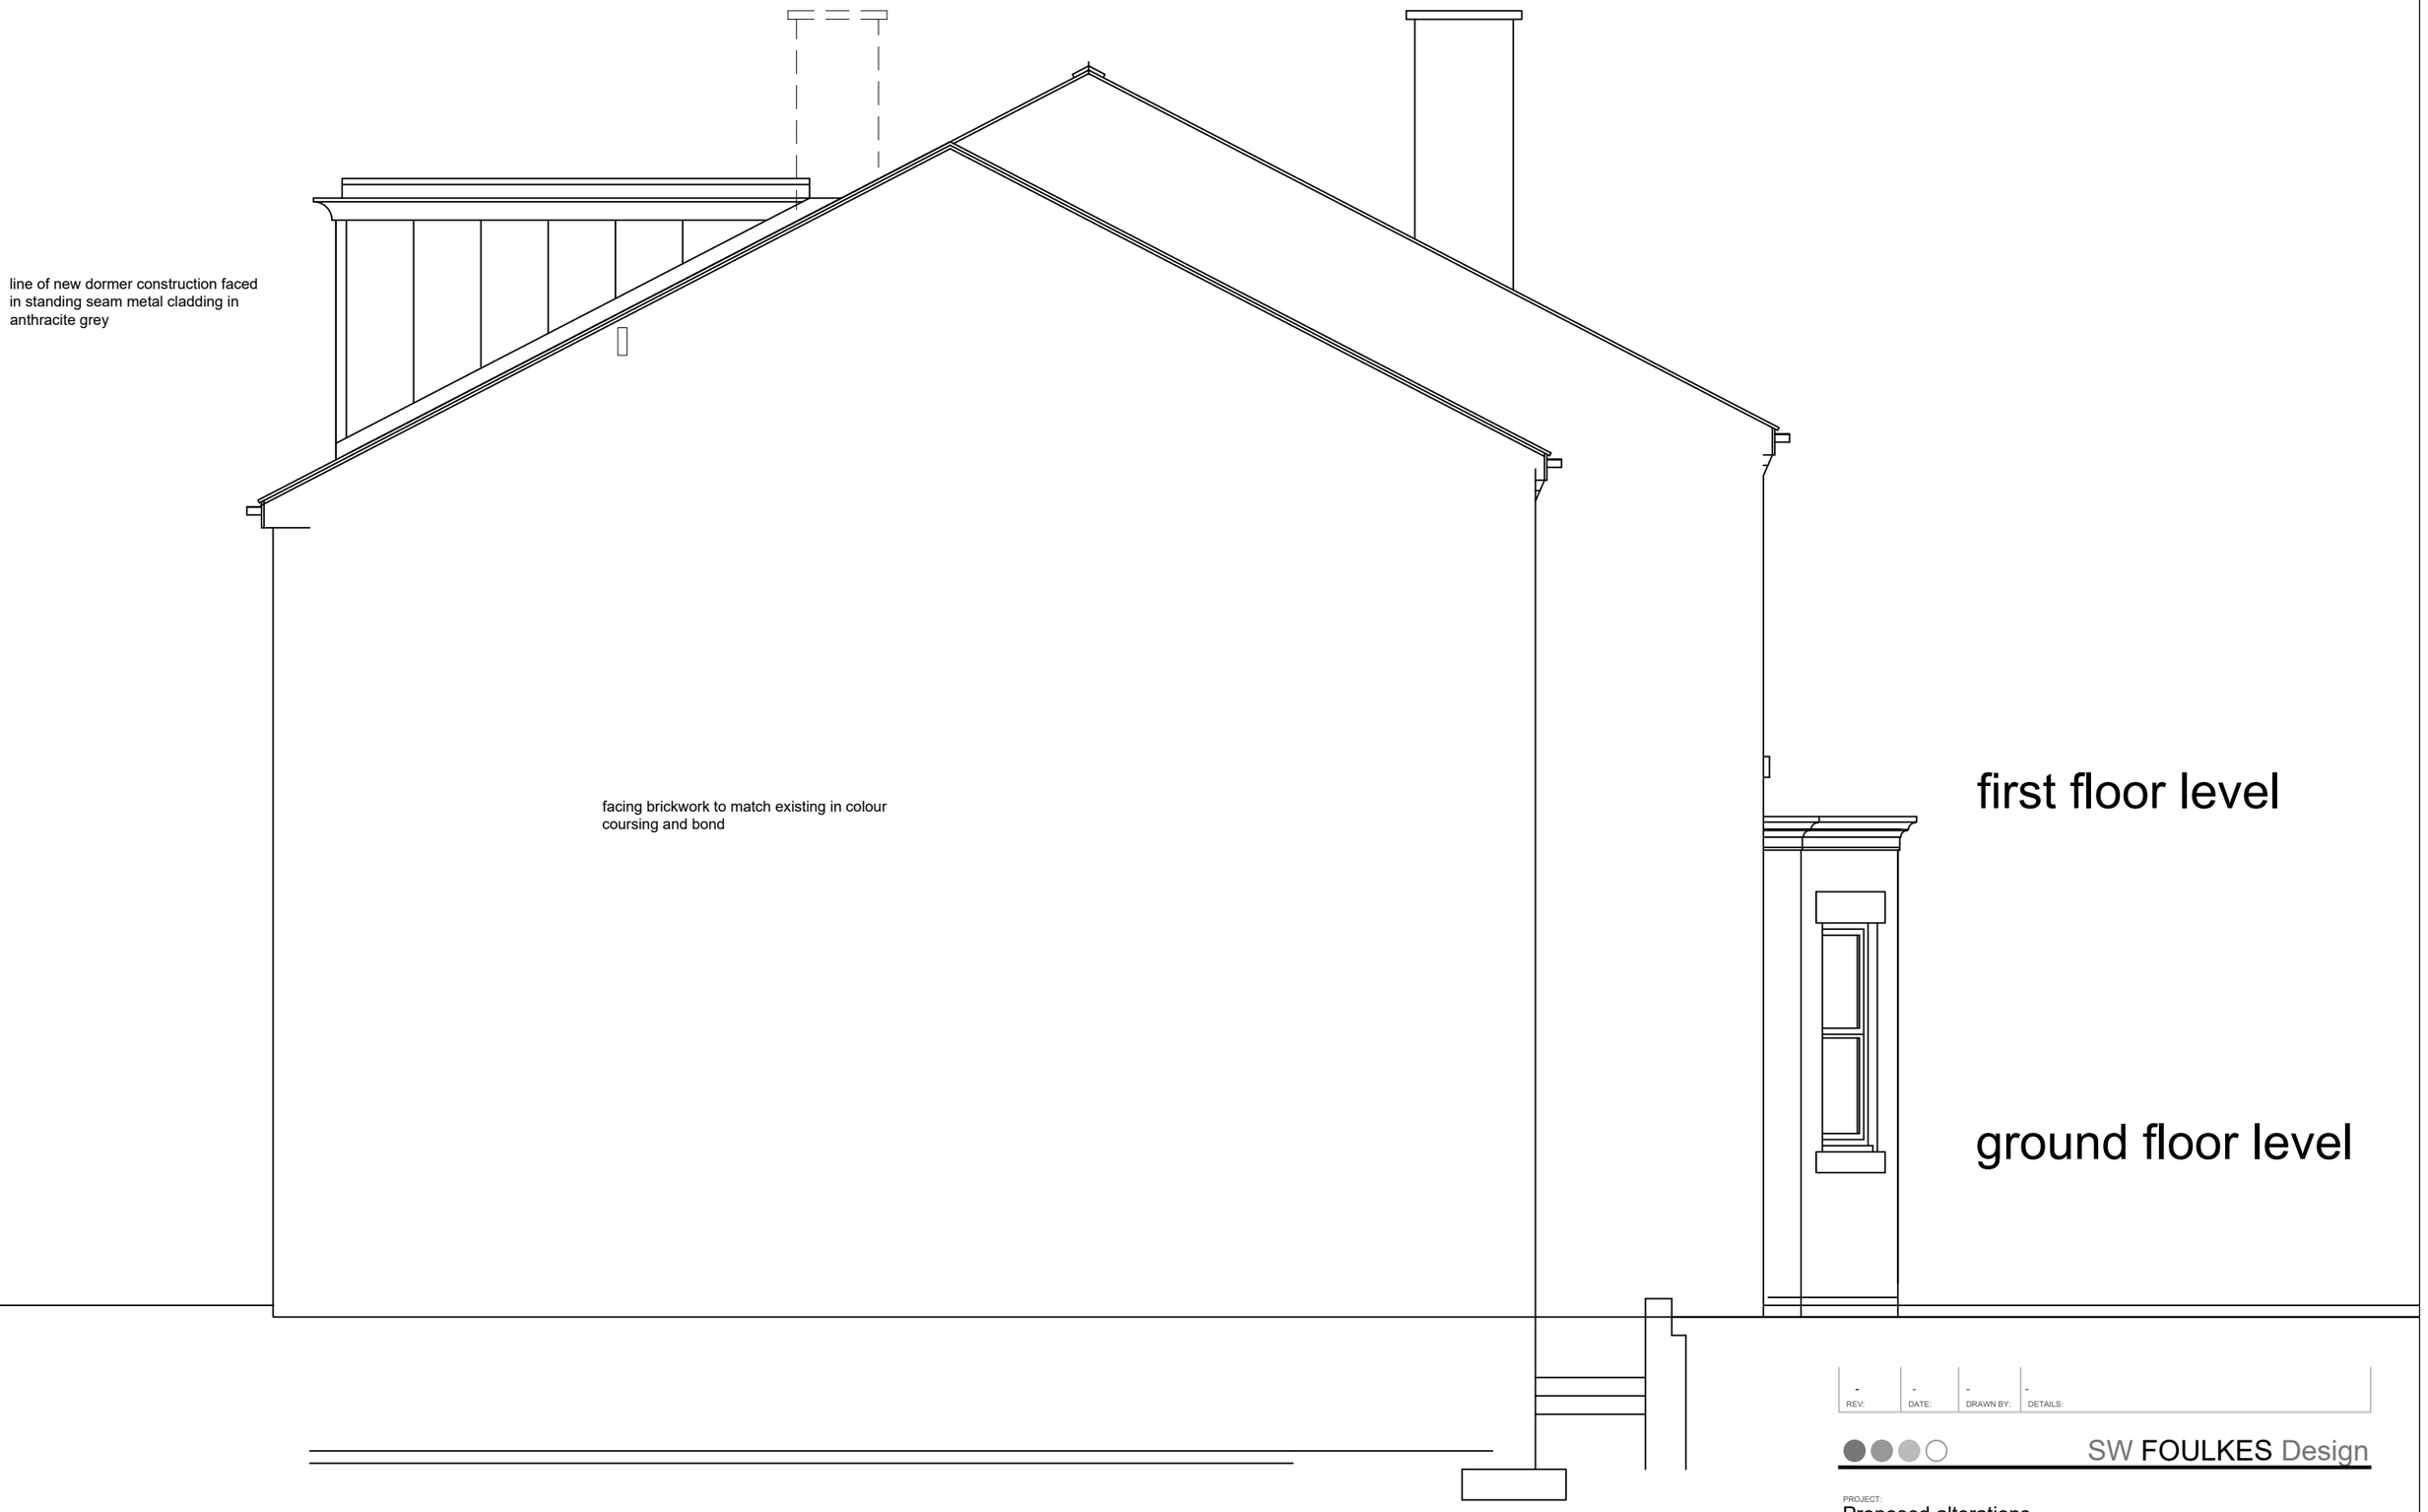


side elevation as proposed

0 1 2 3 4 5

REV:	DATE:	DRAWN BY:	DETAILS:
-	-	-	-

SW FOULKES Design

PROJECT:
Proposed alterations
15 Cresswell Grove, West Didsbury

DRAWING:
side elevation as proposed

DATE:	DRAWN BY:	CHECKED BY:
Apr 26	SWF	-

SCALE:	DRAWING NO:	REV:
1:50@A3	581-01-221P	

tel:- 07500042081
stevefoulkes@btinternet.com