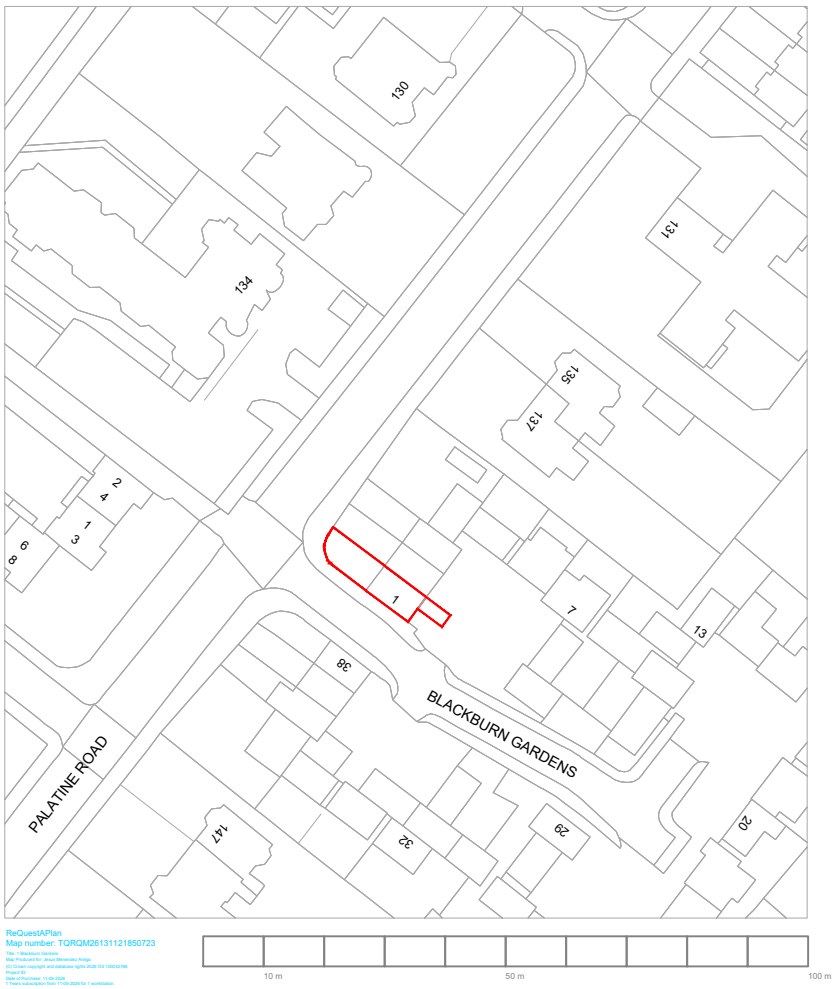


Zero Energy +Passivhaus	PROJECT	1 Blackburn Gardens
	DRAWING TITLE	Site Location
	SCALE 1:1250	DATE 11/05/26