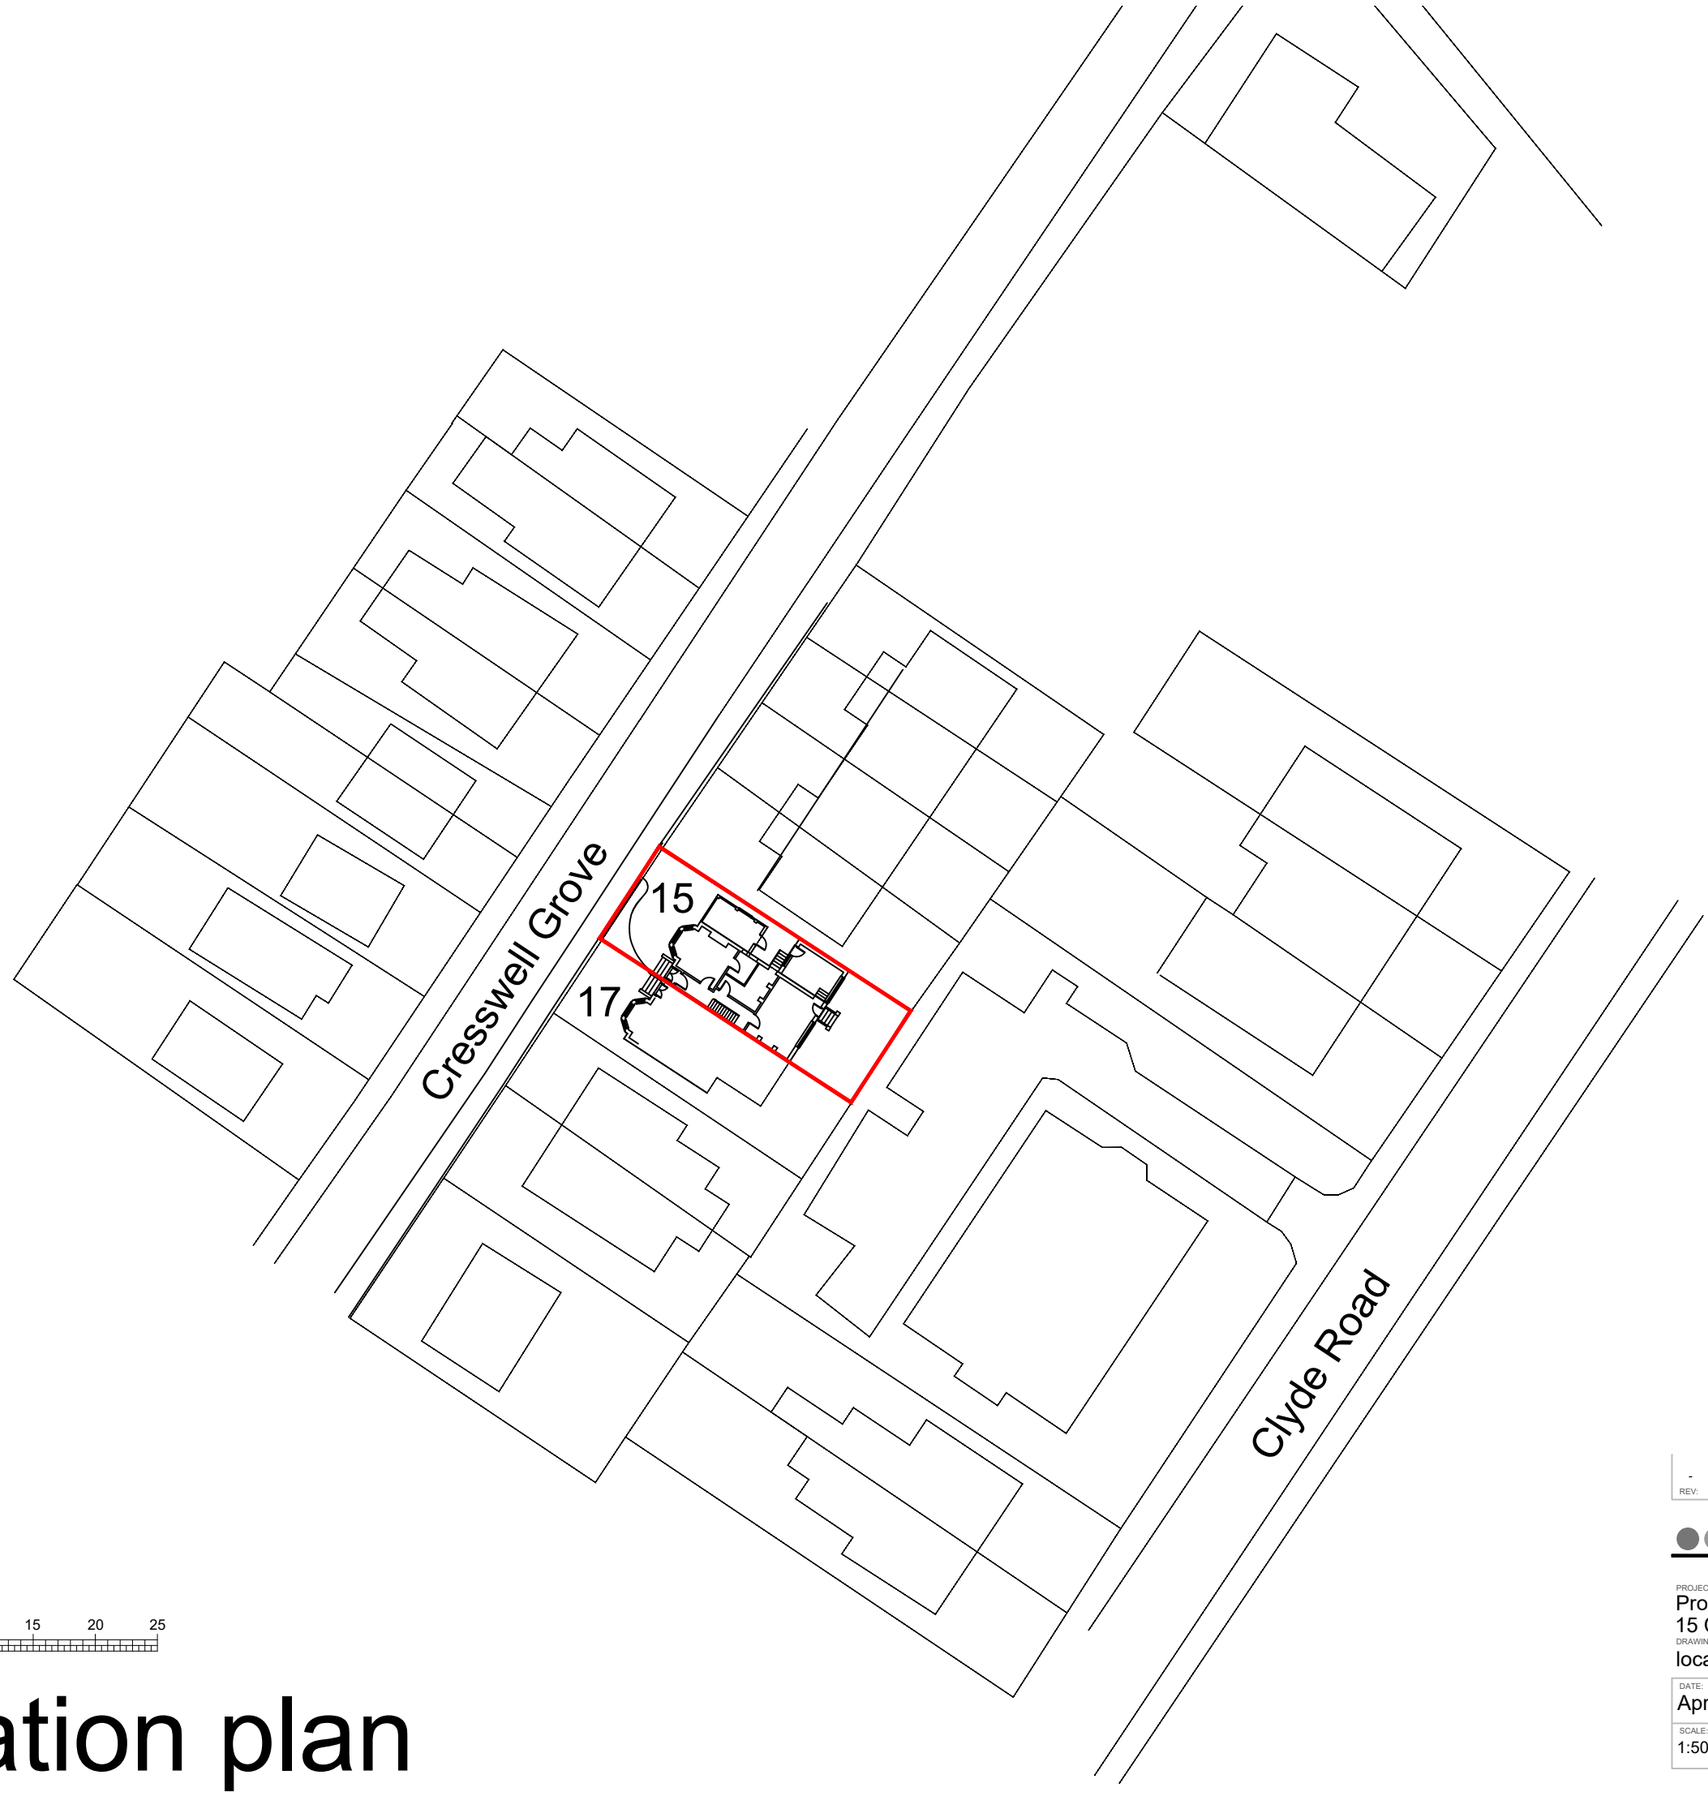


0 5 10 15 20 25

location plan

REV:	DATE:	DRAWN BY:	DETAILS:
-	-	-	-

SW FOULKES Design

PROJECT:
Proposed alterations
15 Cresswell Grove, West Didsbury
DRAWING:
location plan as existing

DATE:	DRAWN BY:	CHECKED BY:	
Apr 26	SWF	-	
SCALE:	DRAWING NO:		REV:
1:500@A3	581-01-101P		

tel:- 07500042081
stevefoulkes@btinternet.com